

E-Front Boundary Wall Plan

1 : 50

E-Front Boundary Wall (Wilbraham Rd)





1 : 50

P-Front Boundary Wall Plan

1 : 50

P-Front Boundary Wall (Wilbraham Rd)

1 : 50

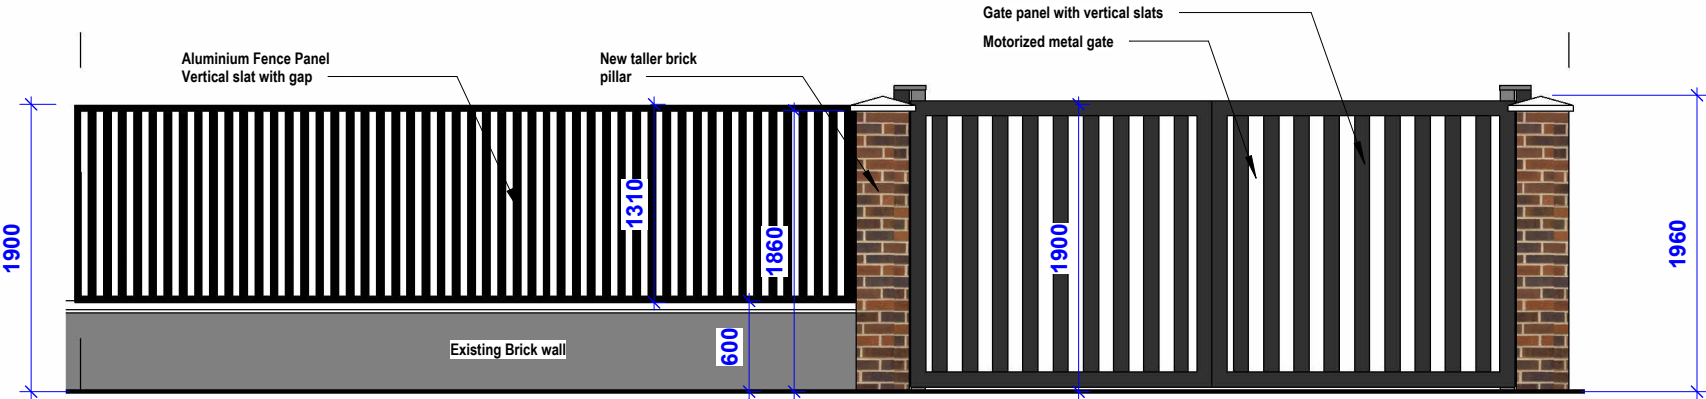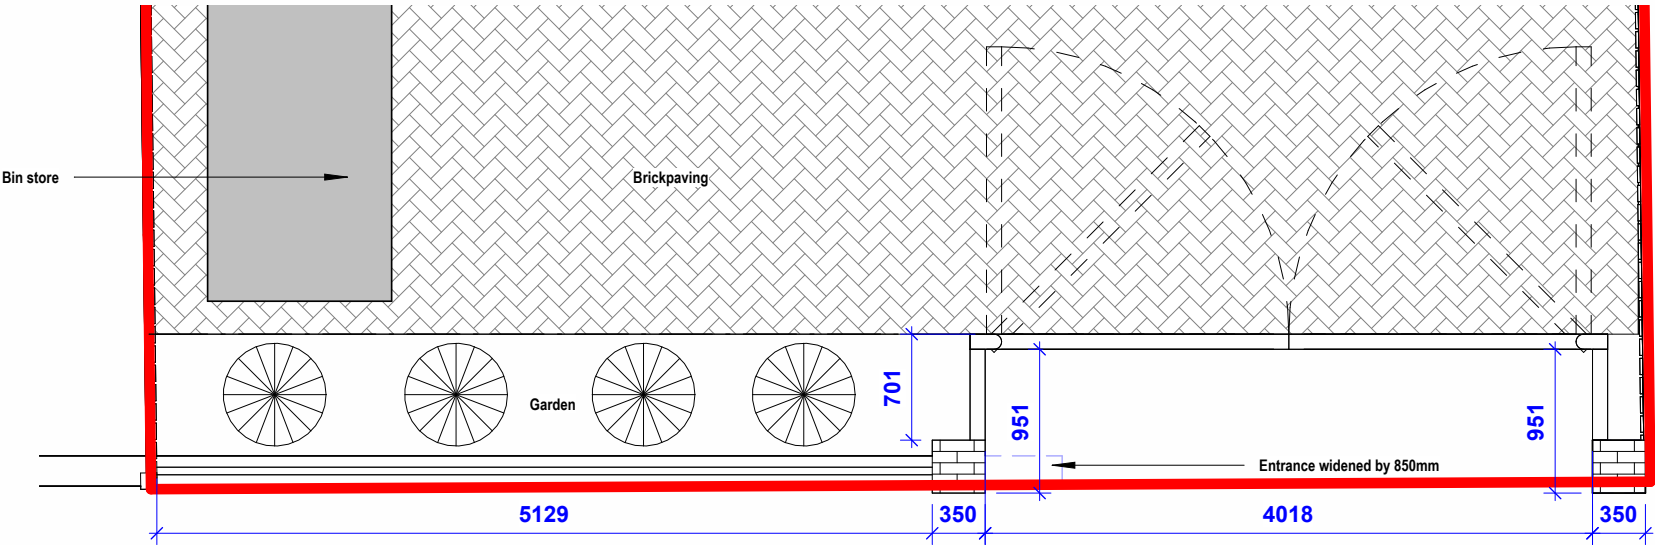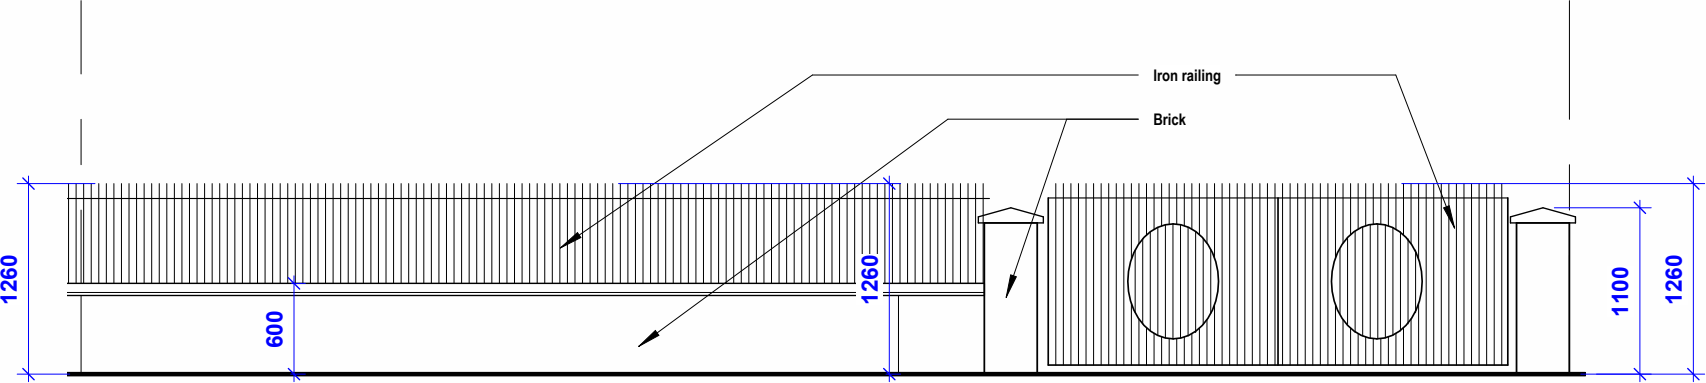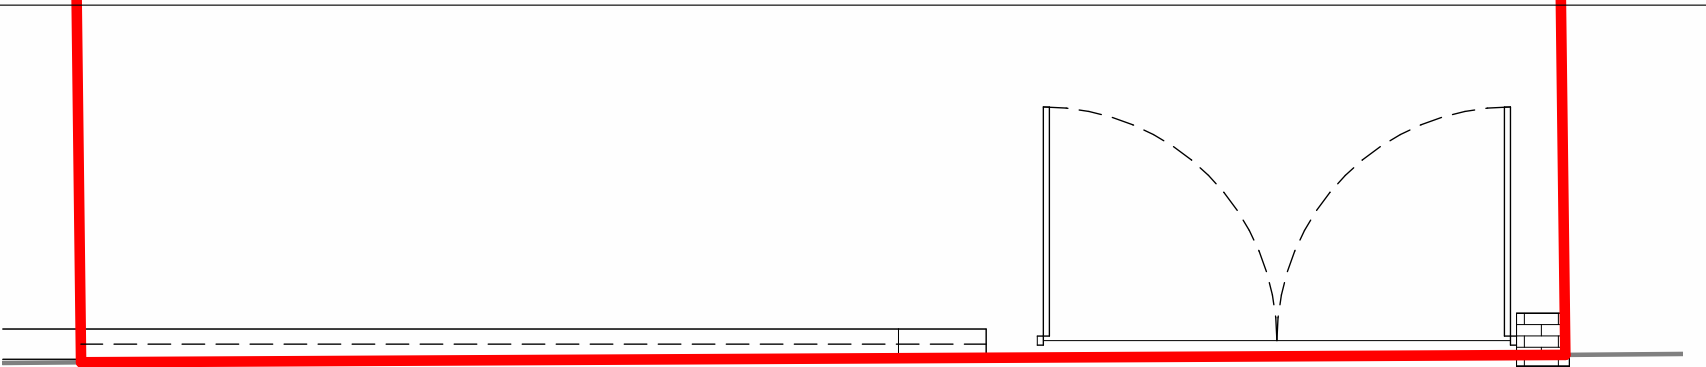

COPYRIGHT © ALL RIGHTS RESERVED BY VIKAS ALYAS LTD. DO NOT SCALE FROM DRAWING. DRAWING INDICATES DESIGN INTENT ONLY. REPORT ANY DISCREPANCIES TO CLIENT / VA LTD. NOT TO BE USED FOR CONSTRUCTION UNLESS STATED SO. TO BE READ IN CONJUNCTION WITH OTHER DRAWINGS OR SPECIFICATION WHERE PROVIDED.

ARCHITEK

BUILDING DESIGN CONSULTANCY

0161 511 8479

vikas@architek.uk

916 Stockport Road, Levenshulme, Manchester, M19 3AB

No.	Description	Date
F1	Issue to Planning	01.09.2024

PROJECT		ADDRESS		CLIENT		
Erection of single dwelling house C3		1204_421 Wilbraham Rd, Manchester M21 0UT		Kashef Ahmad		
Manchester City Council	PURPOSE OF ISSUE Planning	SHEET	Existing and Proposed Boundary Wall Treatment -	Date 01.03.2024	Project number 1204	Scale (@ A3) 1 : 50
				Drawn by VA	DRAWING NUMBER	
				Checked by VA	A112	REV F1