



FAIRFAX

SIGNAGE PACKAGE



Notes:

- 1 Original artwork
- 2 Plan updated
- 3 Plan updated
- 4 Removed unwanted signage
- 5

Date:

setup by:

10 / 04 / 25
28 / 04 / 25
05 / 09 / 25
19 / 11 / 25

AW
AW
AW
AG

It is essential that you carefully check all details, including size, quantity and spelling as Harrisons cannot take responsibility for any additional cost incurred once this approval has been signed. It is essential that you return this approval as soon as possible. Production cannot commence until your artwork has been approved, otherwise agreed deadlines may not be met. Should you require any alterations please advise/amend immediately and fax back or if you have received this by email please approve or make alterations by responding to the email message.

Please Sign Date: / / 2025



1no. Vertical Totem sign in flowerbed


Corten double sided totem
Faces made from 1.5mm corten steel
Free-standing 800mm W x 1800mm H x 100mm deep overall (50mm back to back)
With laser cut detail to one side backed in 3mm opal 050 acrylic
Internal 12v LED illumination,
Internal steel support structure with extended legs coated
Black RAL 9005 @ 2400mm overall length
(600mm allowed for planting)

Illumination approx 350 candela per m²



Notes:		Date:	setup by:
1	Original Artwork	10 / 04 / 25	AW
2			
3	Drawing updated	05 / 09 / 25	AW
4	Removed unwanted signage	19 / 11 / 25	AG
5			

SIGNAGE 3

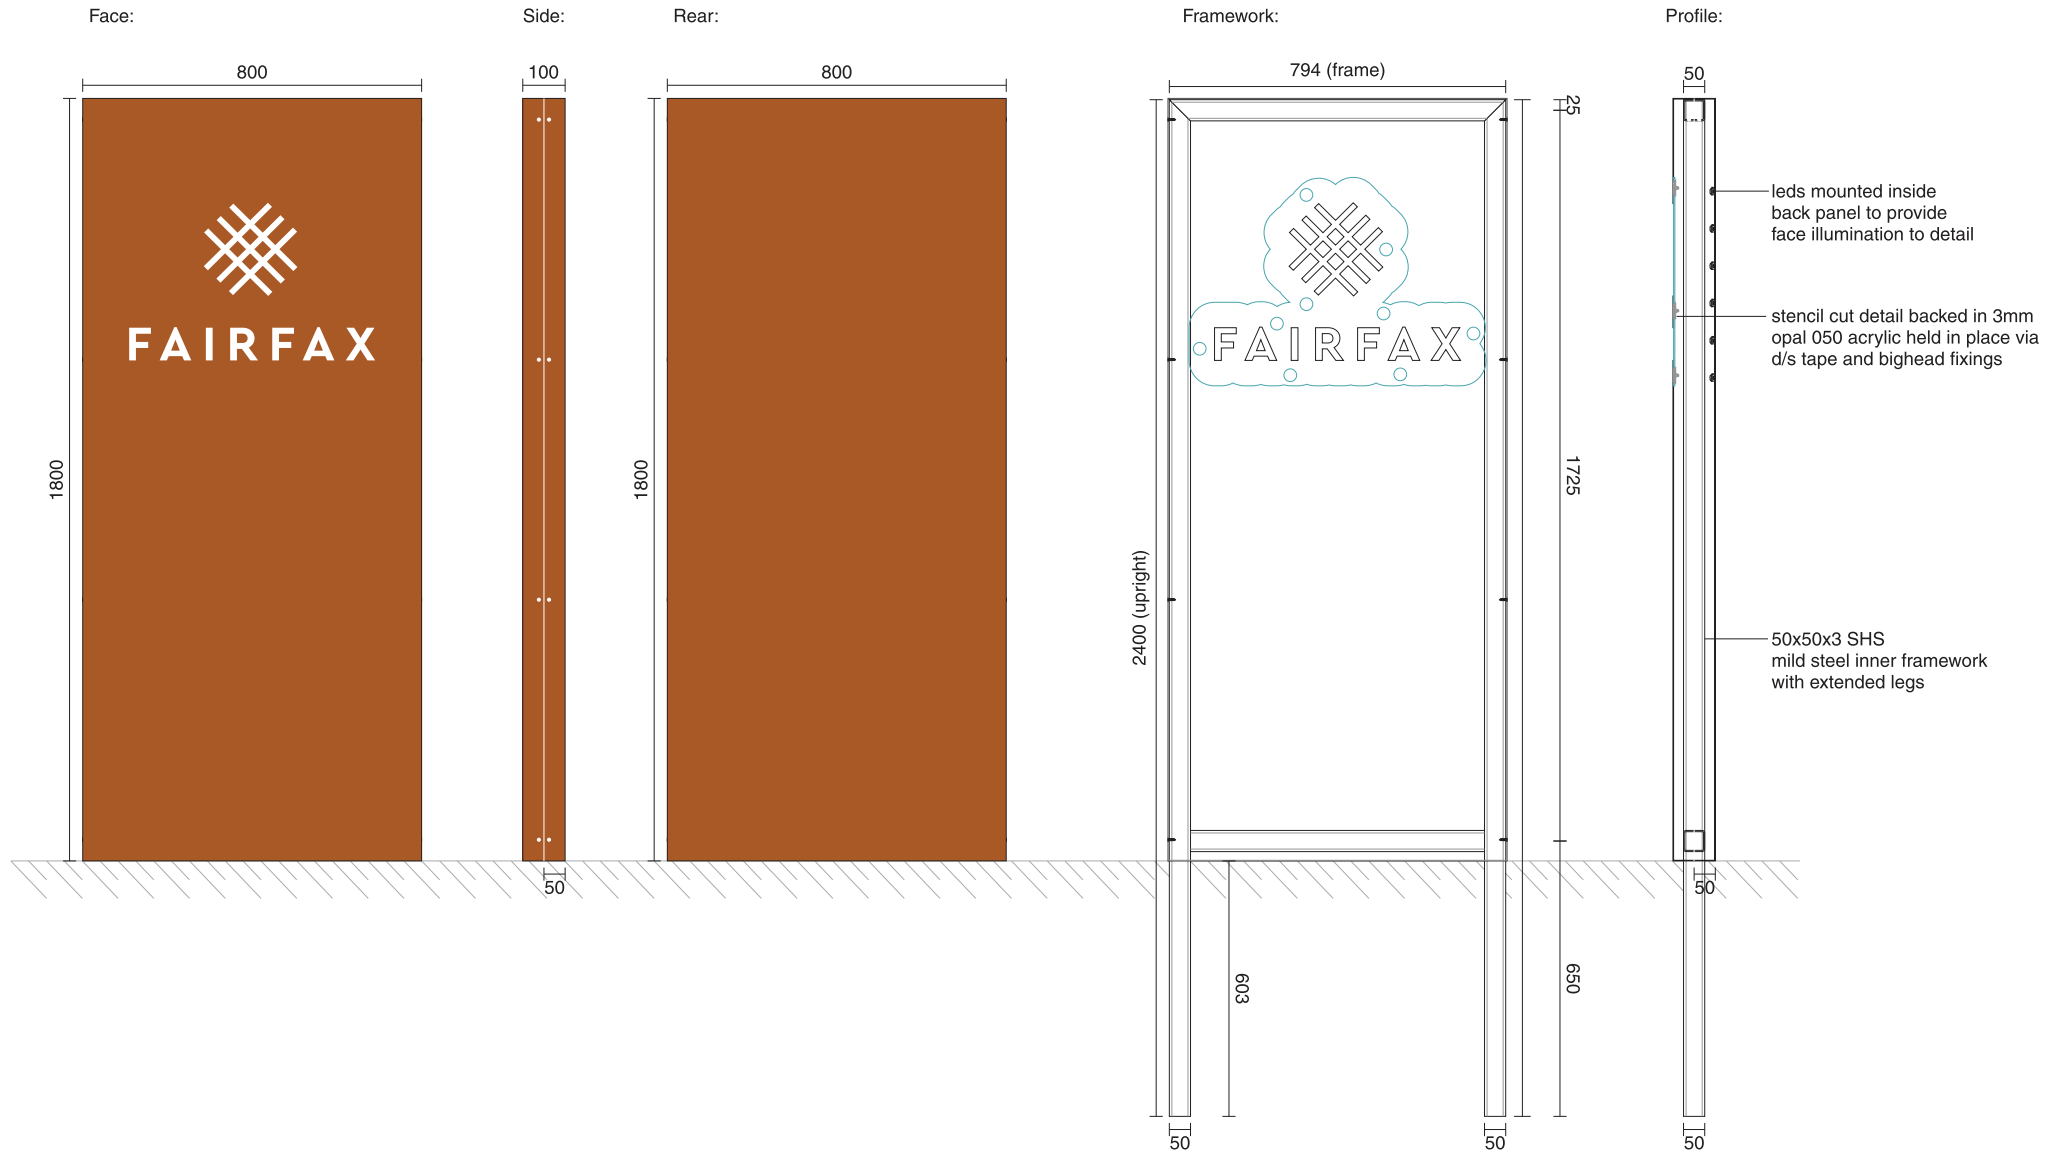

DRAWING FOR APPROVAL	HARRISONS SIGNS LTD - 413118 FAIRFAX - DRAWING FOR APPROVAL FOR 382110	Works No: 413118	Name: FAIRFAX - DRAWING FOR APPROVAL FOR 382110	Drawn: MHarris	Date: 10/07/2025	Scale: A4	Page: 2 - 4
-----------------------------	--	------------------	---	----------------	------------------	-----------	-------------

C 2 *BELOW SPEC FOR INFO ONLY*. Double sided 1.5mm corten steel free-standing monolith 800mm x 1800mm x 100mm deep overall (50mm back to back) with stencil cut detail to one side backed in 3mm opal 050 acrylic with internal 12v LED illumination, . . Internal steel support structure with extended legs coated one std RAL colour @ 2400mm overall length (600mm allowed for planting): . . *Panels and frame supplied separate for ease of transporting on our Luton van service*. . *PLEASE NOTE*. - Budget costs, subject to final artwork. . .

 Link House, Green Lane Clifton, York, YO30 5PY 01904 699 600 www.harrisonsigns.co.uk info@harrisonsigns.co.uk	Job No: 52610	Version: 4	Notes:		Date:	setup by:	It is essential that you carefully check all details , including size, quantity and spelling as Harrisons cannot take responsibility for any additional cost incurred once this approval has been signed. It is essential that you return this approval as soon as possible. Production cannot commence until your artwork has been approved, otherwise agreed deadlines may not be met. Should you require any alterations please advise/amend immediately and fax back or if you have received this by email please approve or make alterations by responding to the email message. Please Sign Date: / / 2025
	Client: WSP in the UK		1	Original Artwork	10 / 04 / 25	AW	
	Description: Fairfax Signage		2				
			3	Drawing updated	05 / 09 / 25	AW	
			4	Removed unwanted signage	19 / 11 / 25	AG	
			5				



Planter Signage on Concrete Plinth

Individual Built-up 3D letters
Rim/Return 0.9mm descaled s/s text coated White RAL 9003,
5mm opal 050 acrylic faces
10mm white foamex back trays
WHITE 12v LED face illumination,
385mm high with 100mm deep returns re: 'FAIRFAX + Logo',
Mounted to folded 6mm mild steel L brackets coated Black RAL 9005

This will bolt/chemfix to the concrete plinth using synchronised fixing points.

Illumination approx 350 candela per m²



DAY



NIGHT



Link House, Green Lane
Clifton, York, YO30 5PY
01904 699 600
www.harrisonsigns.co.uk
info@harrisonsigns.co.uk




Job No: **52610**
Client: **WSP in the UK**
Description: **Fairfax Signage**


Version:
4

Notes:		Date:	setup by:
1	Original Artwork	10 / 04 / 25	AW
2			
3			
4	Removed unwanted signage	19 / 11 / 25	AG
5			

It is essential that you carefully check all details, including size, quantity and spelling as Harrisons cannot take responsibility for any additional cost incurred once this approval has been signed. It is essential that you return this approval as soon as possible.
Production cannot commence until your artwork has been approved, otherwise agreed deadlines may not be met.
Should you require any alterations please advise/amend immediately and fax back or if you have received this by email please approve or make alterations by responding to the email message.

Please Sign Date: / / 2025

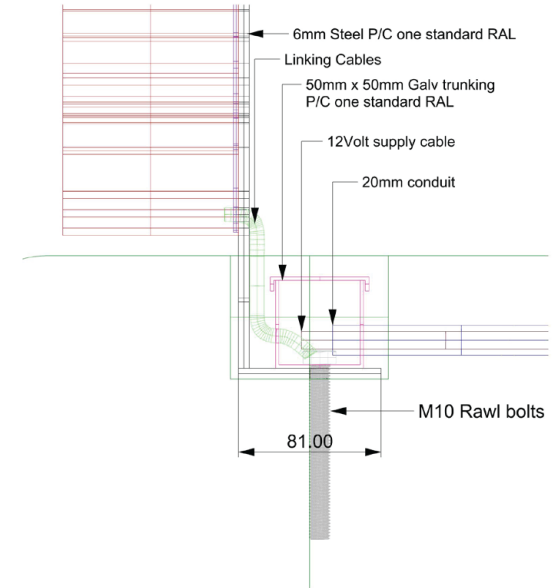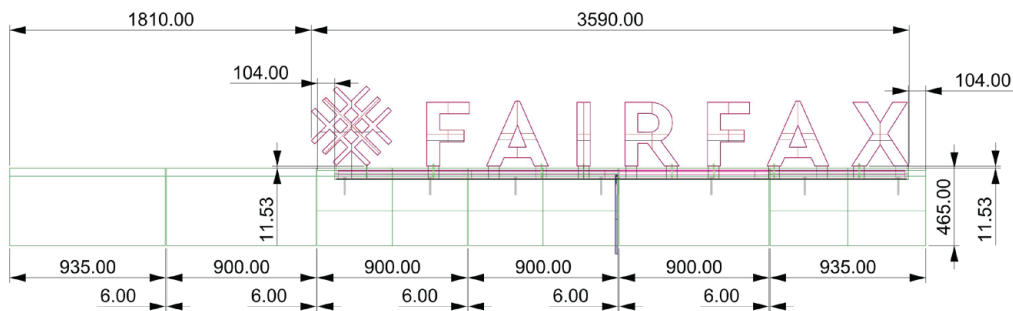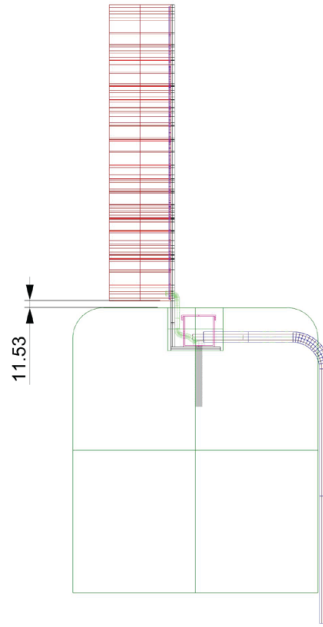

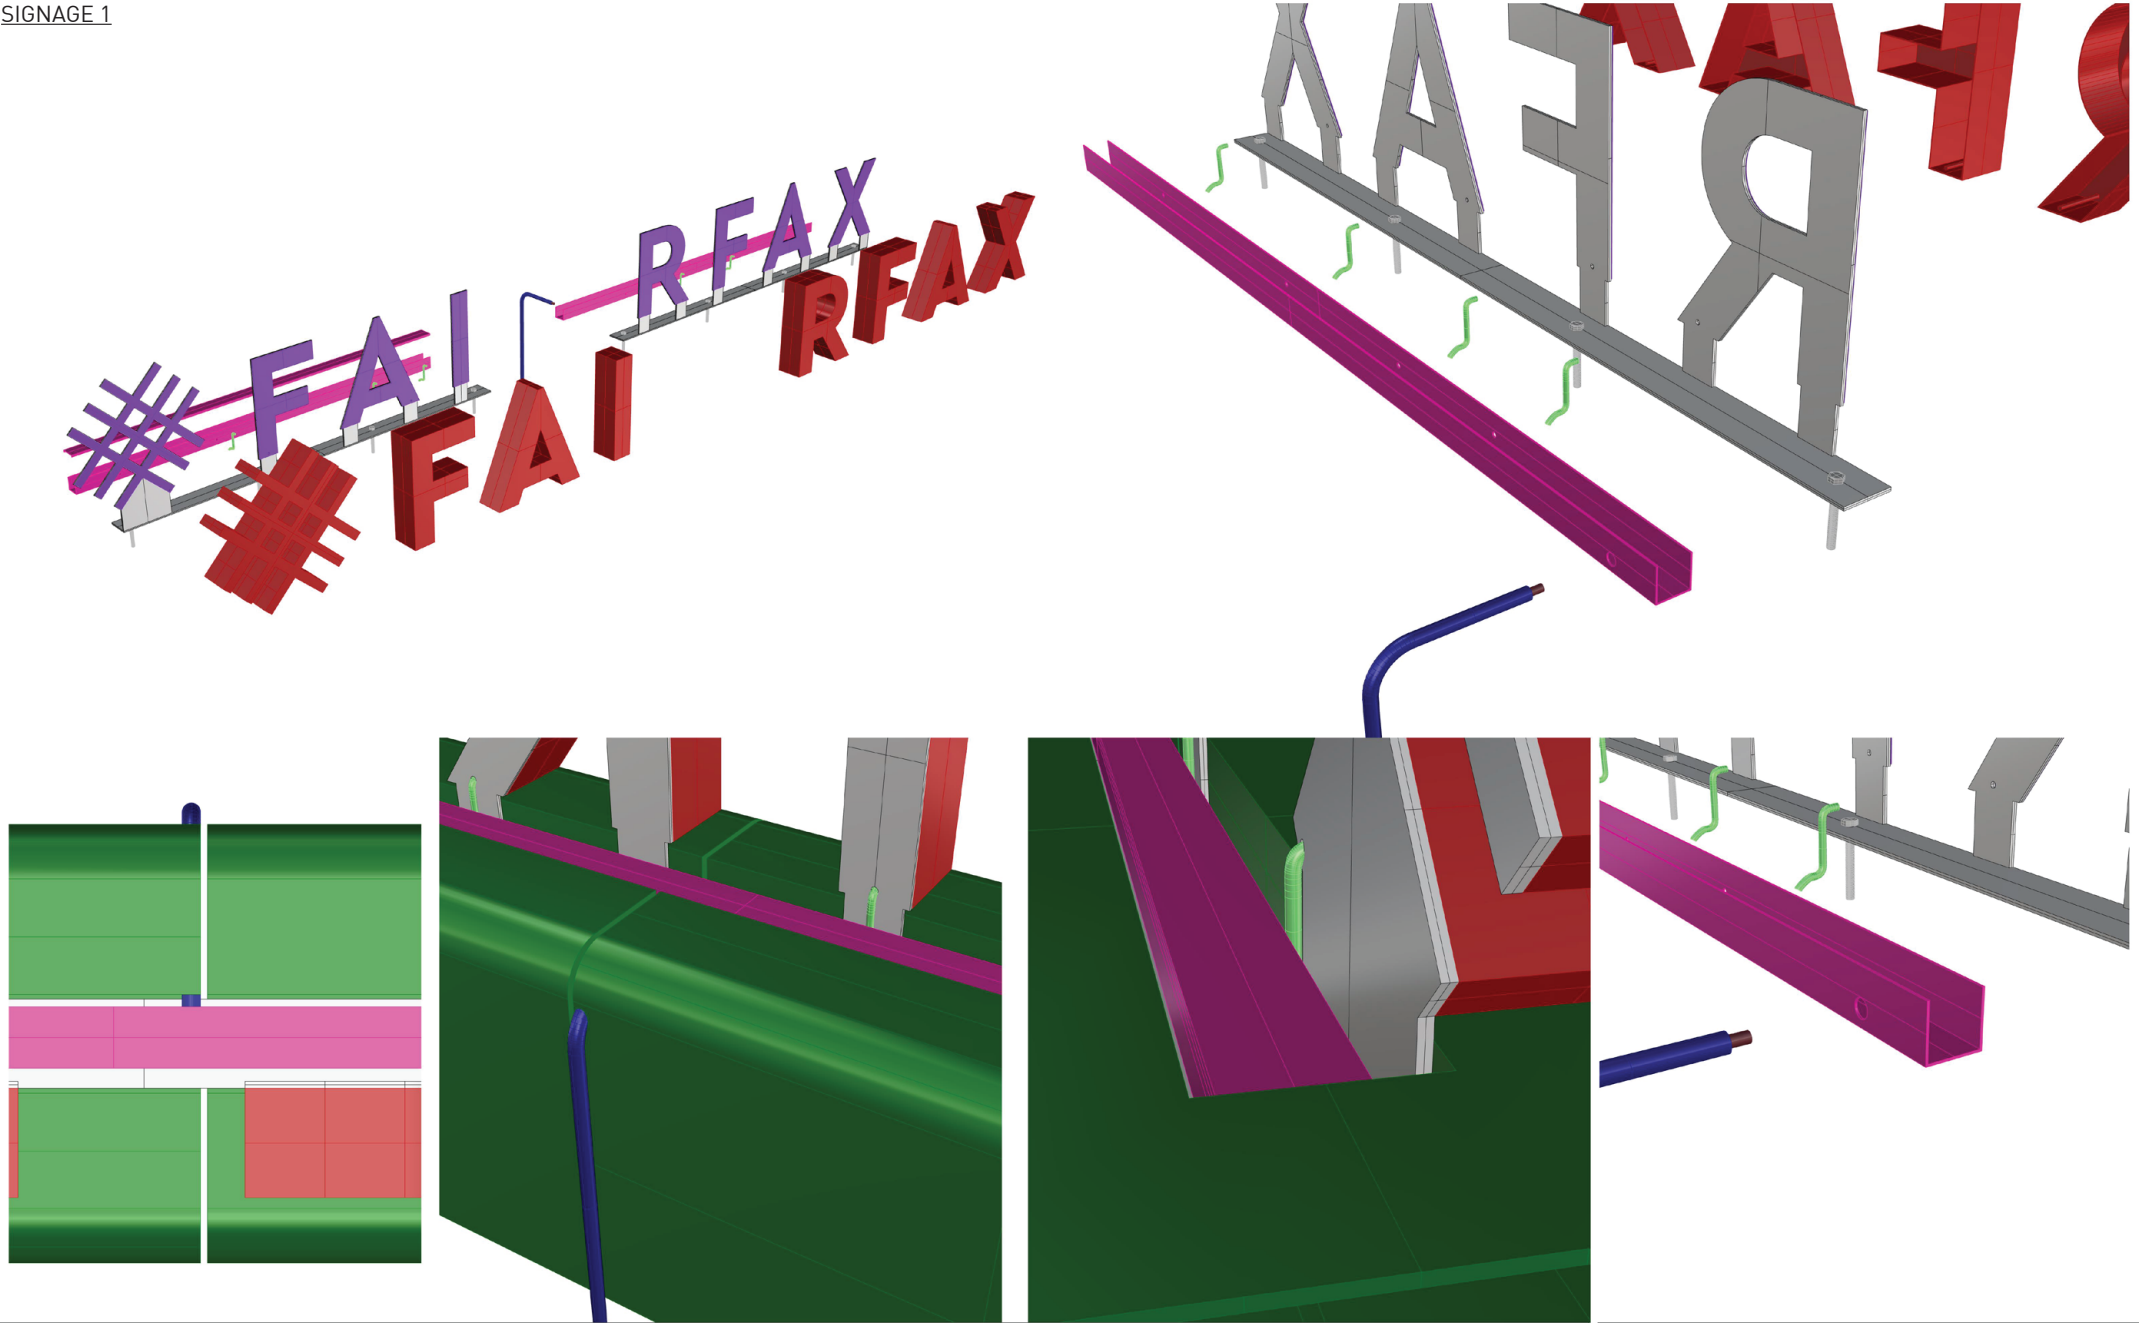

Client: WPS in the UK

Job No: 52610

Scale NTS

Fairfax Planter Signage
Drawing No: WPS-FPS080725

Date: 08/07/2025
Drawn by: MBR

Rev 2 | Revision Notes

1	Signage moved to the right
2	Channel centralised & made wider. Cable entry moved.
3	
4	
5	



Link House, Green Lane
Clifton, York, YO30 5PY
01904 699 600
www.harrisonsigns.co.uk
info@harrisonsigns.co.uk