
ALBERT SQUARE

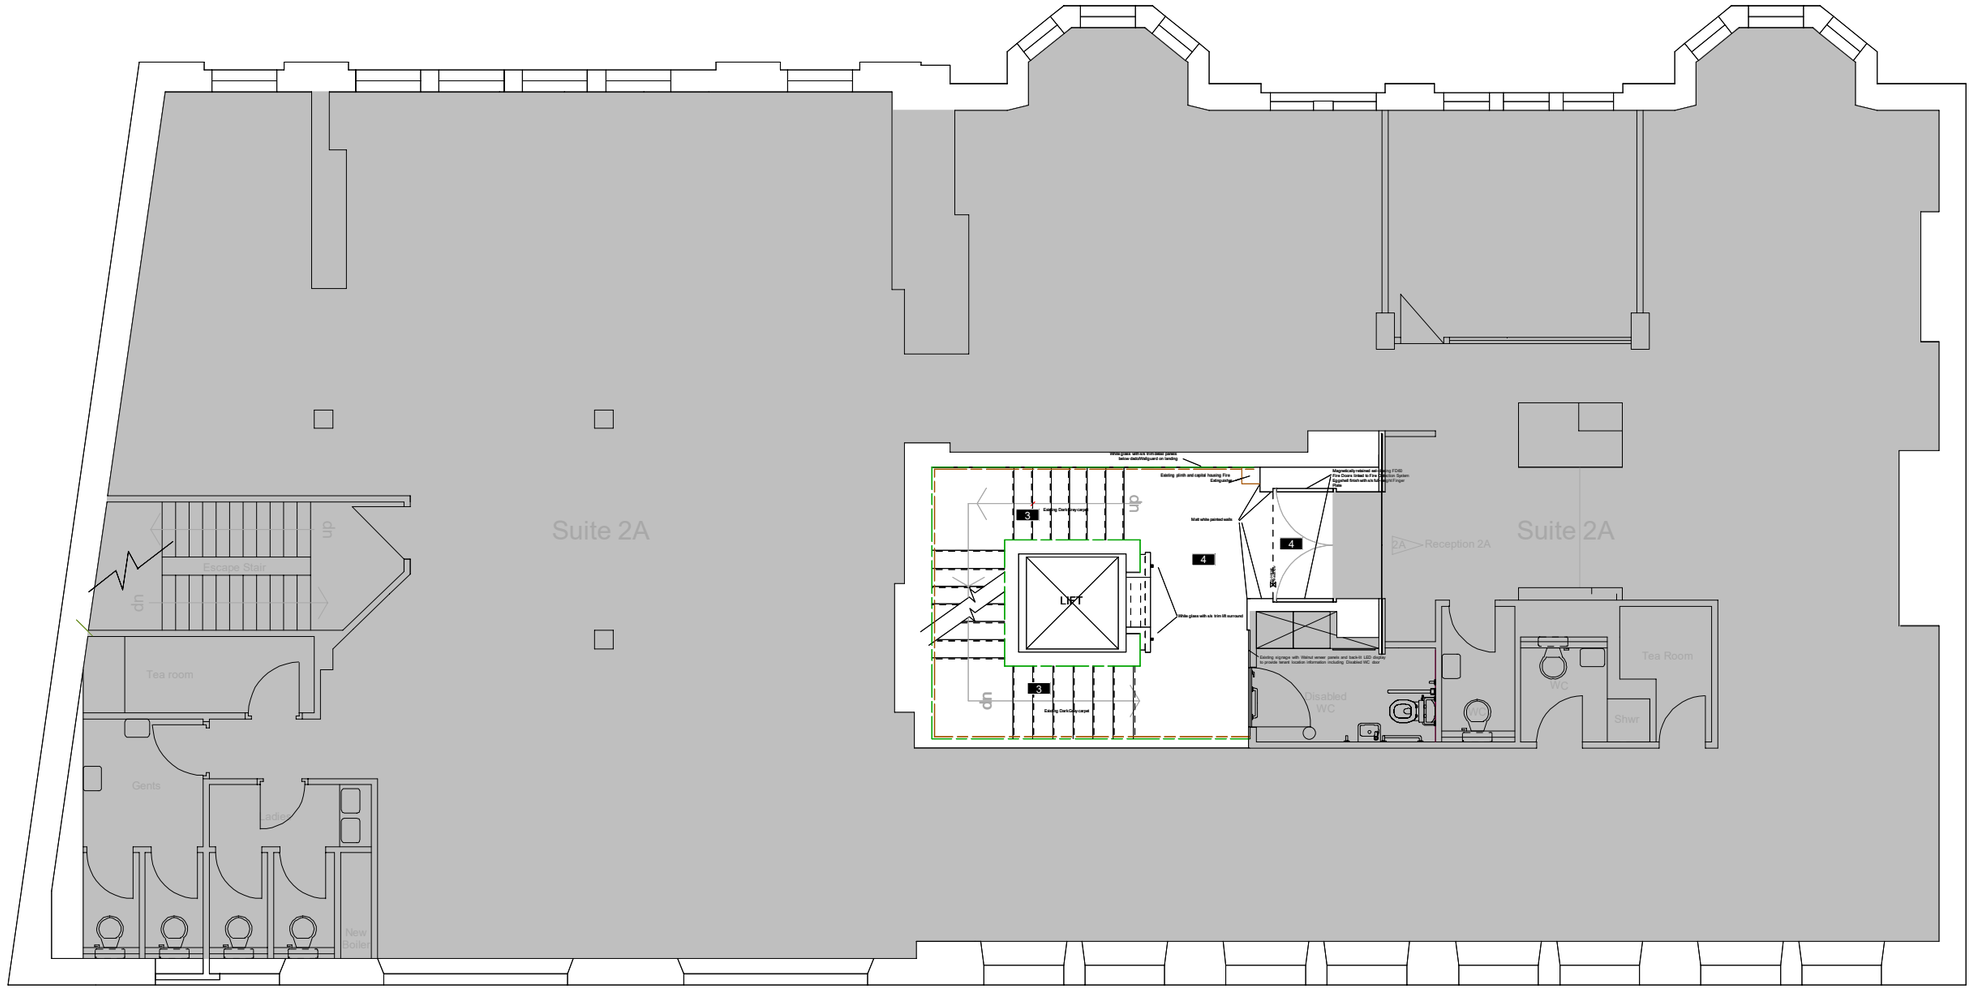

COUNTY STREET

DECOR KEY

Existing dark grey Tektura wallcovering	
Wall guard panels in Marghstone with s/s trim	

FLOORING KEY

3	Existing dark grey carpeting
4	Existing Grey carpet with Light blue centre panel.

REVISIONS	DESCRIPTION		
E		DATE	
D		DATE	
C		DATE	
B		DATE	
A		DATE	
DRWG No	10125-13	SCALE	1:100/A3
	CH_Floor2_2025CommonAreas_DecorExisting.tcw		
TITLE	CH Floor2 Existing Common Area Decor	FLOOR	Second
LOCATION	Carlton House : 16-18 Albert Square : Manchester	SUITE	N/A
CLIENT	Carlton House Securities Ltd	DATE	09/08/25

1 2 3 4 5 6 7 8 9 10 SCALE : METRES 20