Rev	Date	Iss.By	App.By	Description
P1	05.08.25	MP	LJ	First Issue

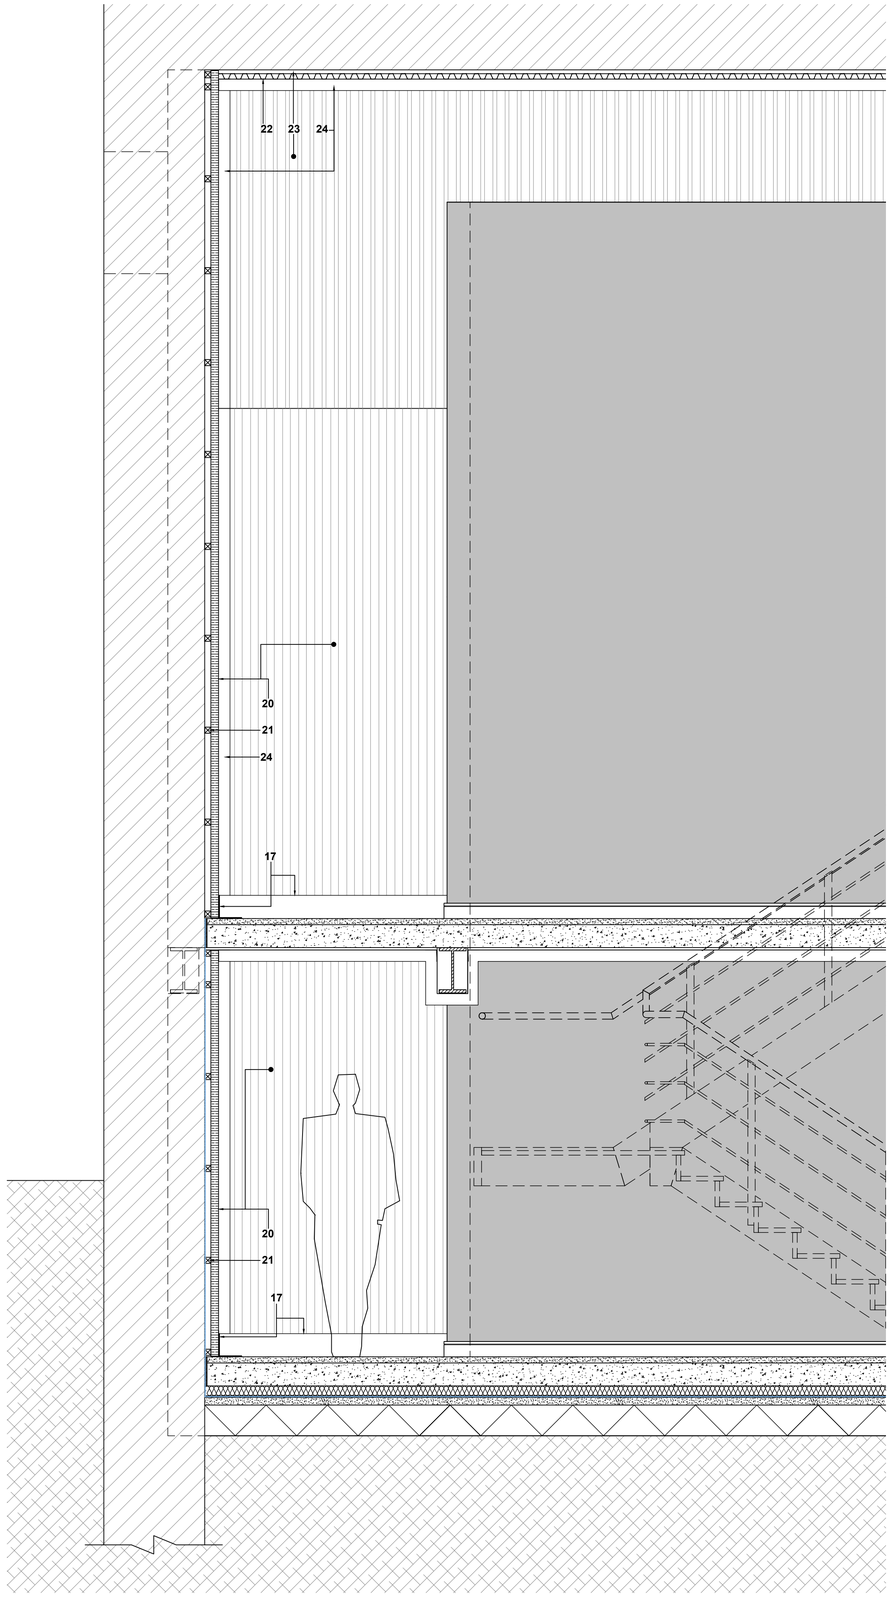

PROPOSED DETAIL 5
Scale 1:20

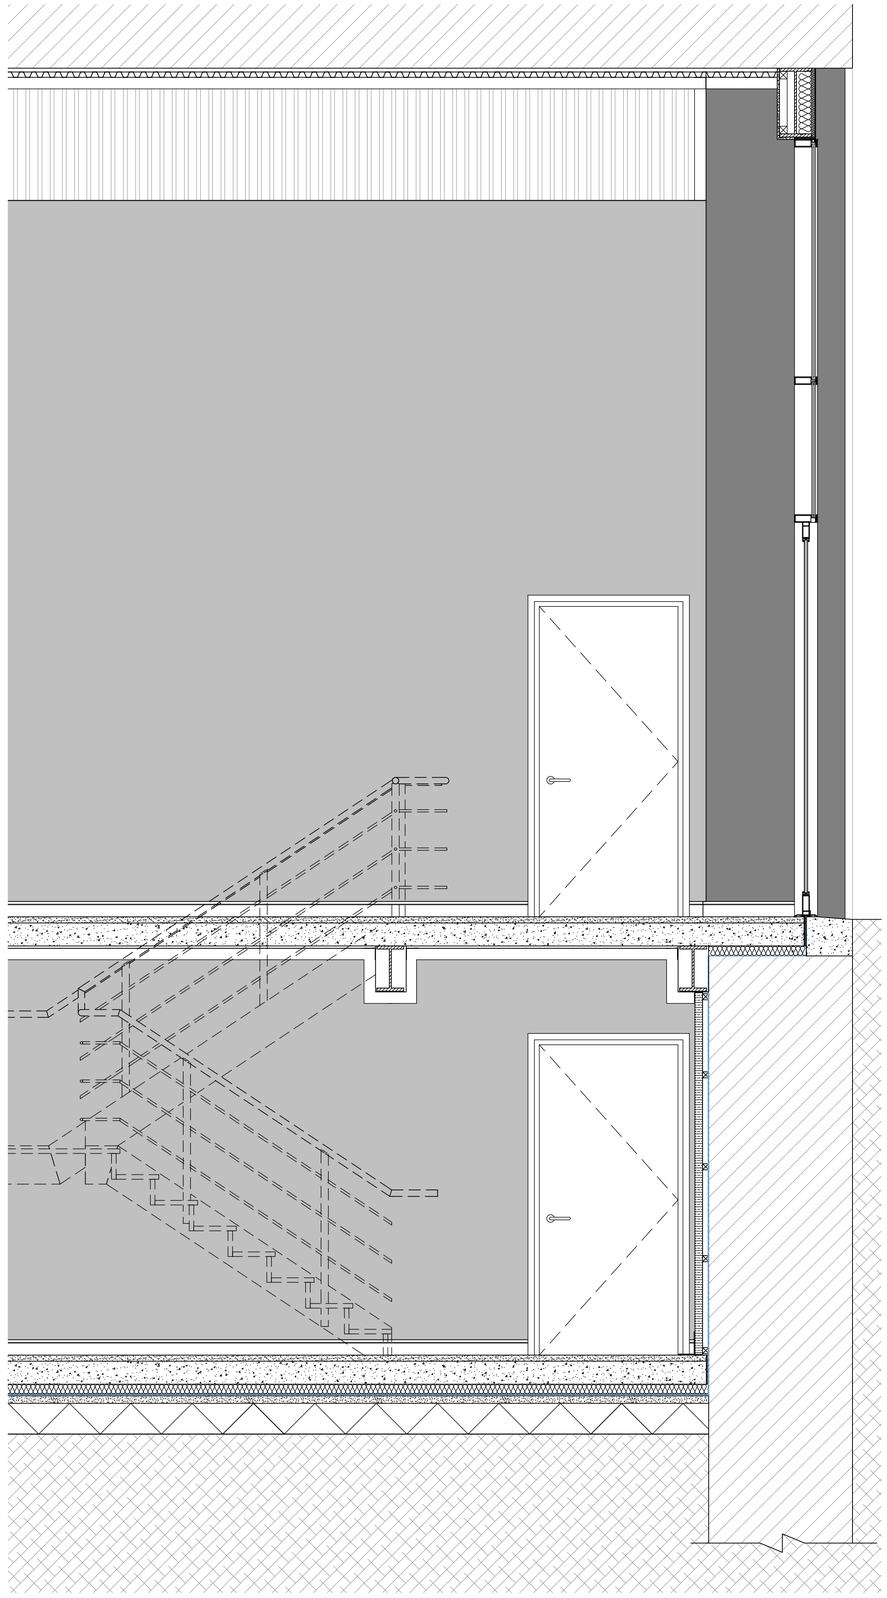

PROPOSED DETAIL 6
Scale 1:20

SGP
Architects + Masterplanners

33 Park Place
Leeds
LS1 2RY

t: +44 (0)113 246 7969

www.stephengeorge.co.uk

The Arch Company Properties Limited
Manchester, Greater Manchester
77 Whitworth Street West
M1 5WQ

Drawing Name:
Existing & Proposed Front Elevation

Drawing Stage:	PRELIMINARY
Status:	S2 - For Information/Reference
SGP File Ref:	19-259-031

SGP Project No:	Date:	Drawn:	Team:	Scale:	Rev:
19-259-031	09.07.25	MP	AS	A.S. @ A1	**P1**

Drawing Number:

Project Code	Originator	Fu.Br	Sp.Br	Form	Disc.	Number
19-259-031	SGP -	ZZ -	01 -	DR -	A -	201503

This drawing contains information as to the construction of the project provided by others. It has not been verified by Stephen George + Partners LLP and no liability is accepted for its accuracy.
Do not scale from this drawing for purposes other than the planning application.
Red Line Boundary based on O/S Data and **NOT** confirmed as the Legal Boundary
This drawing, the works and concepts depicted are copyright of Stephen George + Partners LLP and may not be reproduced or made use of, either directly or indirectly without express written consent. All heights, levels, sizes and dimensions to be checked on site before any work is put to hand.
Information shown on this drawing that is produced by others has not been verified by Stephen George + Partners LLP and no liability is accepted for its accuracy.
This document is prepared for the sole use of the documented recipient and Stephen George + Partners LLP accepts no liability for use of this document by parties other than the party for whom it was prepared or for purposes other than those for which it was prepared.