

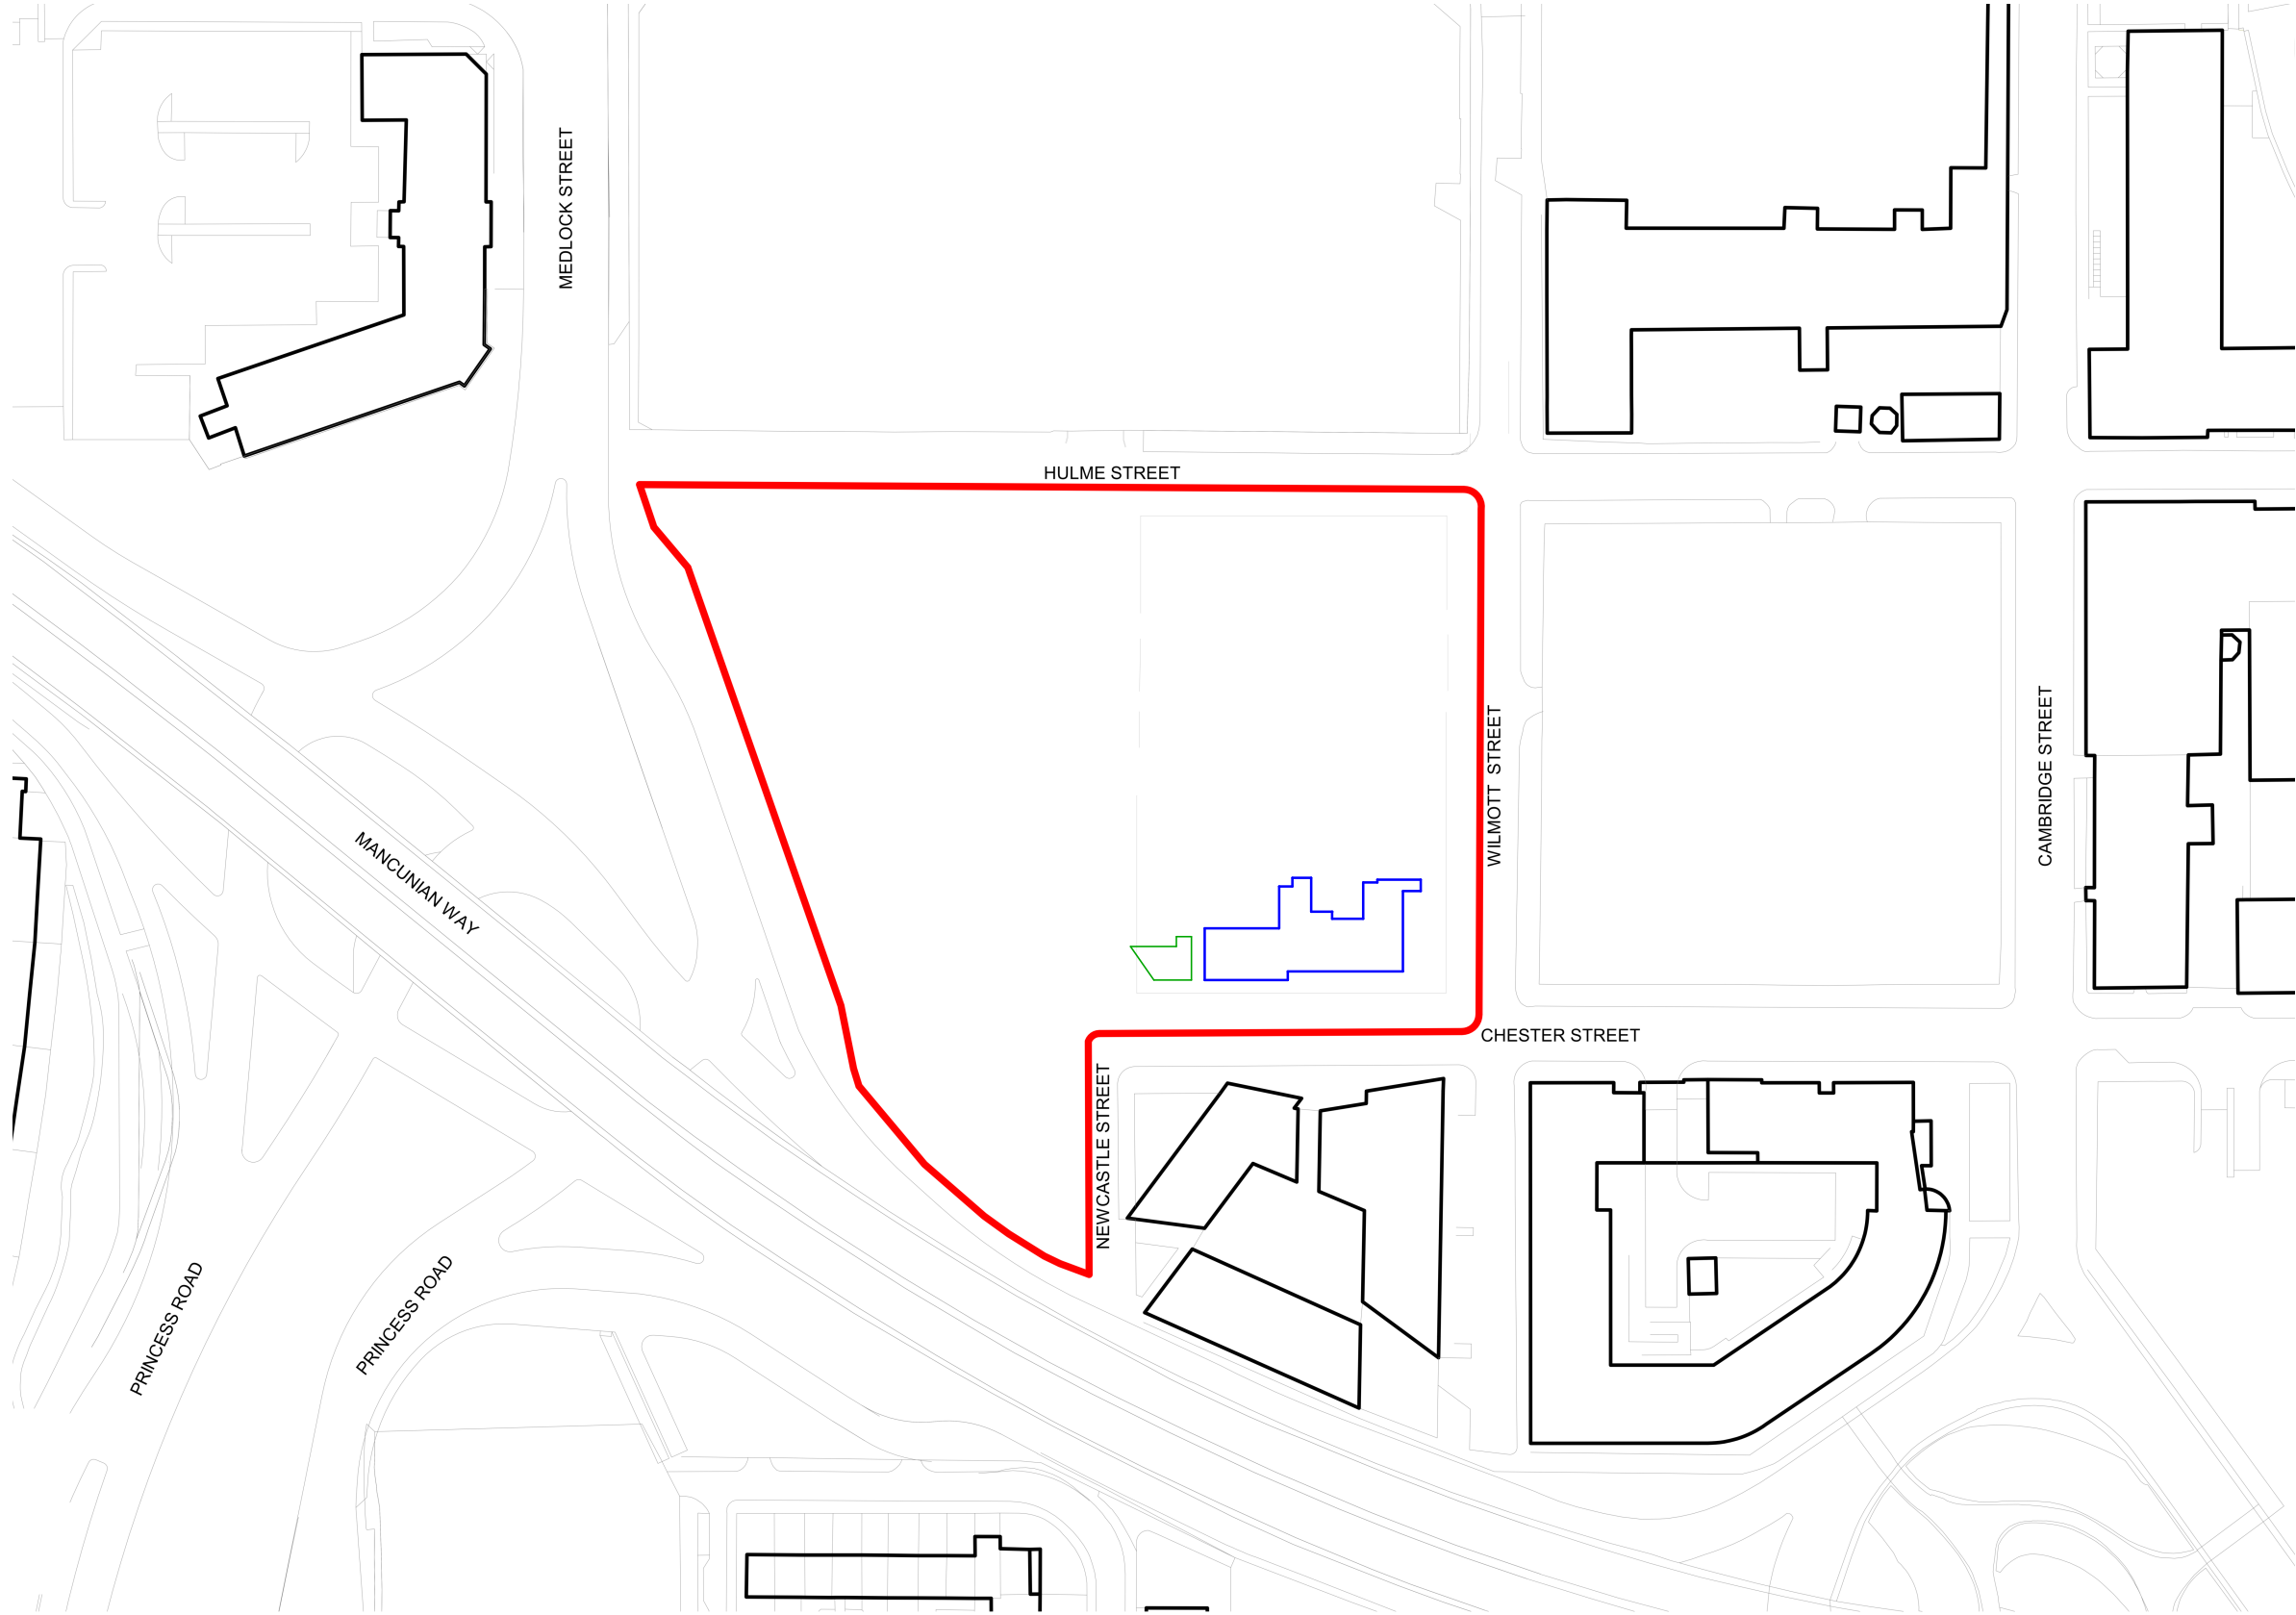


This drawing is the copyright of LDM Deisgn.
All dimensions to be checked on site.
All levels to be checked on site and refer to Ordnance Survey Datum Newlyn unless alternative datum given.
All errors and omissions to be reported to the Architect prior to commencement.
This drawing must be read in conjunction with the relevant specification clauses.
This drawing must not be used on site unless issued for construction.

KEY	
	Site Boundary
	Exclusive Area
	Shared exterior plan podium area

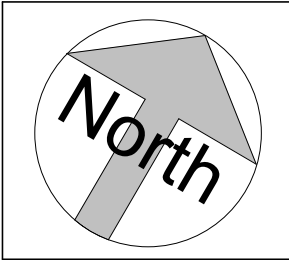

Location Plan
1 : 1250

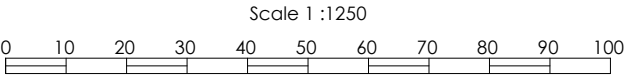

LDM Design

PROJECT	Unit 6, Botanic Avenue, Manchester M15 6AE	CLIENT				Paws & Whiskers	
		Scale (@ A3)		As indicated			
SHEET	Location Plan	Drawn by	BA	DRAWING NUMBER		REV	
		Checked by	KK	A1-101b		A	