KEY NOTES

801 1196X610X914MM PAINTED DOUGLAS FIR PLYWOOD SERVICE AREA CASEWORK.

802 2No. DOUBLE POWER OUTLET AND 2No. DOUBLE DATA SOCKET IN WHITE TRUNKING UNDER THE COUNTERTOP. ALLOW FOR 1No. GREY 80MM DIA. TASS DESK GROMMET (DGG80) BY CEF OR SIMILAR.

803 CONSTRUCT 2800MM HIGH PARTITION WALL COMPRISING 100X50MM (96X45MM) C24 TIMBER STUDS AT 450MM CENTRES LINED BOTH SIDES WITH 15MM PLYWOOD SHEATHING AND 15MM GYPROC WALL BOARD, COMPLETE WITH 140X18MM PAINTED TULIPWOOD BASE. ALL BOARD JOINTS AND FIXING HOLES TO BE SEAMLESS FINISHED AND PREPARED FOR DECORATION.

804 EXISTING DEMISE WALL TO BE PREPARED FOR DECORATION.

805 NEW SUSPENDED LIGHTING TRACK (H1) AT 2850MM AFFL.


806 INSTALL FITTING ROOM SERVICE AREA HANGBARS AT 1000MM AND 2000MM ABOVE FFL. LOWER HANGBAR TO BE OFFSET 200MM IN FRONT OF TOP BAR.

807 CONSTRUCT 2800MM HIGH LINING WALL COMPRISING 100X50MM (96X45MM) C24 TIMBER STUDS AT 450MM CENTRES LINED INTERNALLY WITH 15MM PLYWOOD SHEATHING AND 15MM GYPROC WALL BOARD, COMPLETE WITH 140X18MM PAINTED TULIPWOOD BASE. ALL BOARD JOINTS AND FIXING HOLES TO BE SEAMLESS FINISHED AND PREPARED FOR DECORATION.

808 RECESSED VOLUME CONTROL AT 150MM ABOVE COUNTER TOP.


809 INFILL VOID AT TOP OF WALL WITH NEW LID COMPRISING 15MM PLYWOOD ON 100X50MM (96X45MM) C24 TIMBER FRAMING. TOP OF LID AT 2800MM AFFL.

810 NEW WALL MOUNTED AC UNIT.

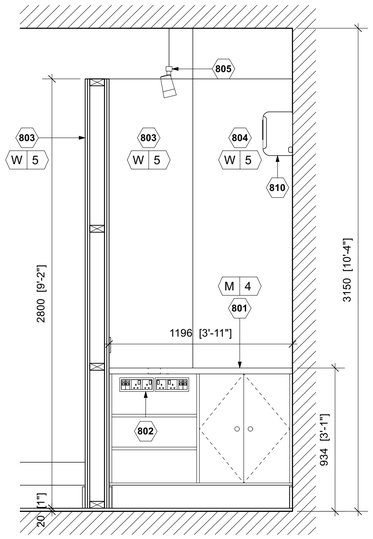


1 GO BACK ELEVATION


LB804 SCALE 1:20 @ A1

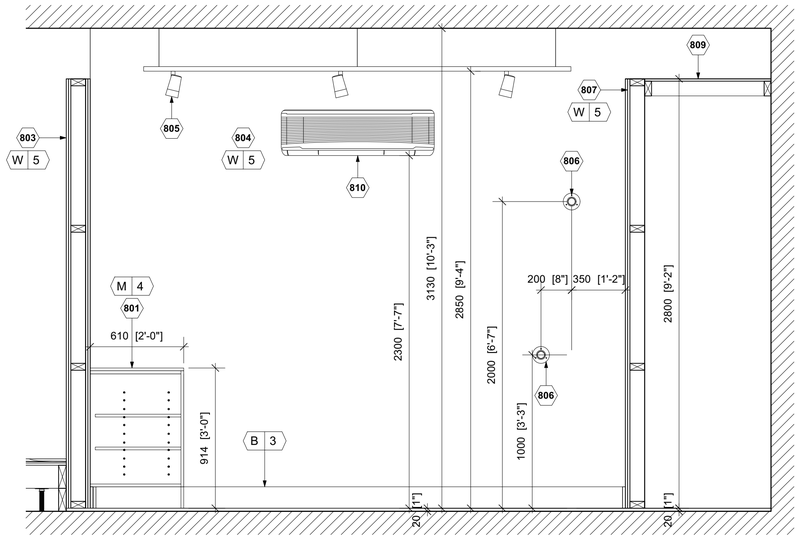

2 GO BACK ELEVATION


LB804 SCALE 1:20 @ A1

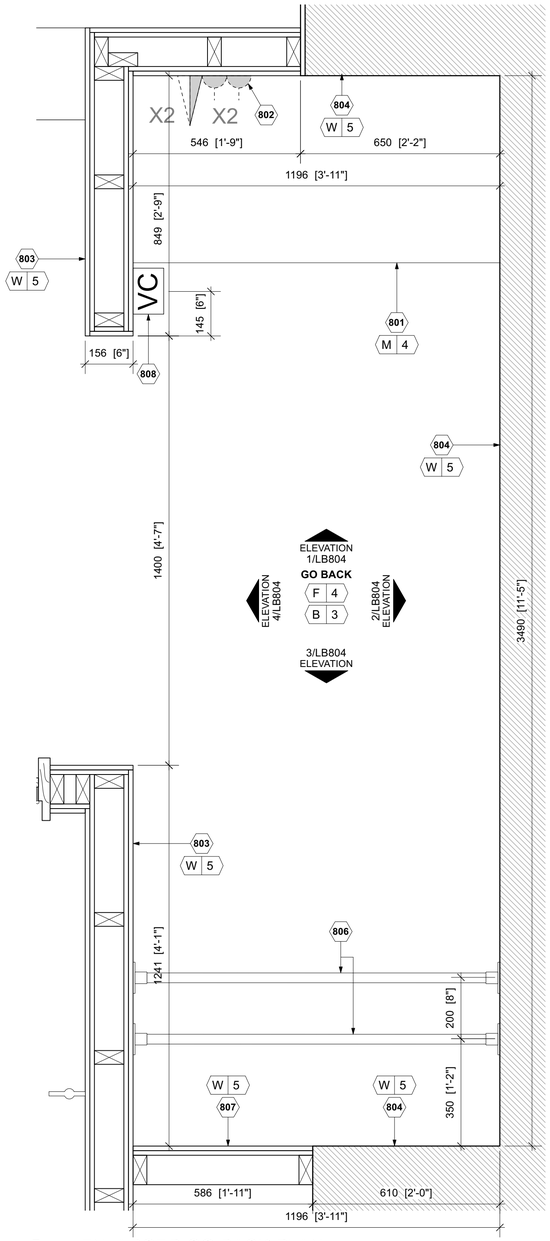

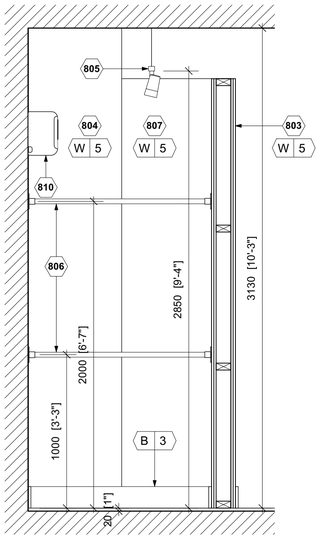

3 GO BACK ELEVATION

LB804 SCALE 1:20 @ A1

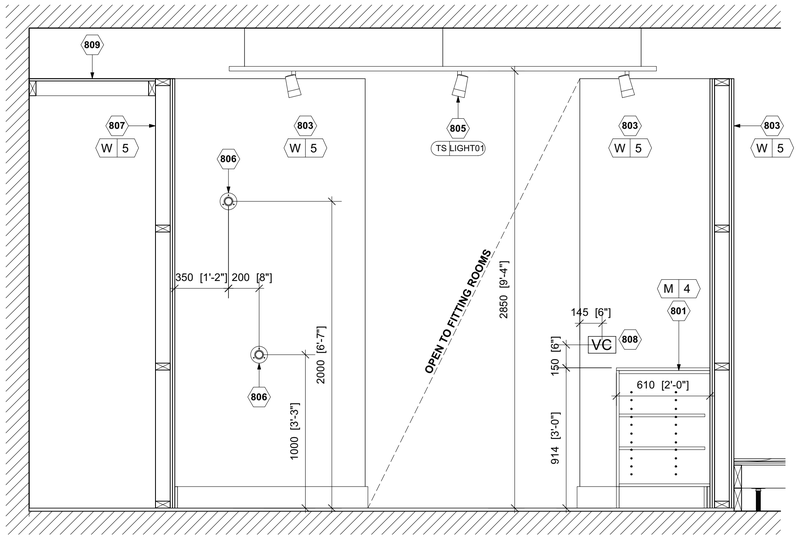


4 GO BACK ELEVATION


LB804 SCALE 1:20 @ A1

5 ENLARGED GO BACK PLAN

LB804 SCALE 1:10 @ A1

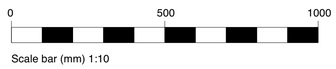

Scale bar (mm) 1:10

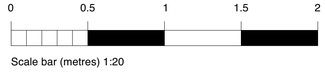

Scale bar (metres) 1:20

apt.design

Studio 1
31 Main Street, Kilby
Leicestershire, UK, LE18 3TD

Studio 2
2nd Floor, 22 Conduit Street
London, UK, W1S 2XR

W www.apt-design.co.uk T +44 (0)1858 469420

For Office Use: A_12746

ANTHROPOLOGIE

1-5 ST. ANNS SQUARE
MANCHESTER
M2 7EF

CONSULTANT :

DRAWN BY:

ZR

ISSUE / DATE:

LISTED BUILDING CONSENT	18.08.2025

REVISION :

SHEET TITLE :

GO BACK SETTING OUT

SHEET NO. :

LB804

Figured dimensions shall be taken in preference to scaled dimensions and any discrepancies or errors are to be referred to the Designer. Contractors, sub-contractors and suppliers must verify all dimensions on site before commencing work or making any fabrication drawings. @ Copyright Reserved