



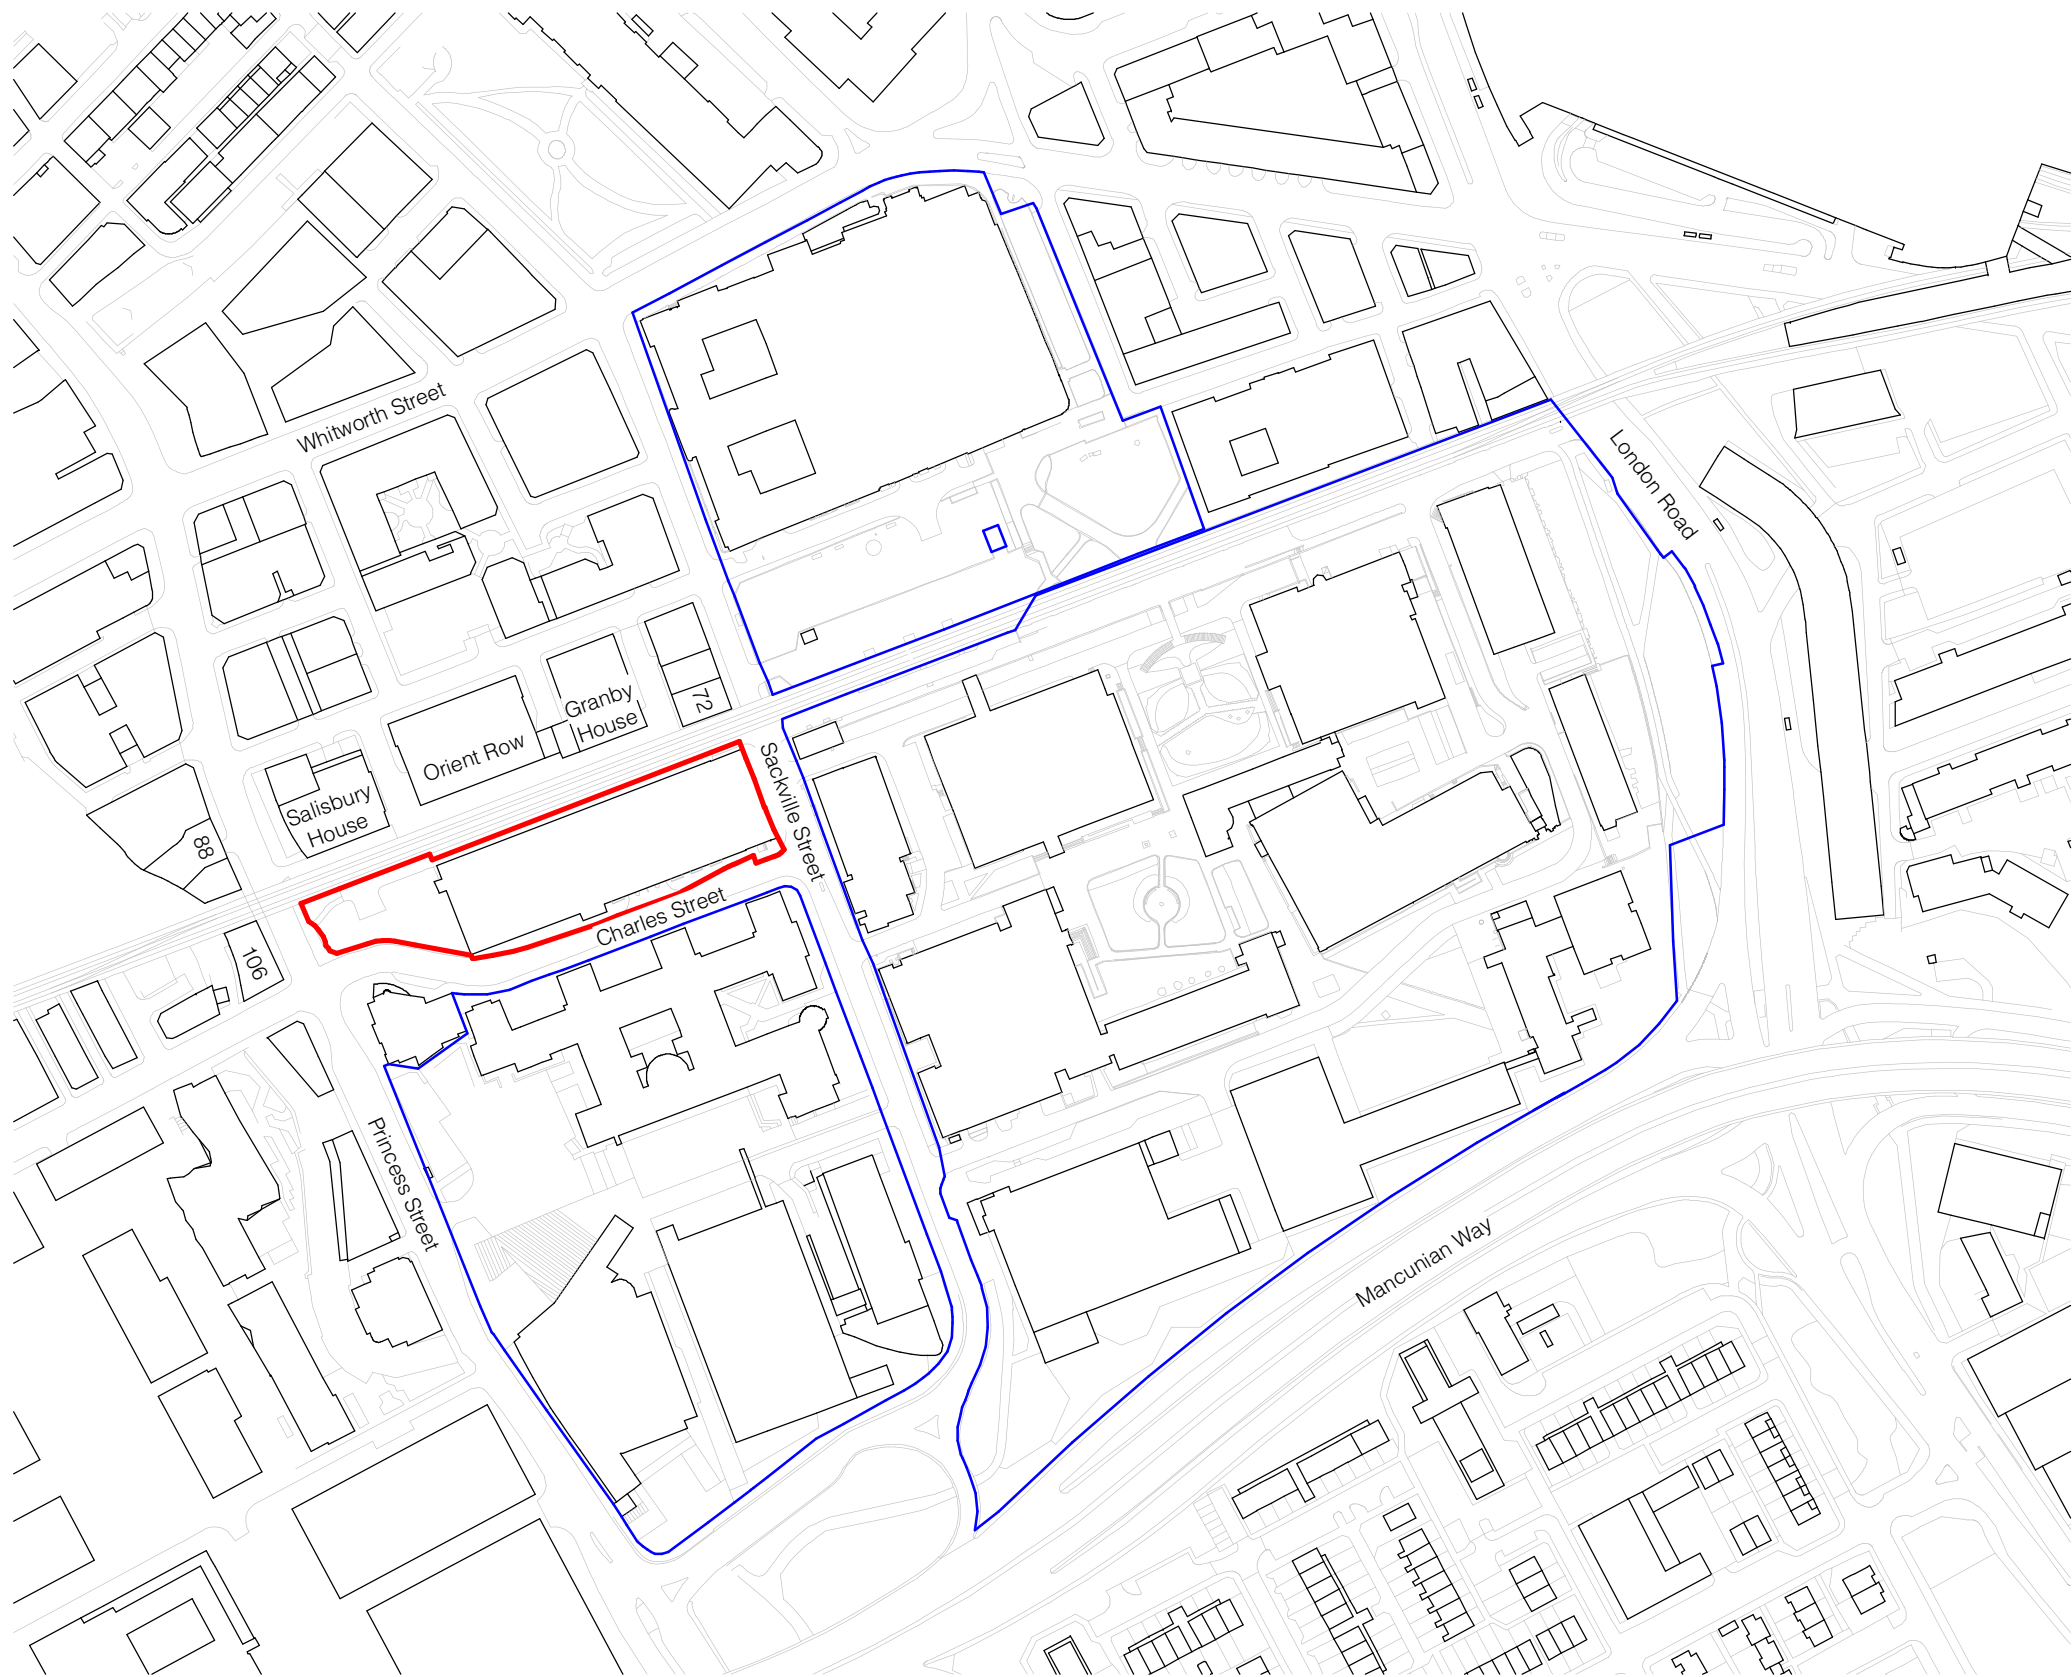

- Key**
- Site Boundary Line
 - Other Land in Applicants Ownership

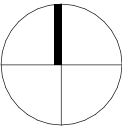

DO NOT SCALE
Work to annotated dimensions only. Read drawings in conjunction with relevant specification, Structural Engineers' and Services Engineers' drawings. Confirm all dimensions before commencement of any work on site or fabrication.

01	First issue for review and comment	06/08/25
Rev:	Details:	Date:

client:
RG Group

project:
Plot H
job number:
0667
status:
Planning

title:
Location Plan - ID Manchester

scale:	drawn by:
1 : 2500 @ A3	RM
drawing number: (--)-101	

current revision date:	revision:
06/08/25	01

SGL Studios
1 Kelso Place
Manchester M15 4LE
t: +44(0)161 832 9842
e: mail@hodderandpartners.com
w: www.hodderandpartners.com

hodder+partners