

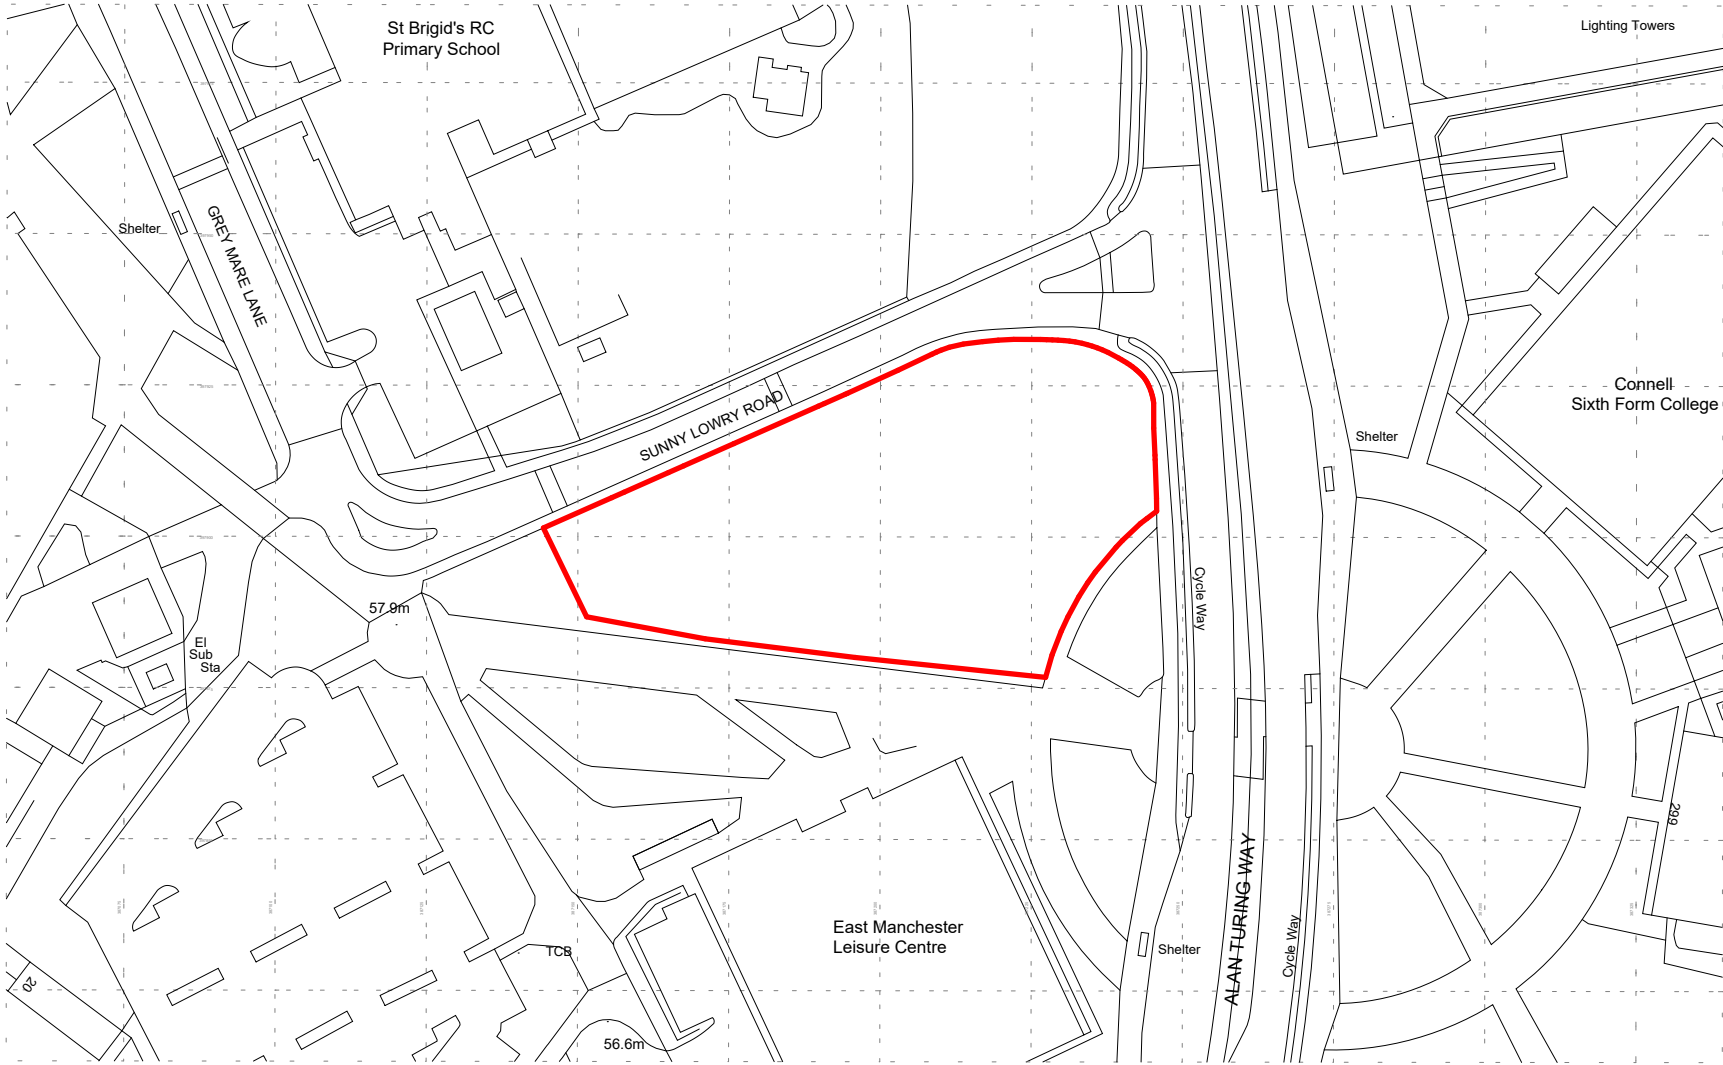


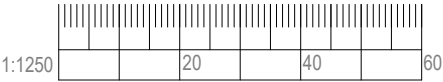

© Bowker Sadler Partnership Limited

This drawing is the subject of copyright which vests in Bowker Sadler Partnership Limited. It is an infringement of copyright to reproduce this drawing, by whatever means, including electronic, without the express written consent of Bowker Sadler Partnership Limited which reserves all its rights. Bowker Sadler Partnership Limited asserts its rights to be identified as the author of this design

- Report Errors and Omissions to the Architect.
- Check all dimensions on site
- Drawing to be read in conjunction with the Health and Safety Plan and all relevant Risk Assessments

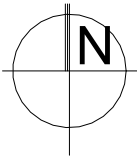

Rev.	Date	Drn.	Chkd.
------	------	------	-------

BowkerSadler

Project
Grey Mare Lane

Client
Great Places Housing Group

Drawing
Site Location Plan - Contractors
Parking and Storage

Scale	Sheet Size	Drawn	Checked	Date
1 : 1250	@ A3	KLM	CL	01/10/2025

Project No.	Originator	Zone	Level	Form Discipline Number	Revision
22-049	BSA	XX	XX	D - A	1100

Status
Planning

Hatherlow House, Hatherlow, Romiley, Stockport, SK6 3DY
0161 406 7333 office@bowker-sadler.co.uk www.bowker-sadler.co.uk