


A. Section A

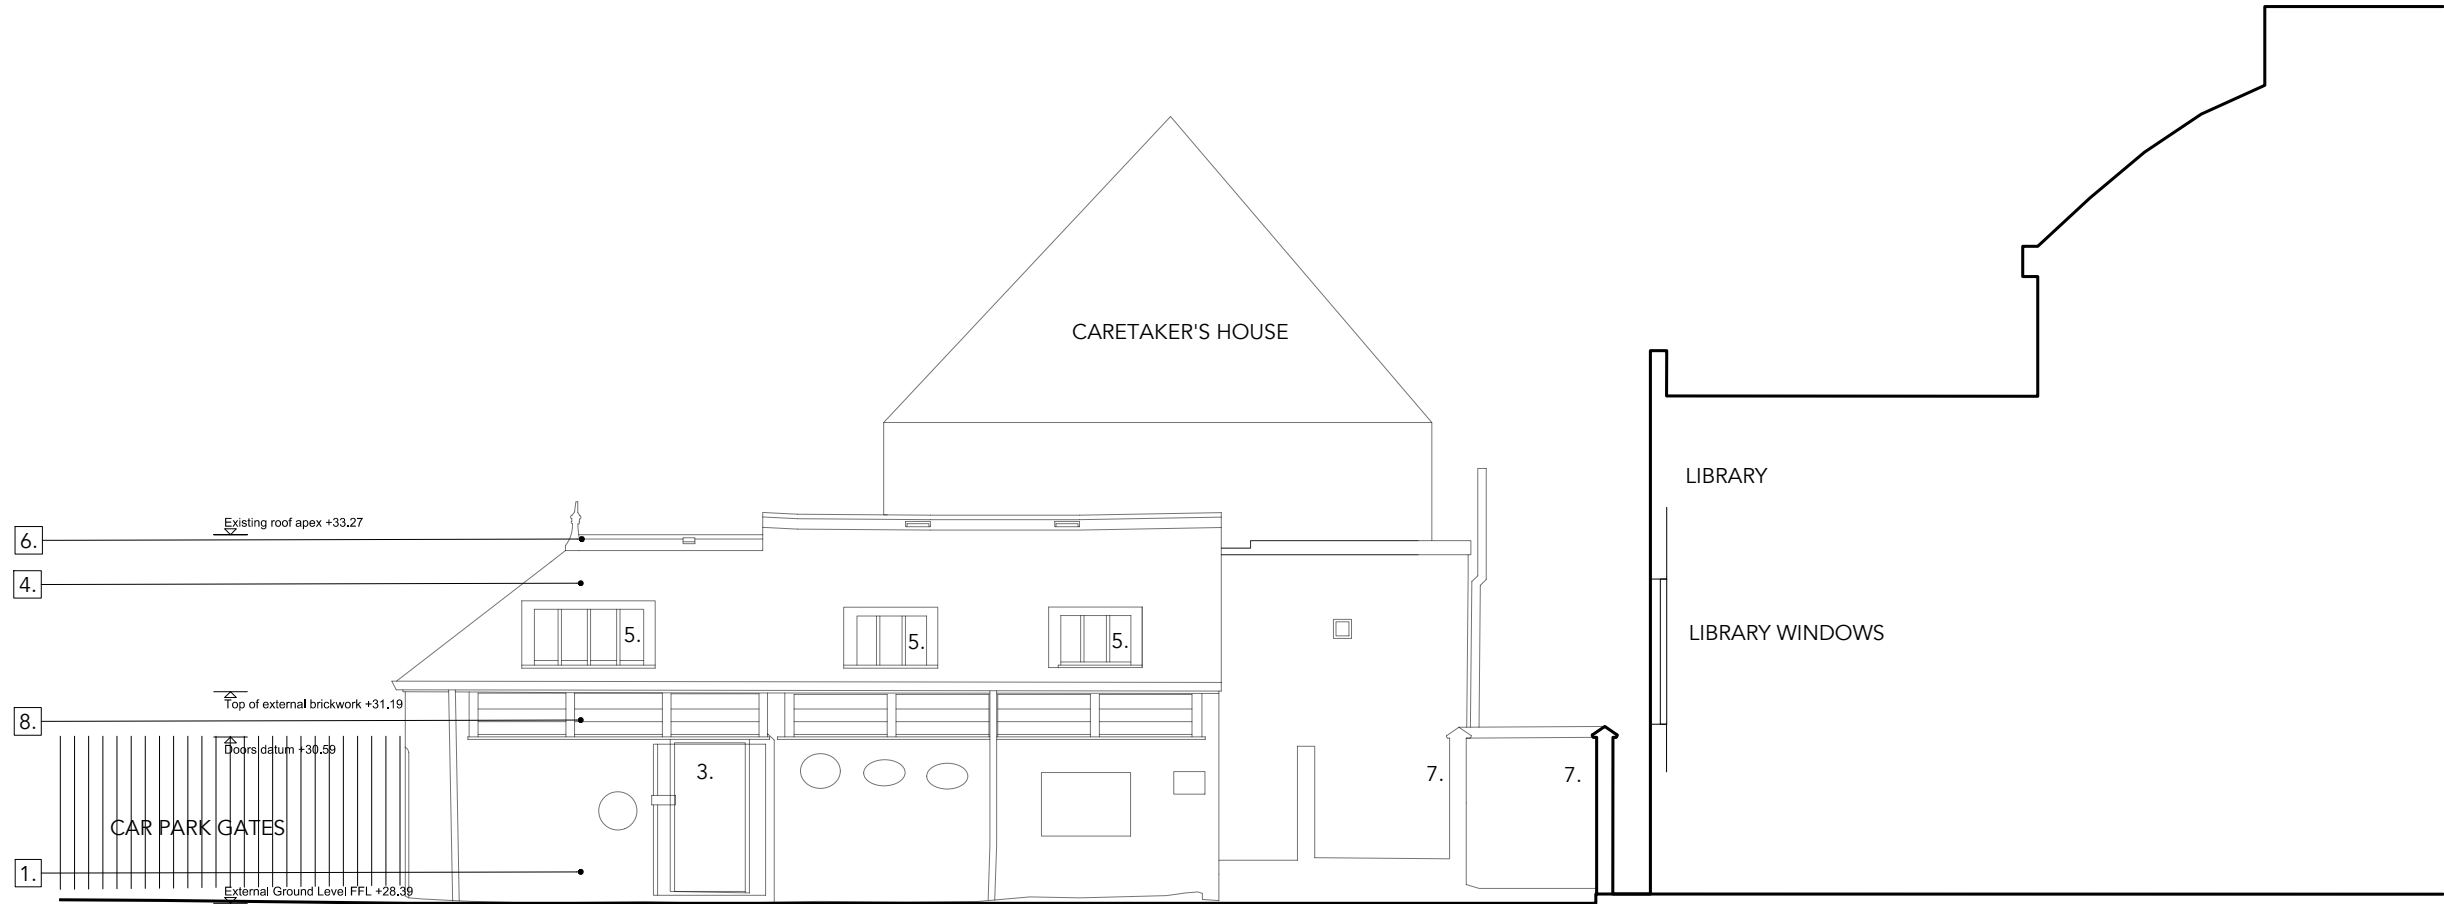

B. Section B

Revisions

- 08.08.2025 Issued to QS for costing
A 09.09.2025 Draft Planning
B 16.09.2025 Planning Submission

KEY

Existing building:
1. Existing brickwork
2. Existing window
3. Existing door
4. Existing tiled roof - blue grey slates
5. Existing rooflight
6. Terracotta roof detailing
7. Existing freestanding brickwork wall
with terracotta capping
8. Existing louvres

Awaiting site survey, all drawn information on the
existing building and its surrounding buildings is
traced from CTH sketches.

This is not a construction drawing.

Dimensions are in mm unless otherwise stated. Do
not scale from this drawing.

Planning permission has not been applied for.

No party wall notices are in place.

A Building Regulations Application has not been
submitted.

0m 0.5m 1m 2m

PROJECT: 25_008

CLIENT: Under 3s Provision
Oswald Road Primary
School

NUMBER: 151

DRAWING: Existing Sections

SCALE: 1:100 @ A3

Claire Bandy. Architect
www.clairebandyarchitect.com
07866510152