



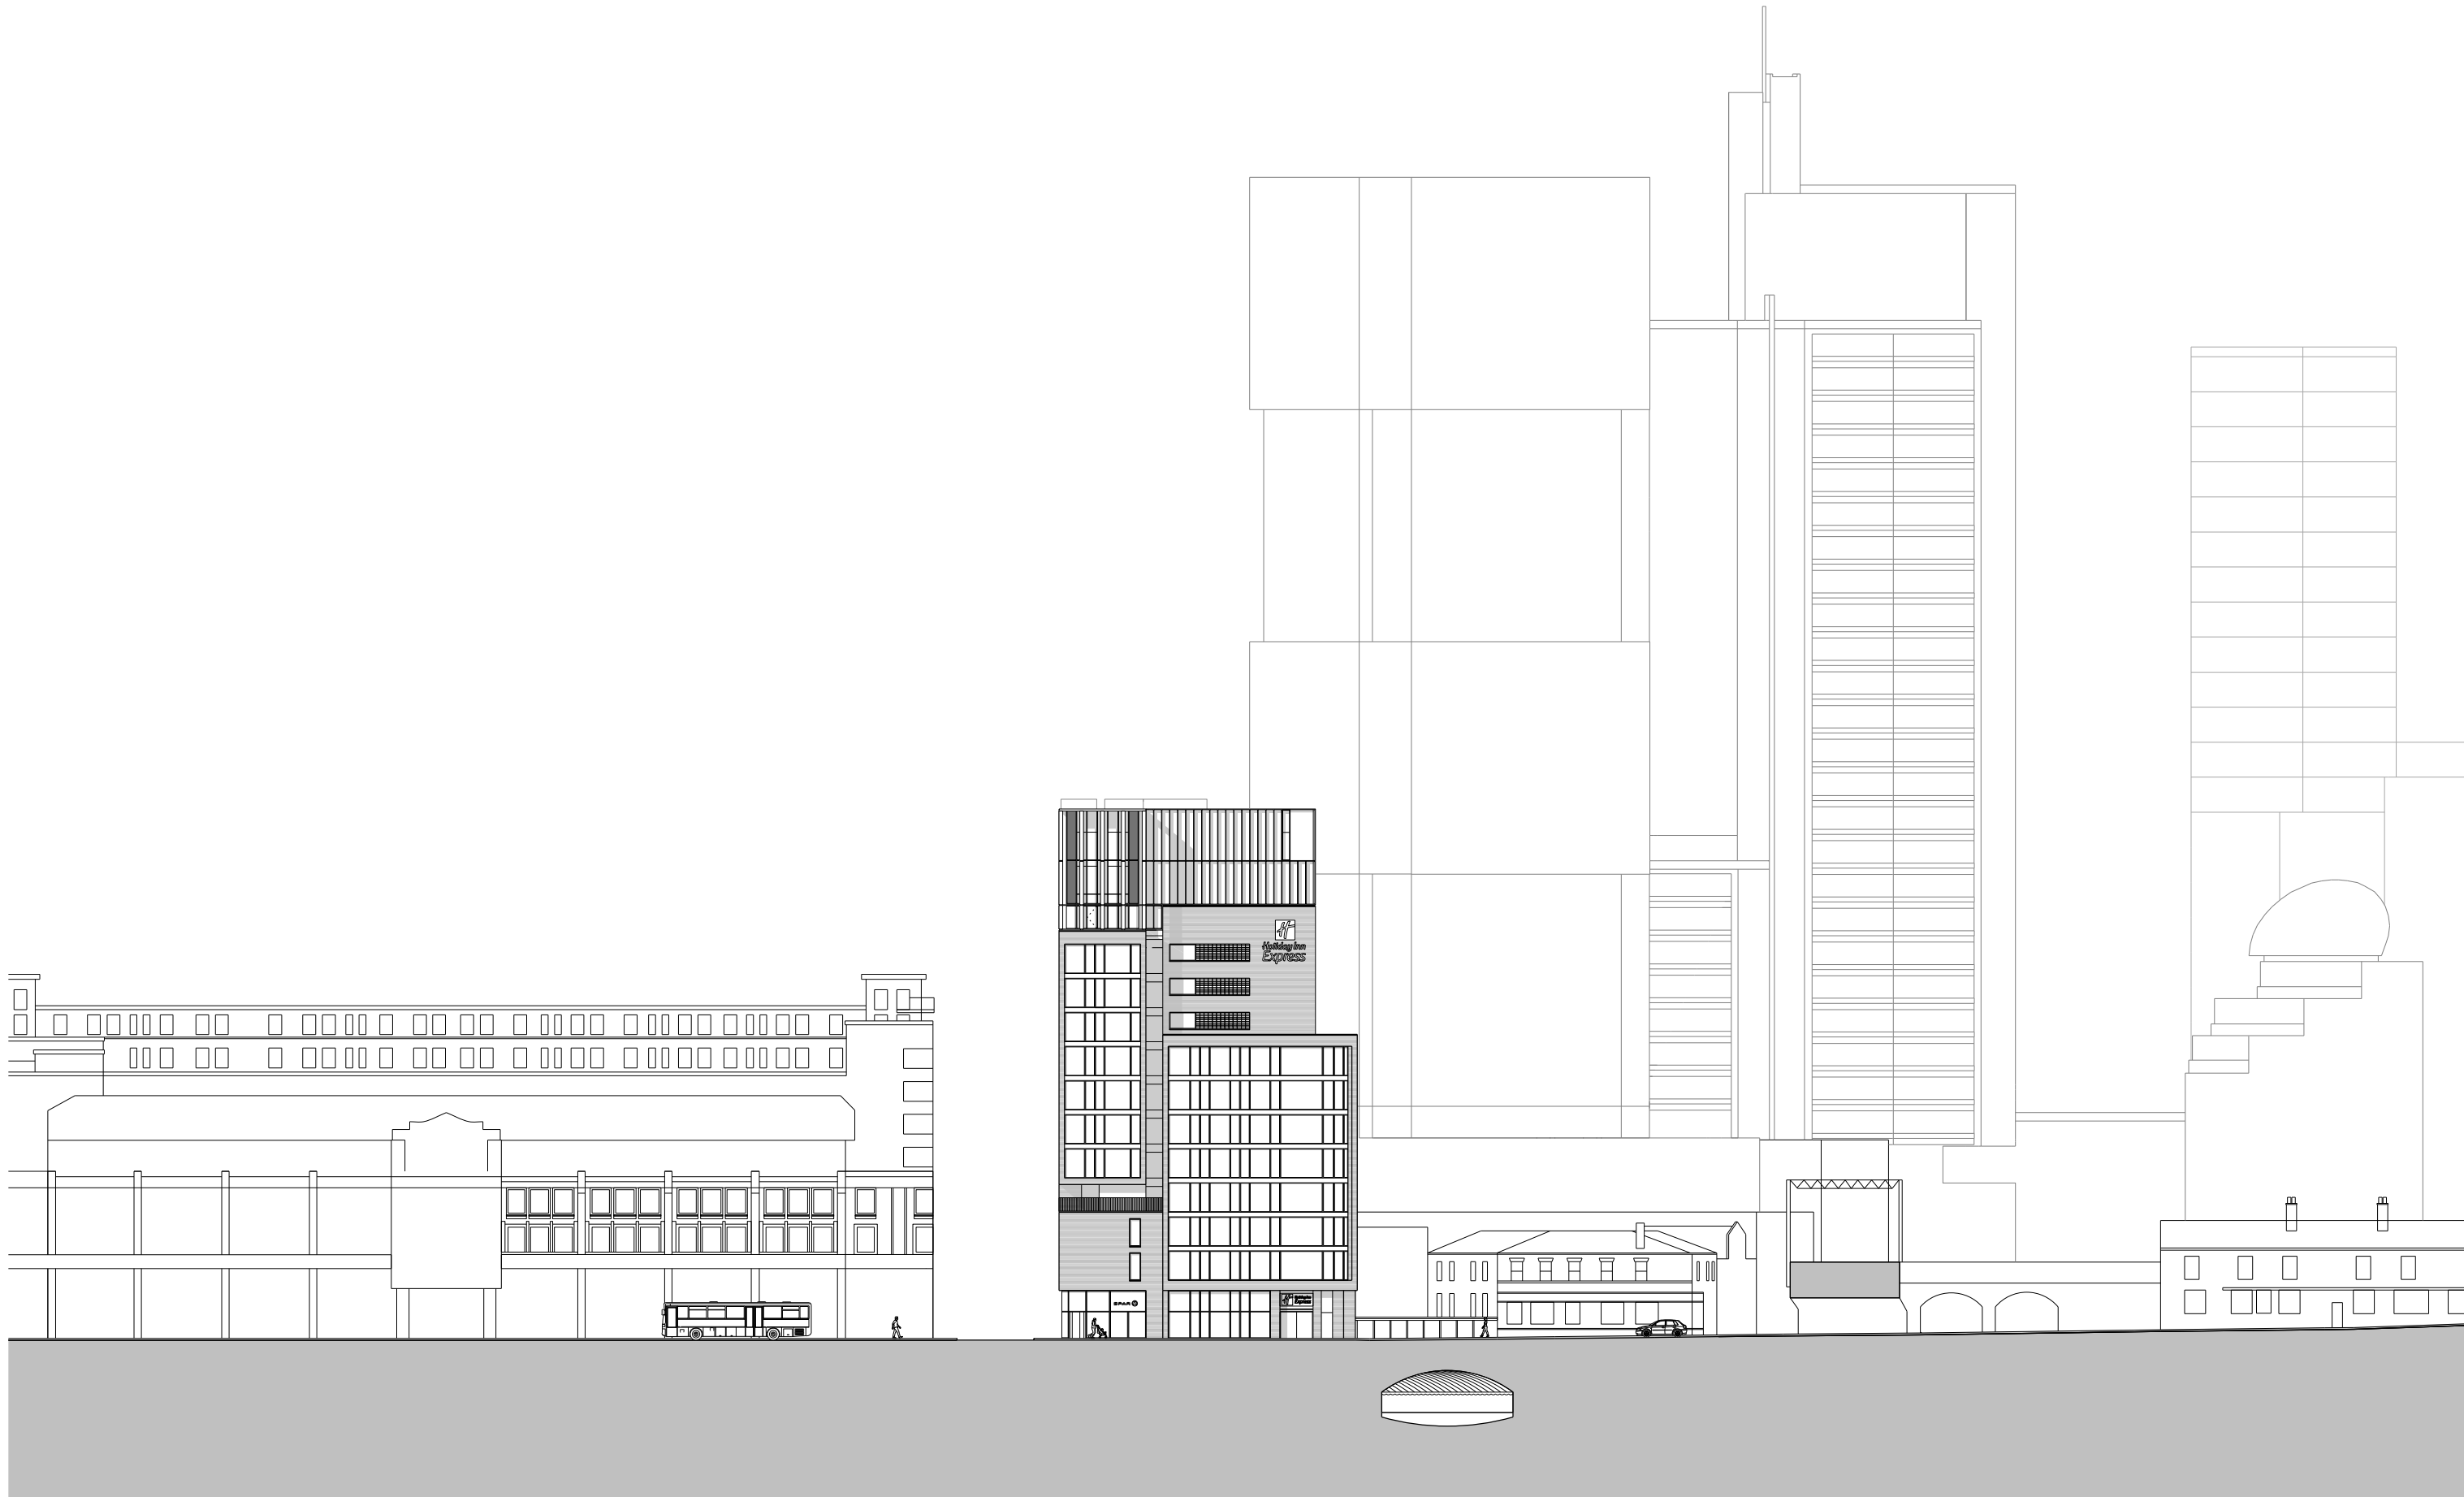

revision:	date:	note:
P01	2024.02.26	preliminary first issue
P02	2025.09.24	updated to reflect planning comments

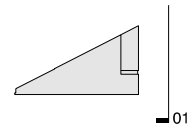

project
Holiday Inn Express

job no.
7612

title
proposed site elevation 01 - oxford road

scale
1:500 @ A3

drawing no.
al(04)1001

stephenson hamilton risley
STUDIO

3 riverside mews
4 commercial street
manchester, M15 4RQ
www.shr.studio
email@shr.studio
0161 832 0244