


KEY

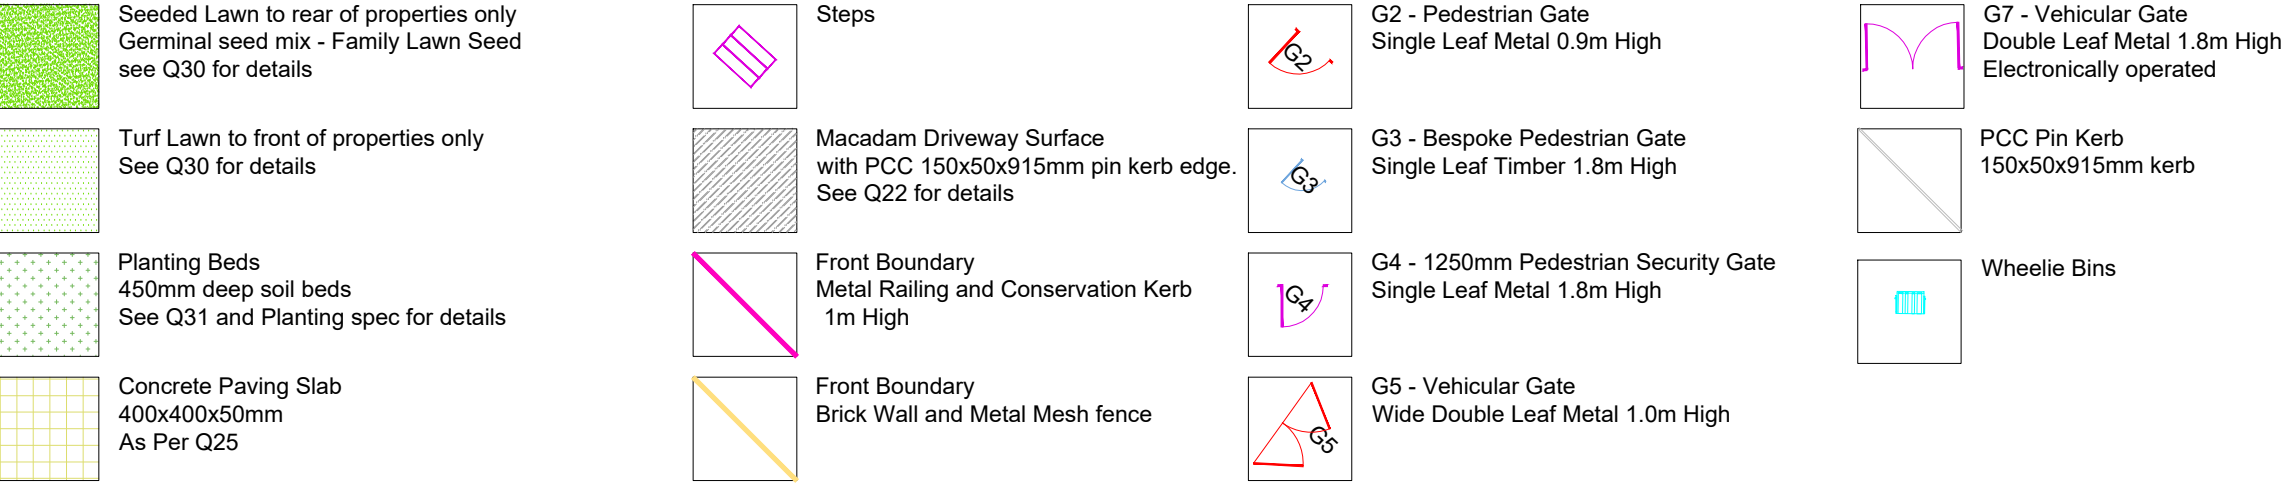

**WASTE STORAGE & COLLECTION
NOTE (IKHLASS MOSQUE,
HALLIWELL LANE, MANCHESTER)**

Waste collection is arranged under a commercial contract with Waste Managed Ltd (Ref: WM054277-2, start date 28/02/2025), providing services compliant with the Environmental Protection Act 1990 and Manchester City Council s Waste Storage & Collection Guidance (2023).

Scheduled Bin Provision & Collection:


- 1 × 1100 L Mixed Municipal Waste Bin Fortnightly
- 1 × 240 L Food Waste Bin Fortnightly
- 1 × 240 L Glass Waste Bin Fortnightly
- 1 × 240 L Mixed Packaging Waste Bin Fortnightly

Waste Bin Storage Area:


- Secure, enclosed bin store within site curtilage, sized to accommodate 4 bins (min. 5.9 m² internal area)
- Double doors (min. 1.5 m wide × 2.0 m high), ventilated, with non-slip, washable floor
- Direct, hard-surfaced, step-free route from bin store to collection point (min. 1.5 m wide, under 25 m long), in accordance with BS 5906
- 24/7 gated site access for refuse collection vehicles; no access restrictions (per contract)
- Refuse collection point is unobstructed by any cycle parking or pedestrian routes

Duty of Care & Management:

- Annual Duty of Care Waste Transfer Note issued via Waste Managed s service portal
- Waste collection service and compliance monitored through Waste Managed s MyEverything portal
- Bin store positioned at least 1 m from buildings; location is fire safe and visually discreet

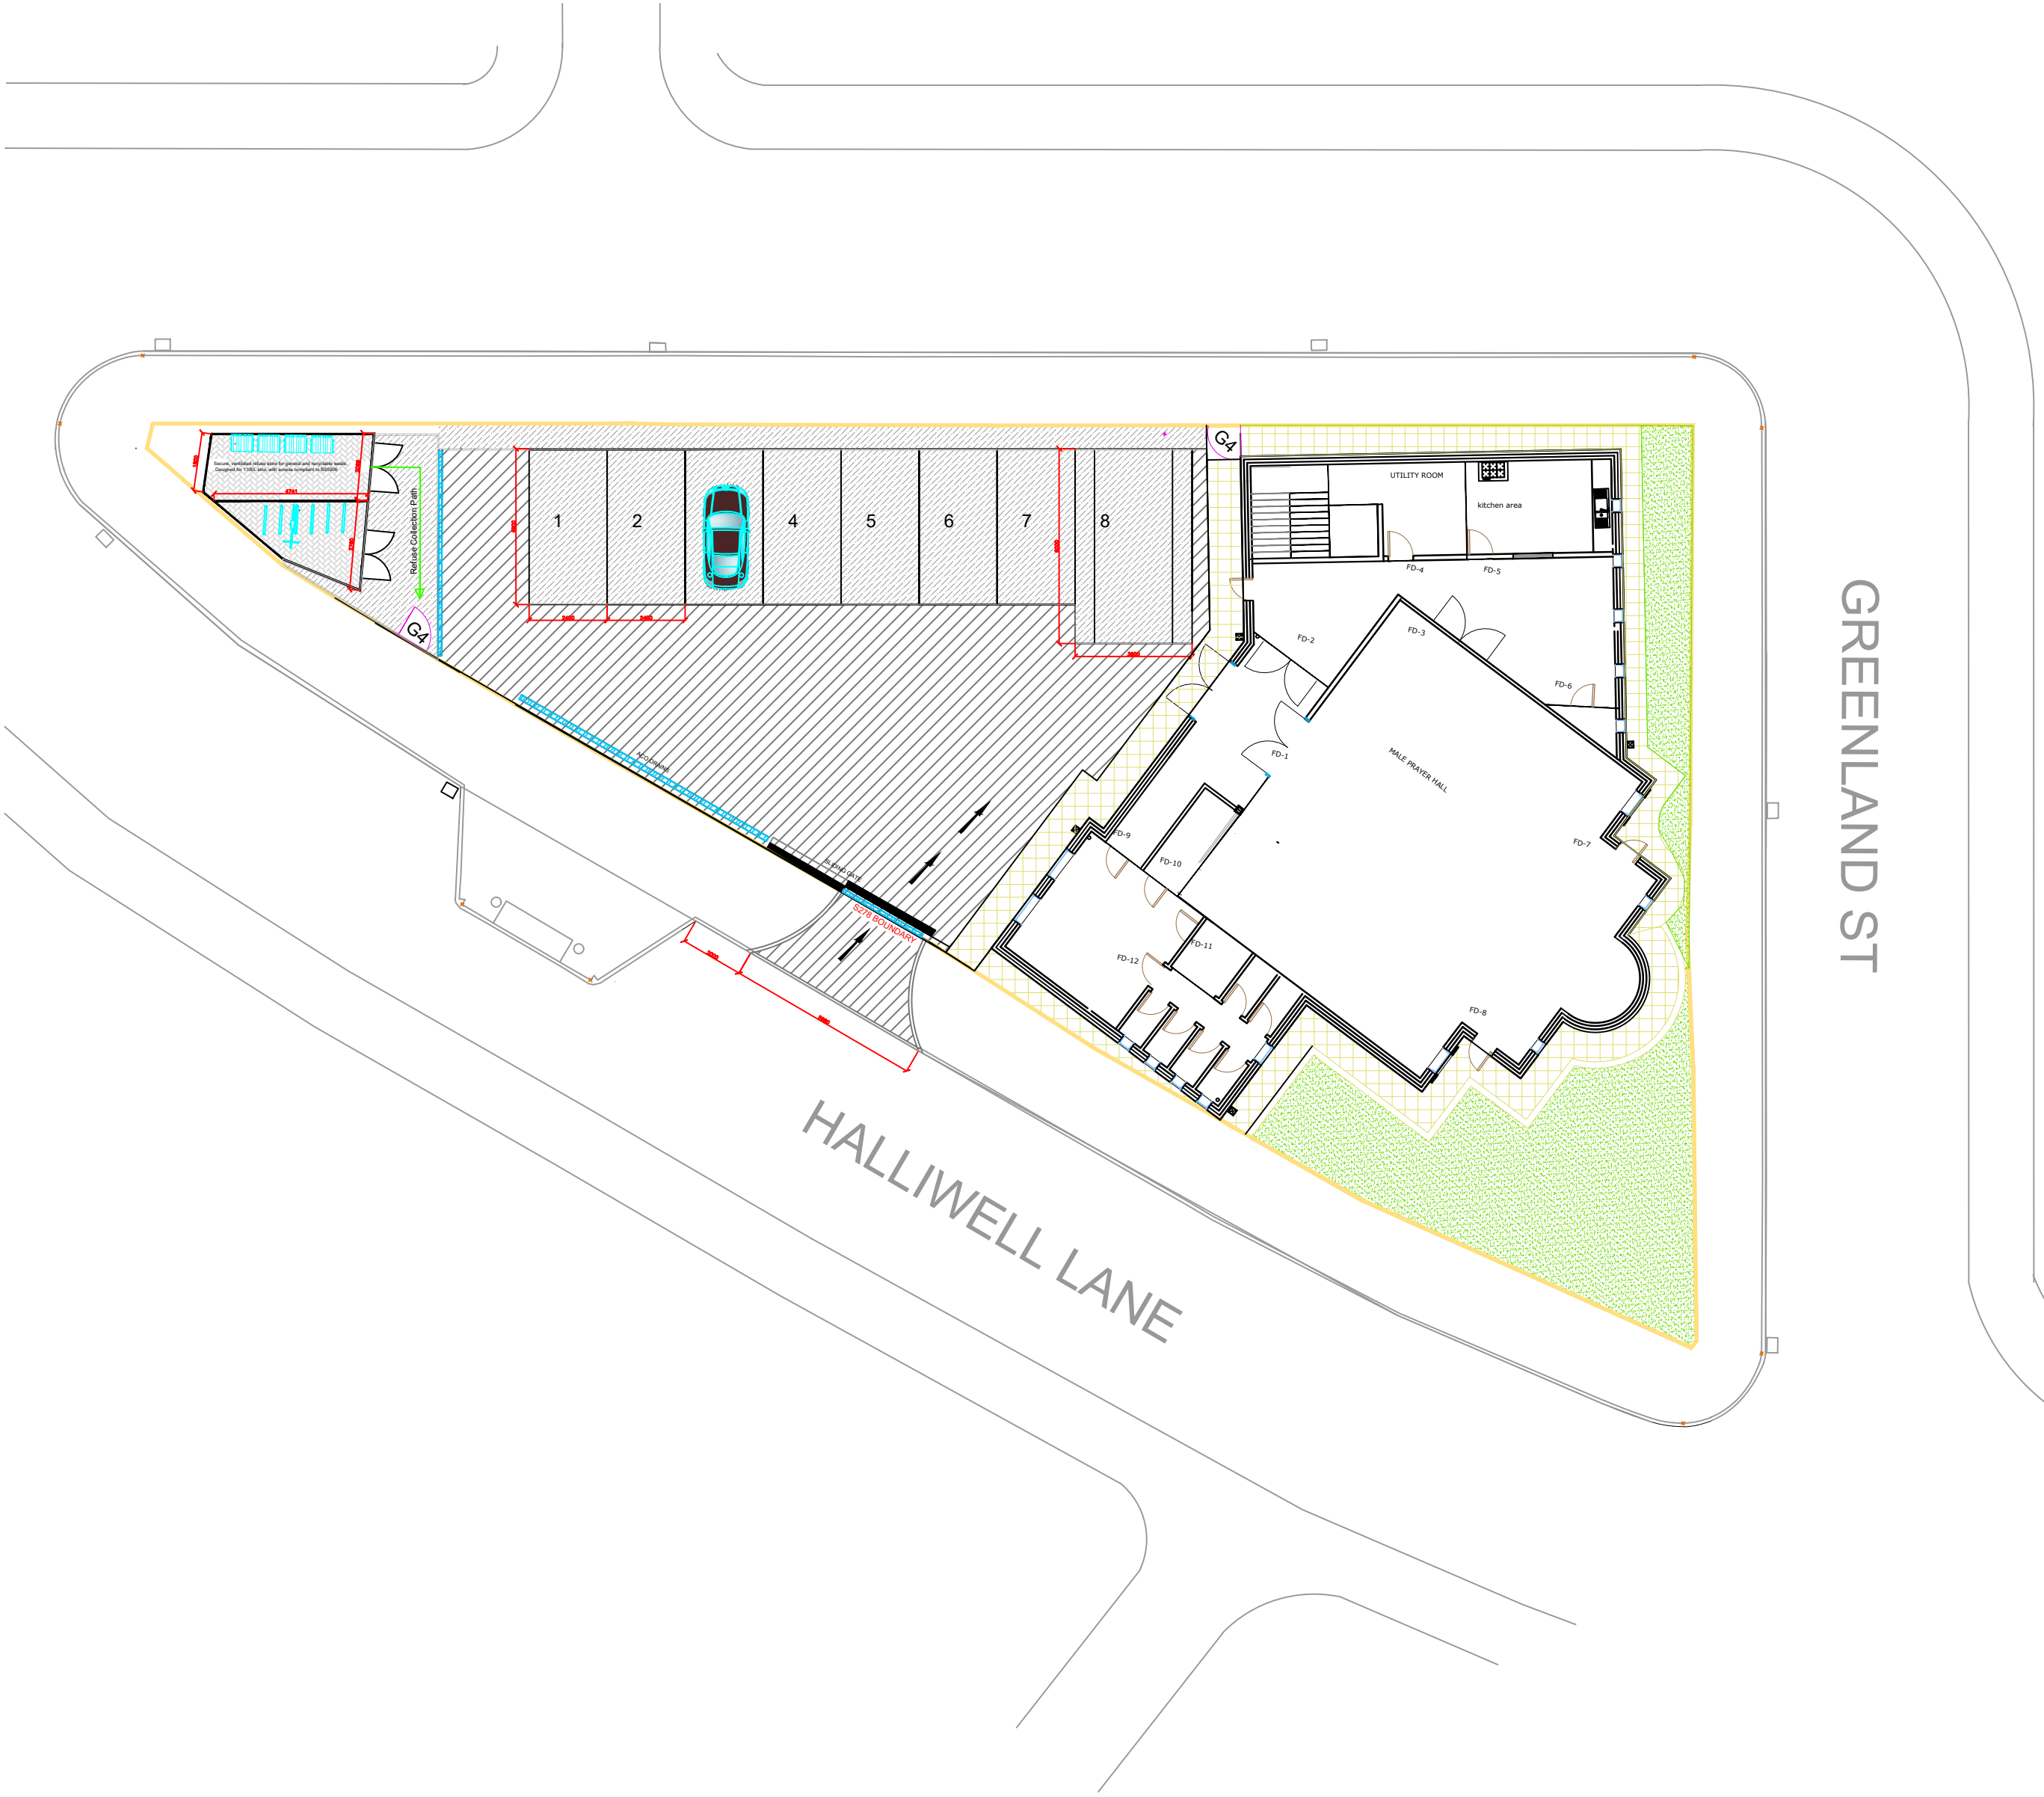

SCALE BAR 1:500

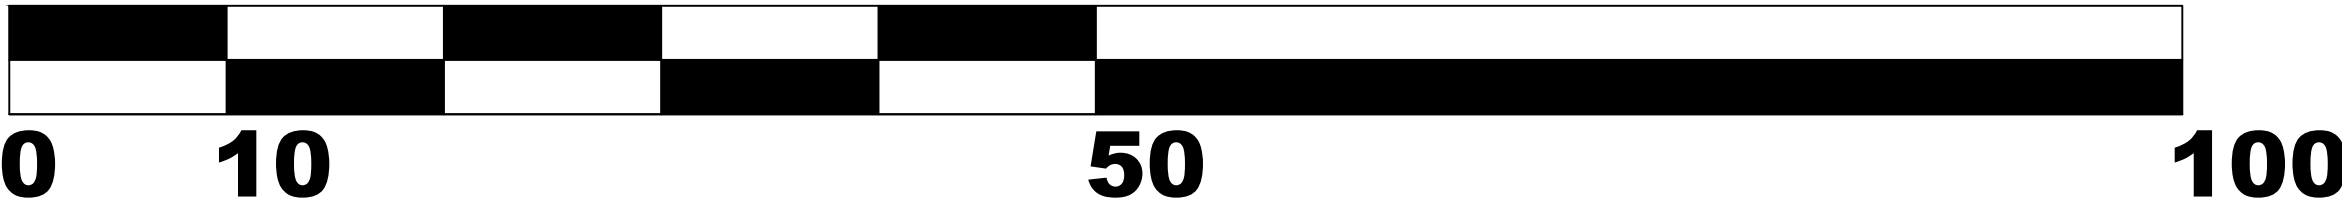

**WASTE STORAGE & COLLECTION
NOTE (IKHLASS MOSQUE,
MANCHESTER)**


Waste storage and collection is arranged under an active contract with Waste Managed Ltd (Contract Ref: WM054277-2), registered company no. 13631532. The contract commenced on 28/02/2025 and provides commercial waste services compliant with the Environmental Protection Act 1990 and Manchester City Council Waste Storage and Collection Guidance (2023).

SCHEDULED BIN PROVISION & COLLECTION:

- 1 × 1100L Mixed Municipal Waste Bin Fortnightly
- 1 × 240L Food Waste Bin Fortnightly
- 1 × 240L Glass Waste Bin Fortnightly
- 1 × 240L Mixed Packaging Waste Bin Fortnightly

WASTE BIN STORAGE AREA

- Enclosed area sized for 4 bins with minimum 5.88m² usable internal area
 - Double doors (1.5m wide x 2.0m high), ventilated, with non-slip washable floor
 - Bin drag route: max 25m, 1.5m wide minimum, level, hard-surfaced (BS 5906 compliant)
 - Accessible 24/7 via gated car park; no access restrictions (per contract)
- DUTY OF CARE & MANAGEMENT:**
- Annual Duty of Care Waste Transfer Note issued
 - Monitored via My Everything Portal (Waste Managed Ltd)
 - Bin store positioned min. 1m from buildings; fire safe and visually discreet

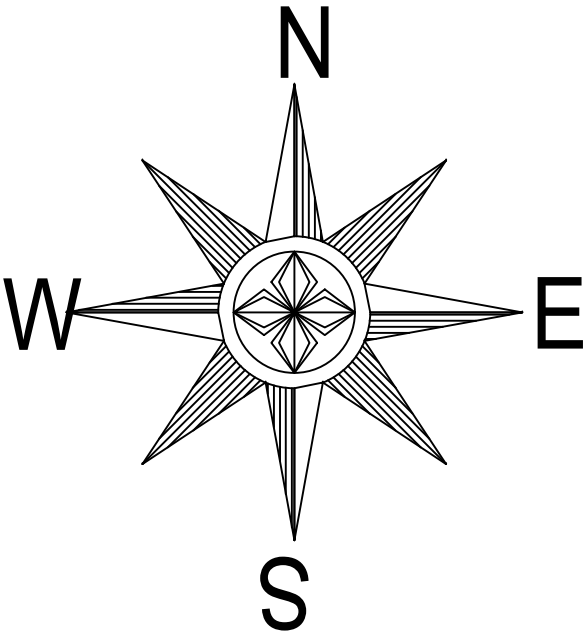

SCALE:
1:500 @ A1

Project:
IKHLASS MOSQUE, HALLIWELL LANE
WASTE MANAGEMENT LAYOUT PLAN

PLANNING ☐ DRAFT ☒ FOR COMMENT ☐ TENDER ☐ CONSTRUCTION

Designed by:

H. Sabawan, BEng (Hons)
KarimiConstruction
Karimiconstruction4@gmail.com
07971 994165



NO.

W4976-189

REV:
01