


1 GROUND FLOOR
Scale: 1:100 @A1

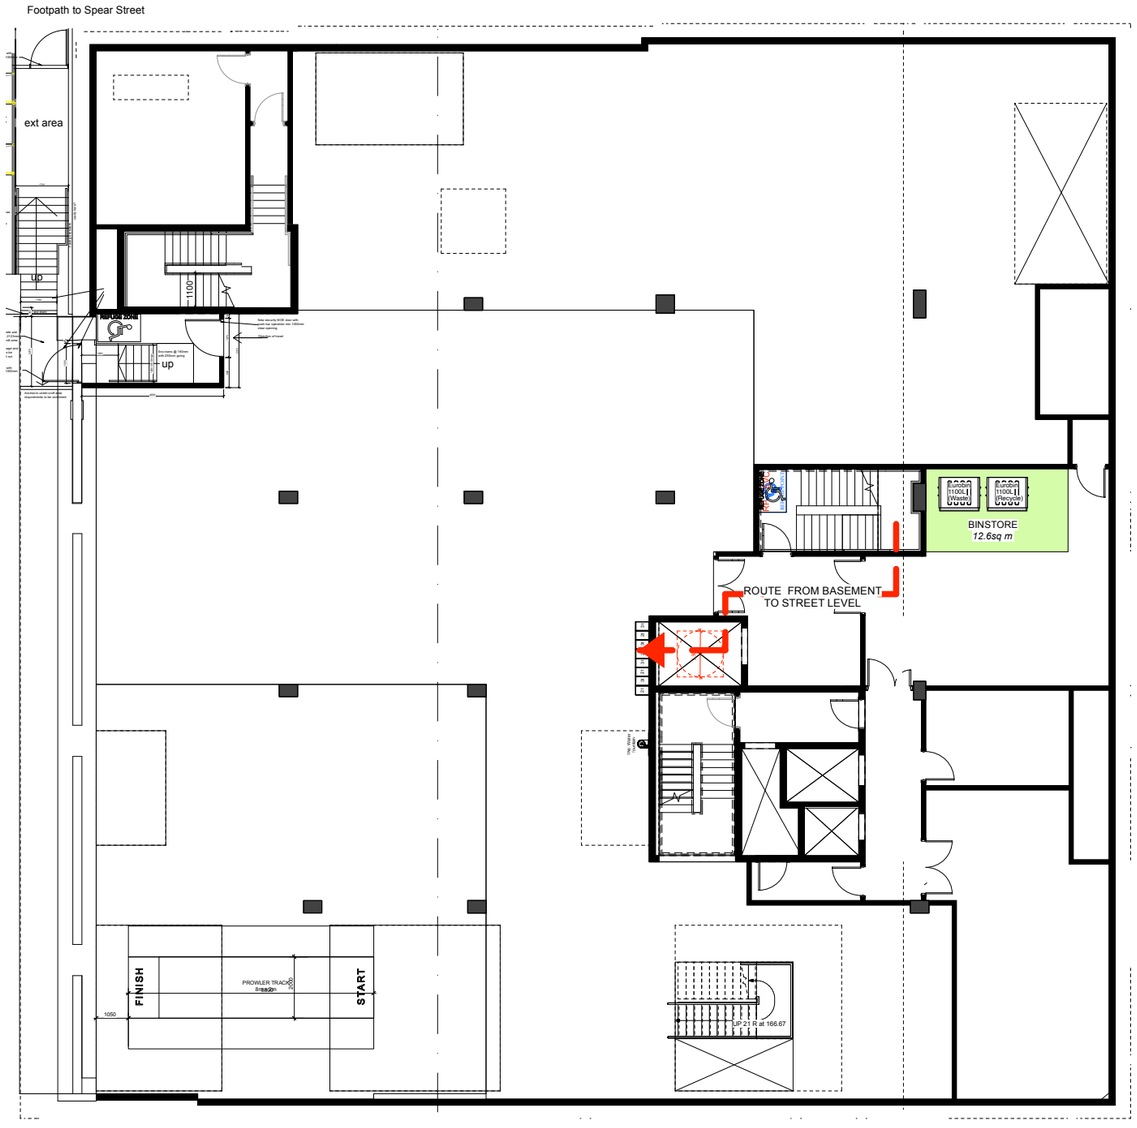

2 BASEMENT
Scale: 1:100 @A1

CHECK THIS DRAWING IS THE LATEST REVISION

THIS DRAWING SHOULD BE READ IN CONJUNCTION WITH ALL RELEVANT DRAWINGS, SPECIFICATIONS, SCHEDULES AND OTHER CONTRACT INFORMATION ISSUED BY THE ARCHITECT, STRUCTURAL ENGINEER, SERVICES ENGINEER AND ANY OTHER CONSULTANT EMPLOYED OR RETAINED BY THE EMPLOYER IN RESPECT OF THESE WORKS.

ALL DIMENSIONS SHOWN ARE TO THE FACE OF MASONRY, METAL OR TIMBER STUD FRAMING, OR THE CENTRE LINE OF STRUCTURAL OR TIMBER MEMBERS STEEL MEMBERS, UNLESS NOTED OTHERWISE.

CHECK BEFORE SCALING FROM THIS DRAWING.

REPORT ANY DISCREPANCIES, CONFLICTS, ERRORS OR OMISSIONS TO THE CA AND SEEK DIRECTIONS BEFORE PROCEEDING.

CONFIRM ALL DIMENSIONS AND LEVELS ON SITE PRIOR TO COMMENCING WORK. IF IN DOUBT ASK!

DO NOT USE ANY AREAS INDICATED FOR EITHER VALUATION, PURCHASE SALE OR ANY OTHER FORM OF LEGALLY BINDING CONTRACT.

DO NOT REPRODUCE ANY PART OF THIS DRAWING WITHOUT PRIOR WRITTEN CONSENT. THIS DRAWING REMAINS THE COPYRIGHT OF MAACK LTD.

A 03/09/2025 ISSUED FOR COMMENT

Revisions

Status: **DETAILED DESIGN**

Maack architects
www.maack.co.uk : office@maack.co.uk : 01225 285295

the gym group

Project	**0733_TGG MANCHESTER OLDHAM ST** **80 Oldham Street, Manchester, M4 1LE**
Client	**THE GYM GROUP**
Dwg Title	**REFUSE**
Dwg No.	**GA111**
Revision	**A**
Scales	**REFER TO DRAWING**
Date	**03/09/2025**
Drawn by	**BR**
Checked by	**RA**

| Maack Ltd trading as Maack Architecture. Co No.8436332. Registered office 1 The Stables, 23b Lenten Street, Alton, Hants. GU34