


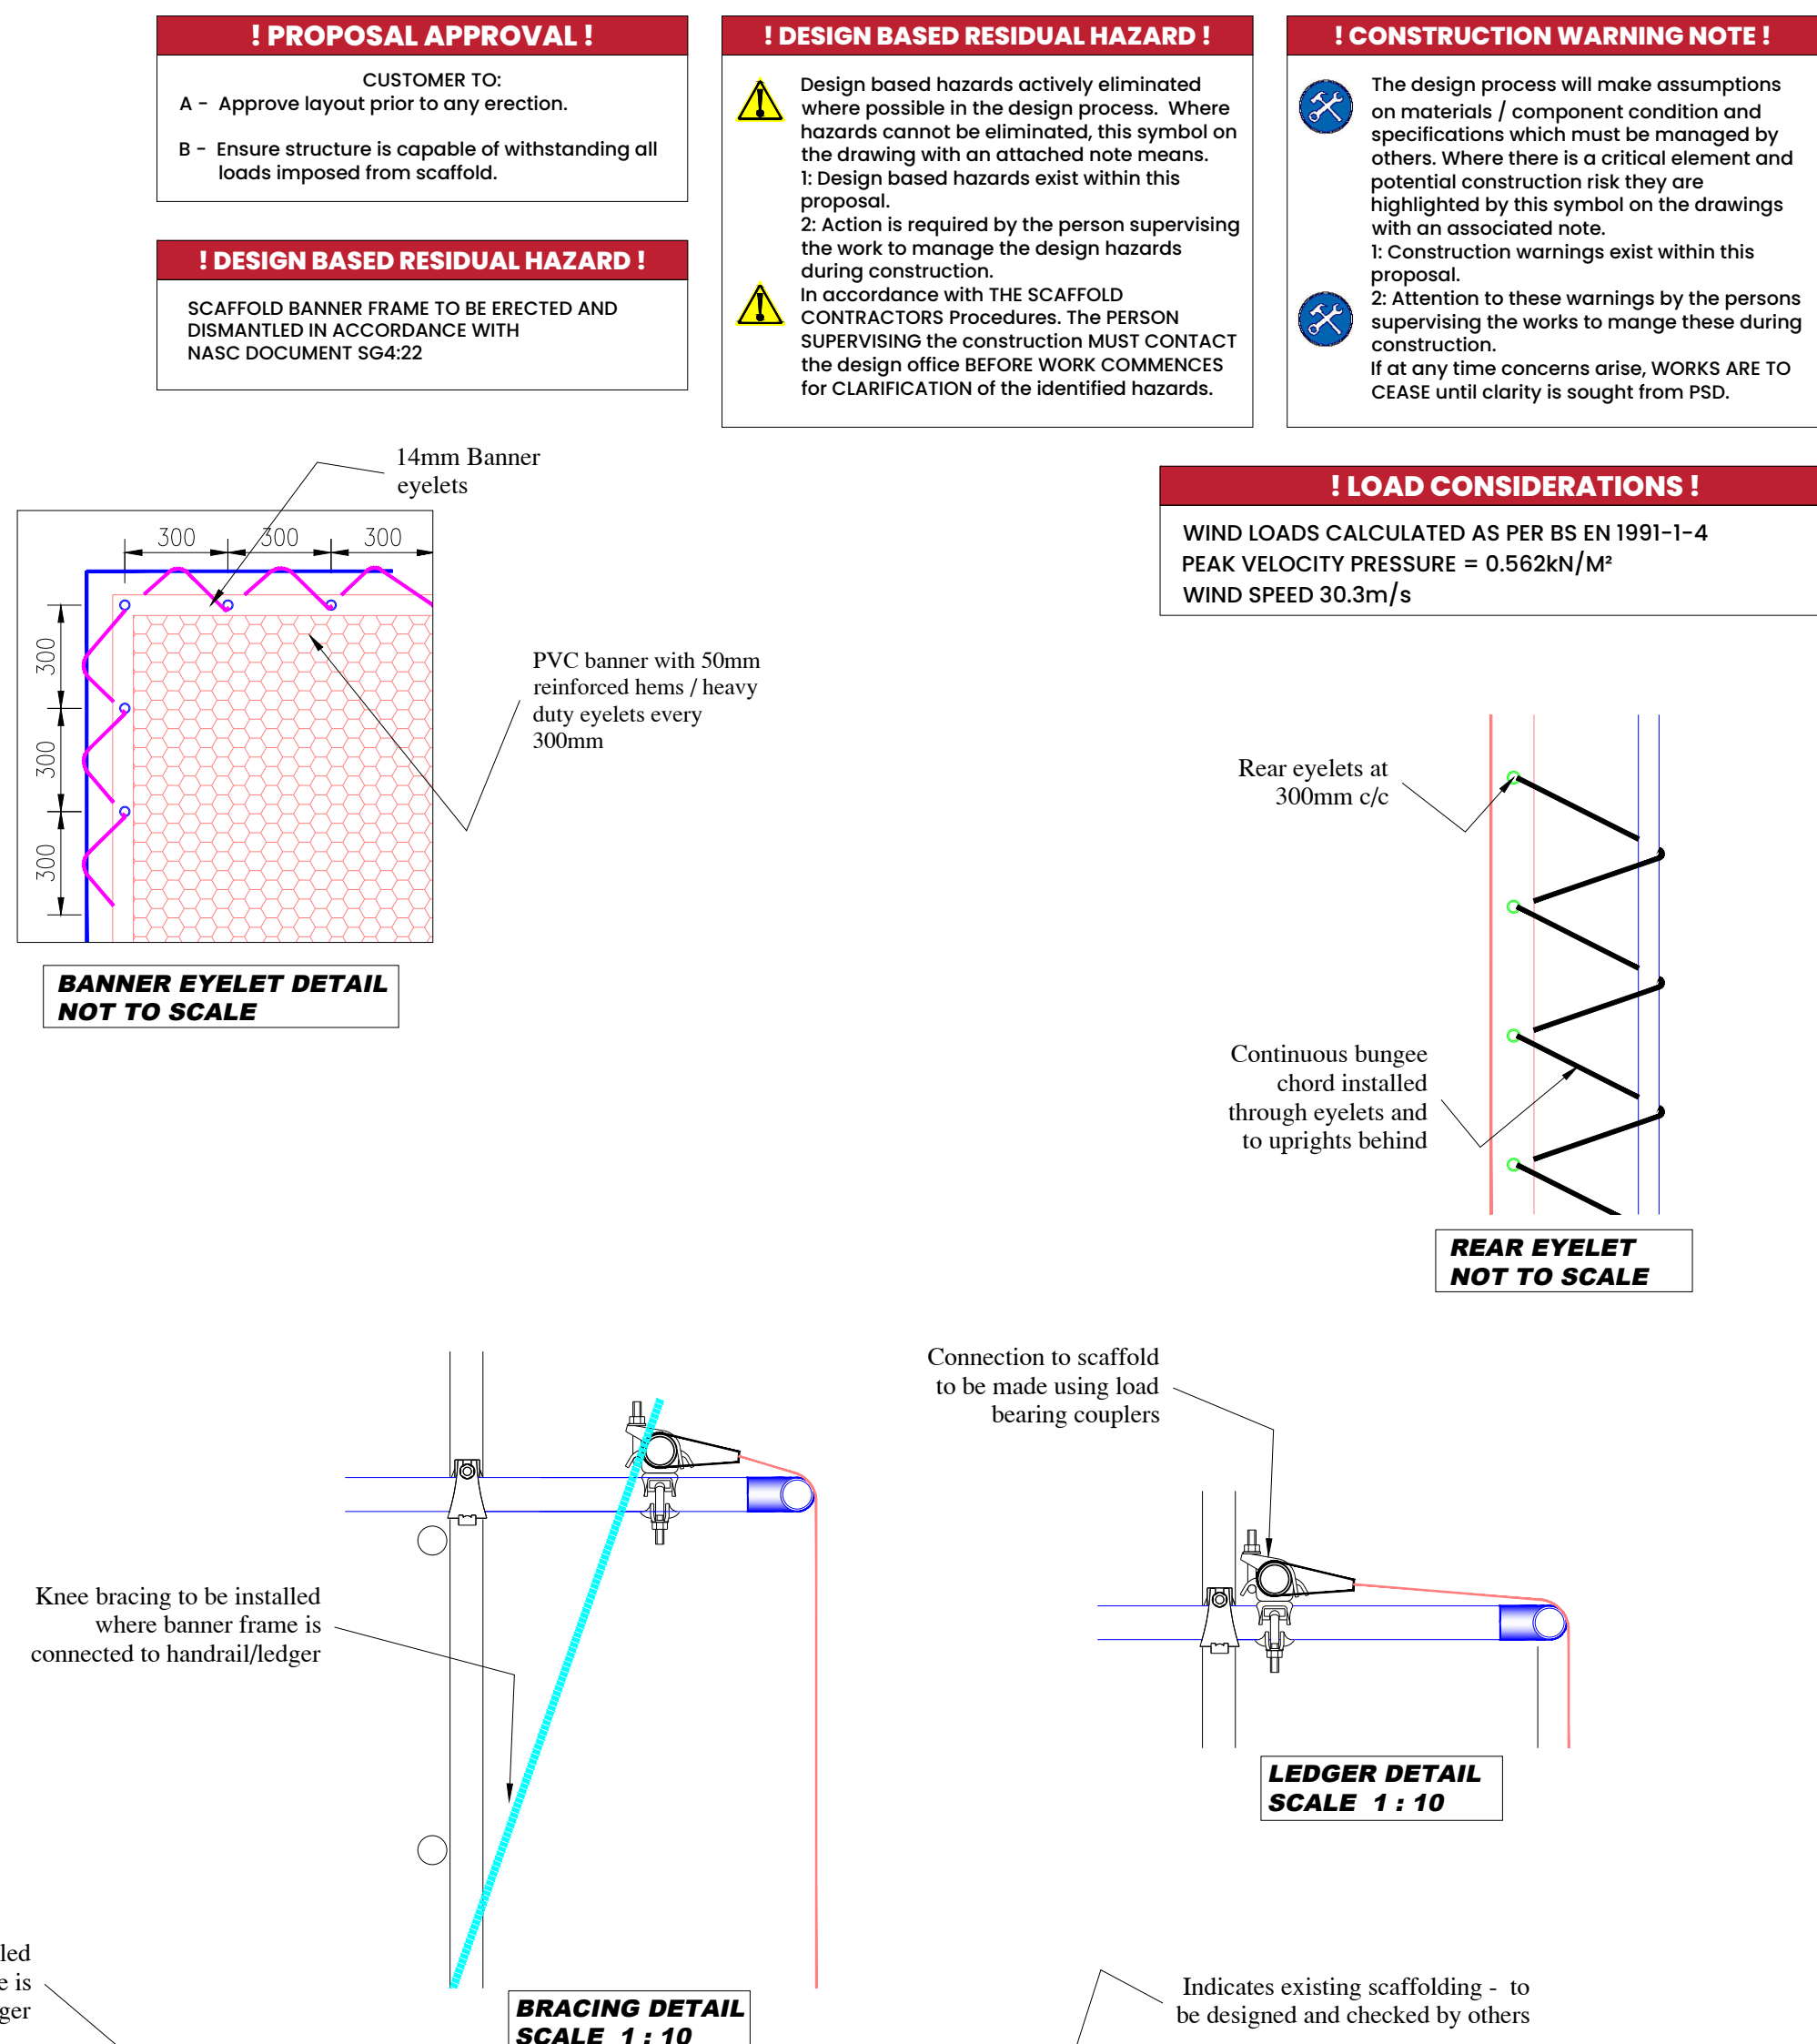

General Notes

BASIS OF DESIGN
This drawing has been prepared from information supplied to us by, or on behalf of the contractor, who should check that his requirements have been correctly interpreted and that all loadings, dimensions, lift heights, bay sizes, erection/striking sequences etc. are as required and practicable.

IMPOSED LOADS
The contractor is to ensure that the existing structure, it's fabric and/or the ground will safely support the extra imposed loads; or supply new.
Maximum calculated tie load: **See notes**
Maximum calculated leg load: **See notes**

LOADINGS ALLOWED
The contractor must ensure that all loading(s) allowed for is sufficient.
Live loads: **See notes**
See notes
Wind Loading: **30.3m/s**
Maximum number of boarded levels: **N / A**

SHORING WORK
We can not and will not pass comment on the structure being shored, as this involves matters beyond our control and knowledge. It is the contractors responsibility to ensure that the existing structure will safely span between our supports, and can be safely shored in the way indicated.

FOUNDATIONS
The contractor must prepare all foundations prior to erection.

TEMPORARY ROOFS
No temporary roof can be made watertight.
Loading: Snow loading assessed using BS EN 1991-1-3 (current editions), unless the contractor adopts a snow management system.

MATERIALS
All scaffolding materials forming this structure are to comply, and be constructed in accordance, with BS1139, BSEN12811 and TG20 (current editions).

MODIFICATIONS
No alteration is to be made to the structure detailed on this drawing without prior written permission from Prime Scaffold & Structural Designs Ltd.

PROPERTY
This drawing is confidential and the exclusive property of THE SCAFFOLD
CONTRACTOR.No unauthorised use, copy or disclosure is to be made, and is to be
returned on request.


DIMENSIONS
Written dimensions shall take precedence over scaled dimensions. The contractor must verify all site dimensions and notify of any discrepancies prior to erection.

PERMITS & PERMISSIONS
The contractor must obtain all permits and permissions prior to erection.

CONSTRUCTION NOTES

1. All beams must be fully laced and plan braced as per manufacturer guidelines and NASC guidance.
2. Unless stated other wise noted all lifts are to be installed using load bearing couplers.
3. Unless stated otherwise maximum transom spacing's are not to exceed 12m c.c
4. All general construction is to be in accordance with TG20 unless noted otherwise.
5. Main contractor to undertake all making good where necessary.
6. Main contractor are to provide & maintain adequate tie positions.
7. No additional sheeting, wind protection or fans to be added to this structure without prior written permission from Prime Scaffold & Structural Designs Ltd.

ISSUED AS WORKING DRAWING
[APPROVED FOR CONSTRUCTION]

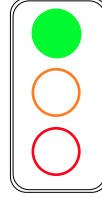

Digital drawing >

Revisions

Date	Revision Details	Initial
21-10-2025	Initial Issue	VB
23-10-2025	Princess St side	VB
23-10-2025	20m Princess St	VB
24-10-2025	Lights shown	VB

Client



Prime Scaffold and
Structural Designs Limited
Tel: 0204 581 5020 Web: www.psd.uk.com
   #psdscaffdesign

Title

Proposed Scaffold Layout
Scaffold Banner Frame
Portland House, Manchester

DRAWN BY: Jack Courtney-Morris	CHECKED BY: Vipin Bariya
CLIENT: Industrial Abseiling Ltd	DATE: 24-10-2025
SCALE: As Drg @ A1	DRG No. IA-14542-1-DRG-1 D
DOCUMENT No.	