
Location Plan

Site Address: **City Football Academy, 400, Ashton New Road, Manchester, M11 4TQ**

PlanningPortal

Date Produced: **15-Sep-2025**

Scale: **1:2500 @A4**

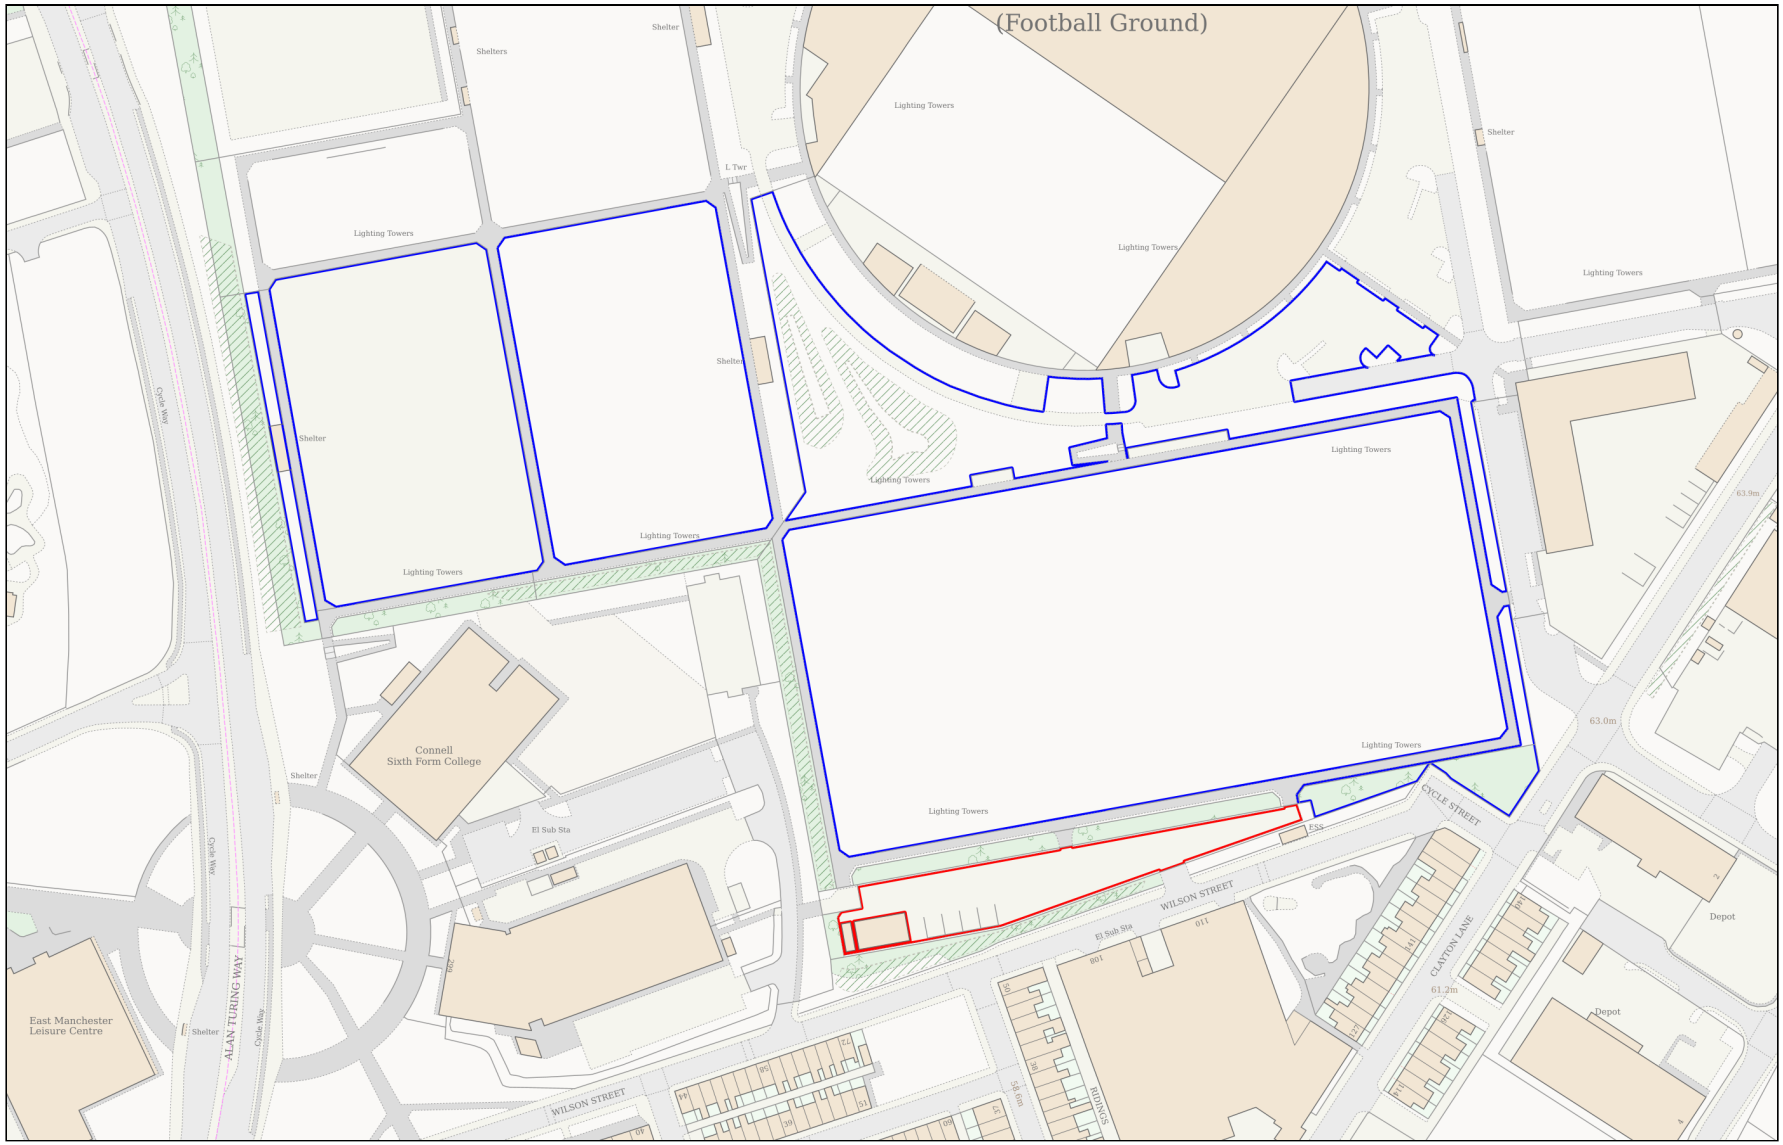

0 100

Metres

Planning Portal Reference: **PP-14332325v1**

Powered By TerraQuest

© Crown copyright and database rights 2025 OS 100042766