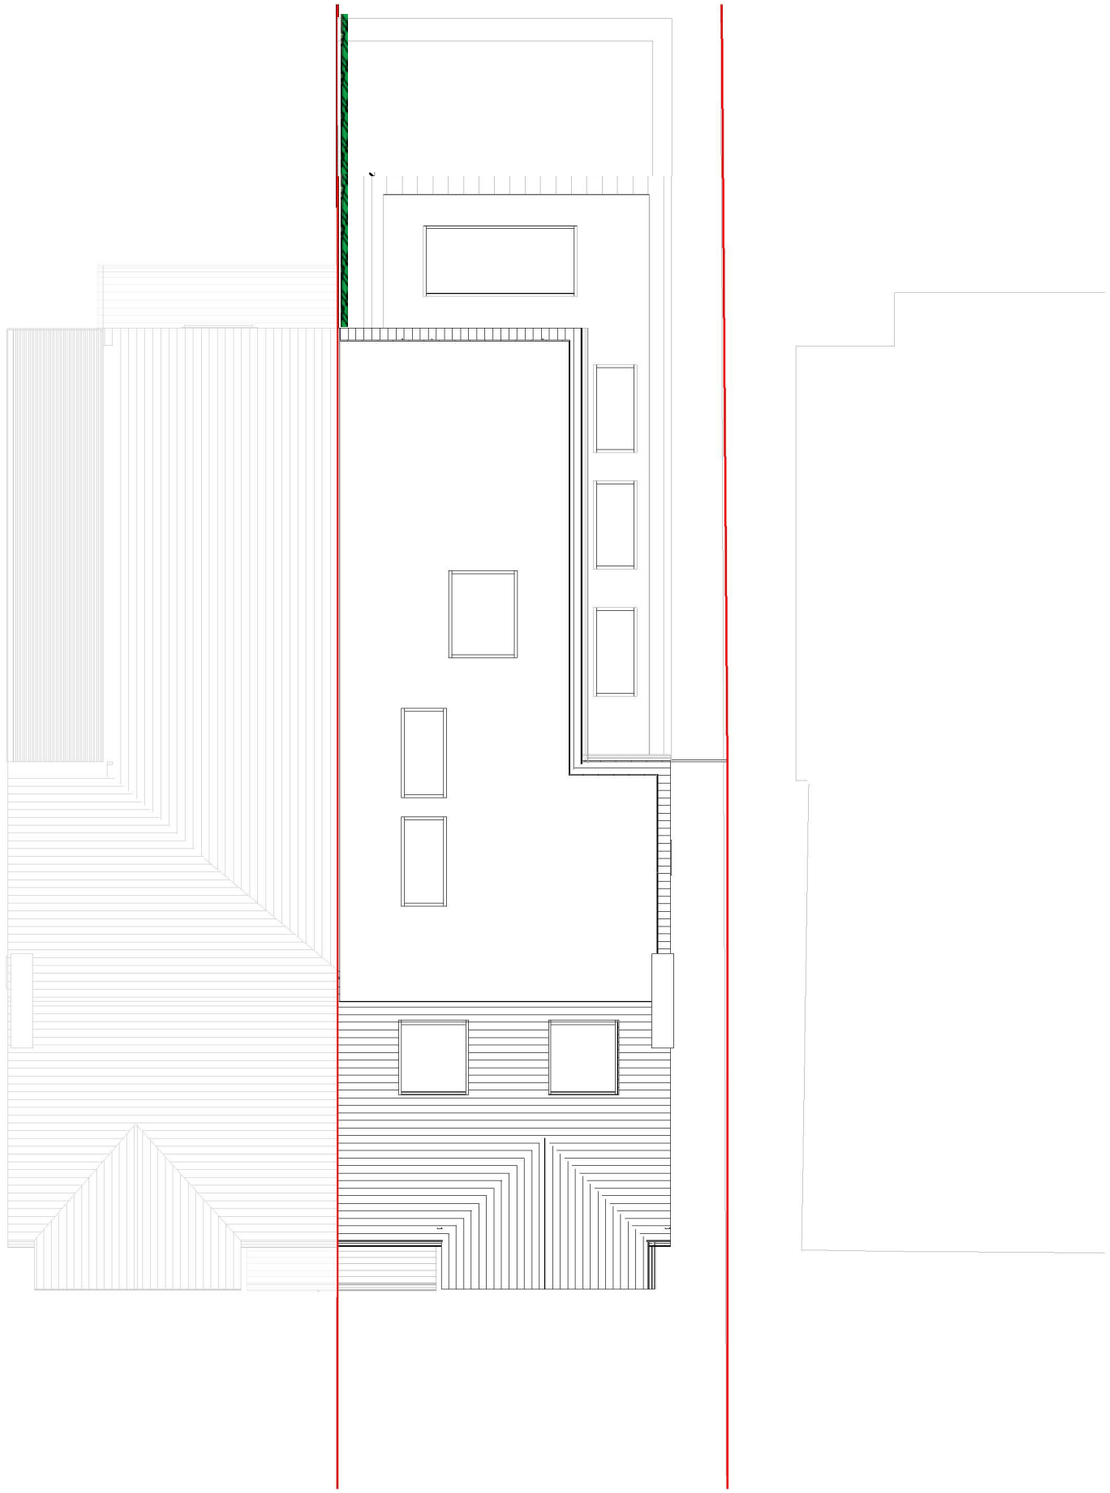


0m 1 2 3 4 5

1.8m high Native hedgerow

King Street Planning

SCALE
1 : 100 @A3

DWG No
KSP/LP/01

DATE
28/10/25

REV
A

183 Oswald Road
Proposed Landscape Plan