


BARLOW MOOR ROAD

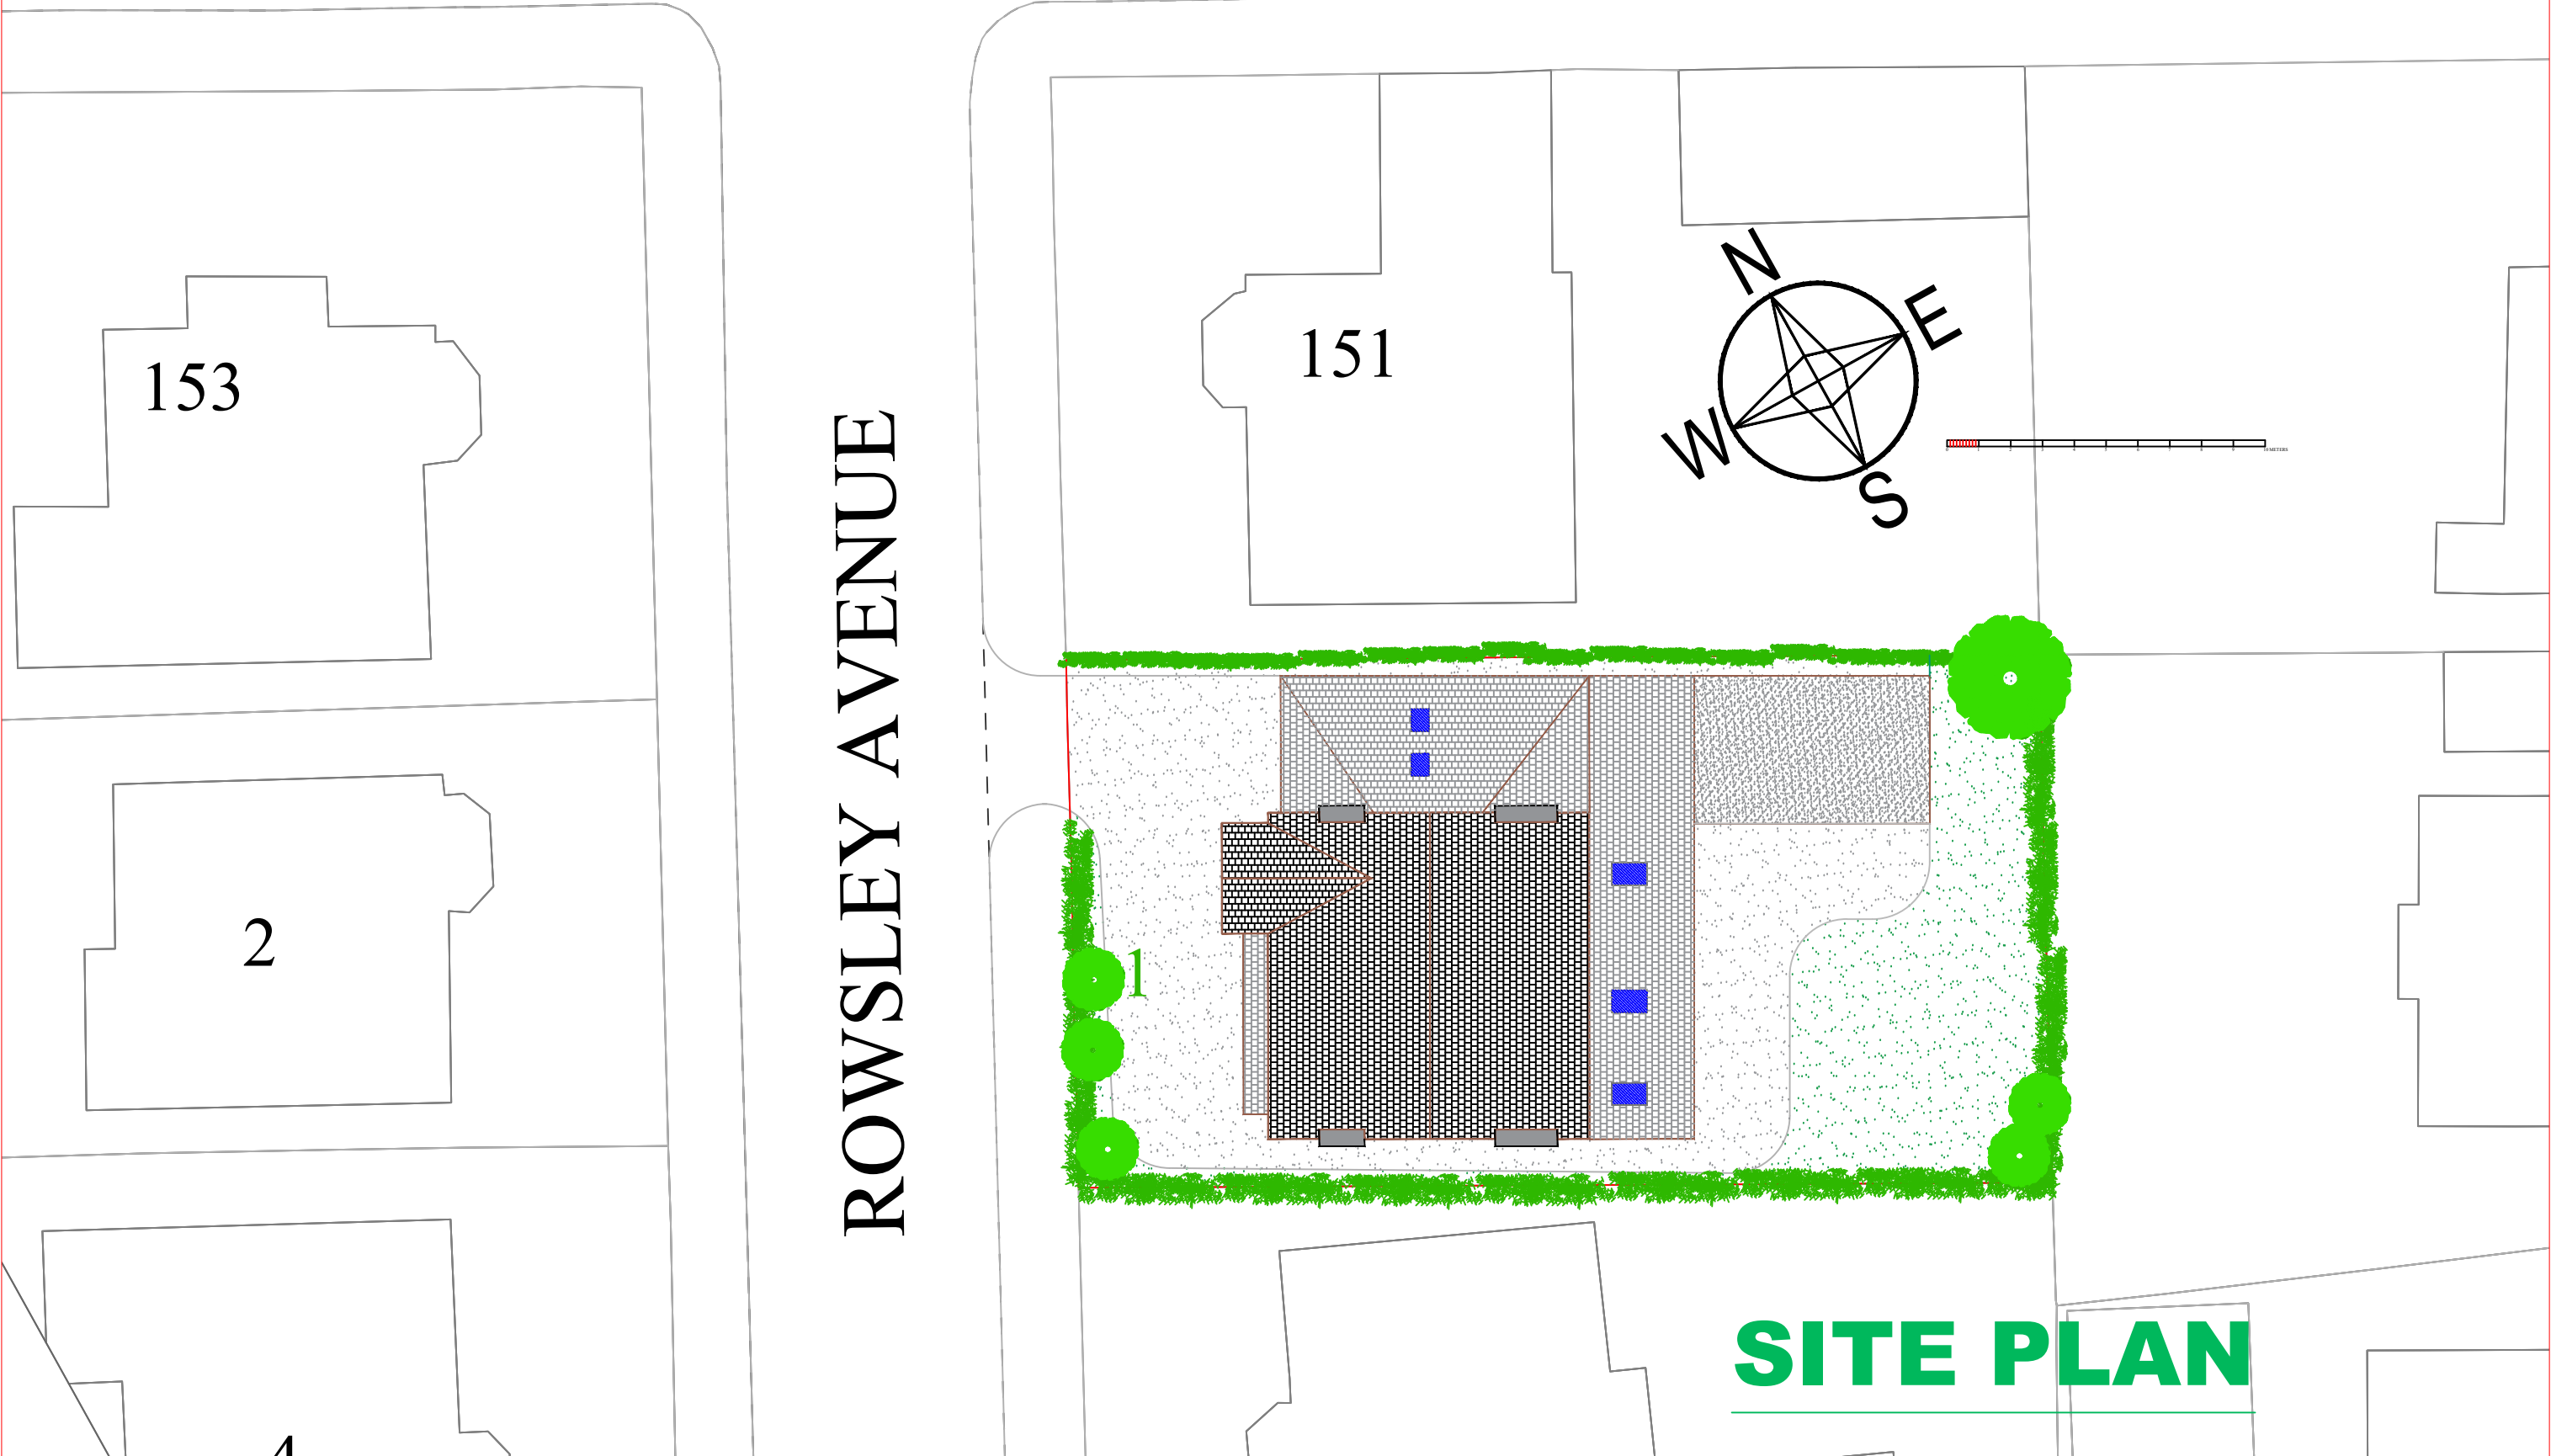

SEAL DESIGN
INTERIOR AND ARCHITECTURAL DESIGNERS

CLIENT 1 ROWSLEY AVENUE
DIDSBURY
MANCHESTER
M20 2D

PROJECT 2 STOREY SIDE EXTENSION
WITH SINGLE STOREY REAR
EXTENSION

scale 1:100@A3
date SEPTEMBER 2025

DRAWING REF
1517/26/207

REVISION