


South East Elevation
1 : 100





North West Elevation
1 : 100

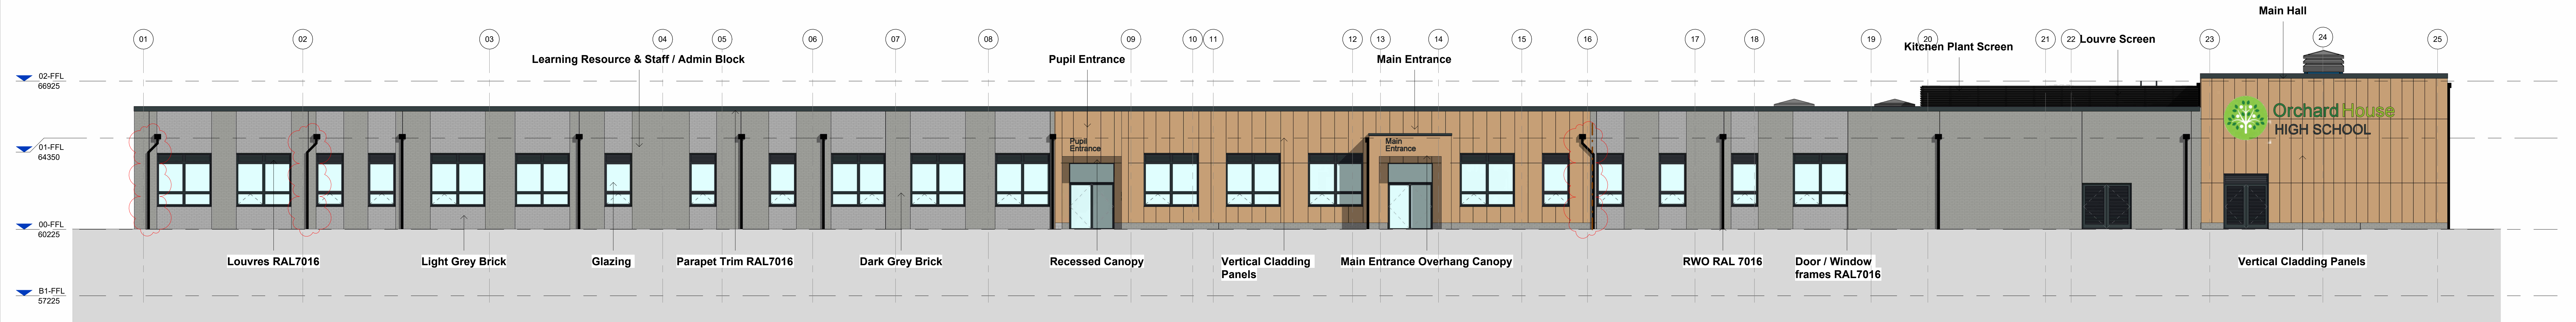


South West Elevation
1 : 100



South West - b Elevation
1 : 100

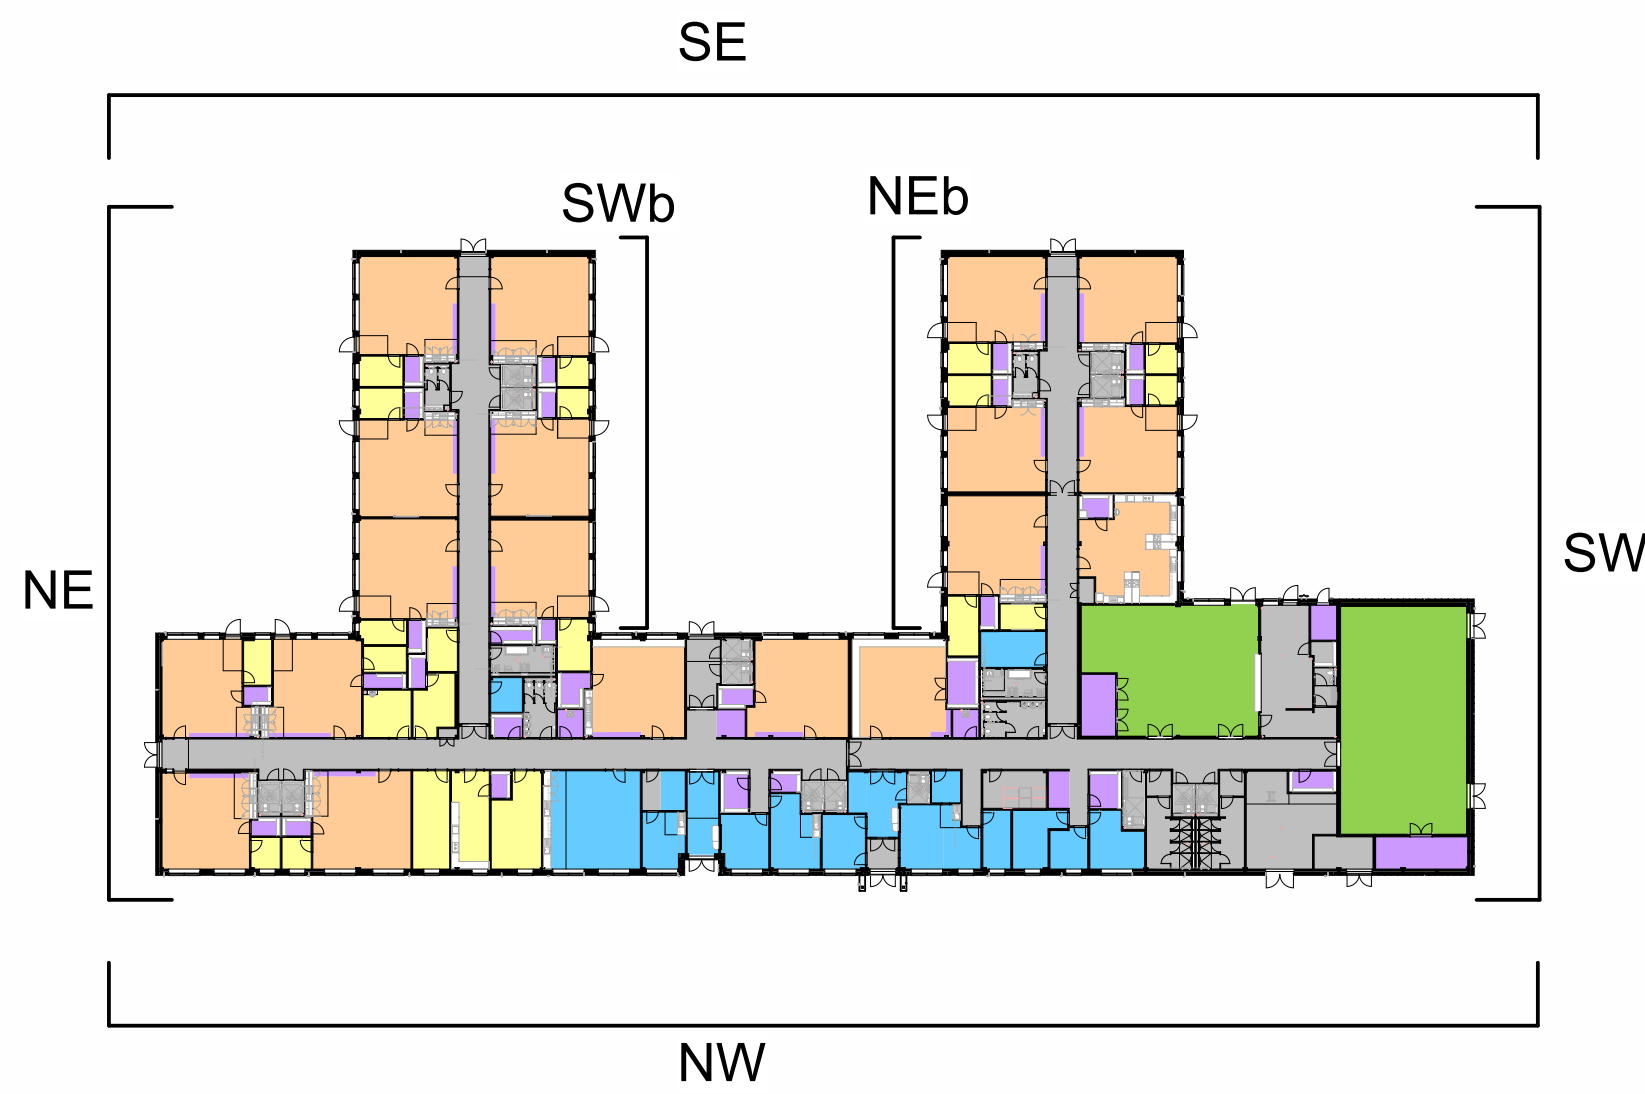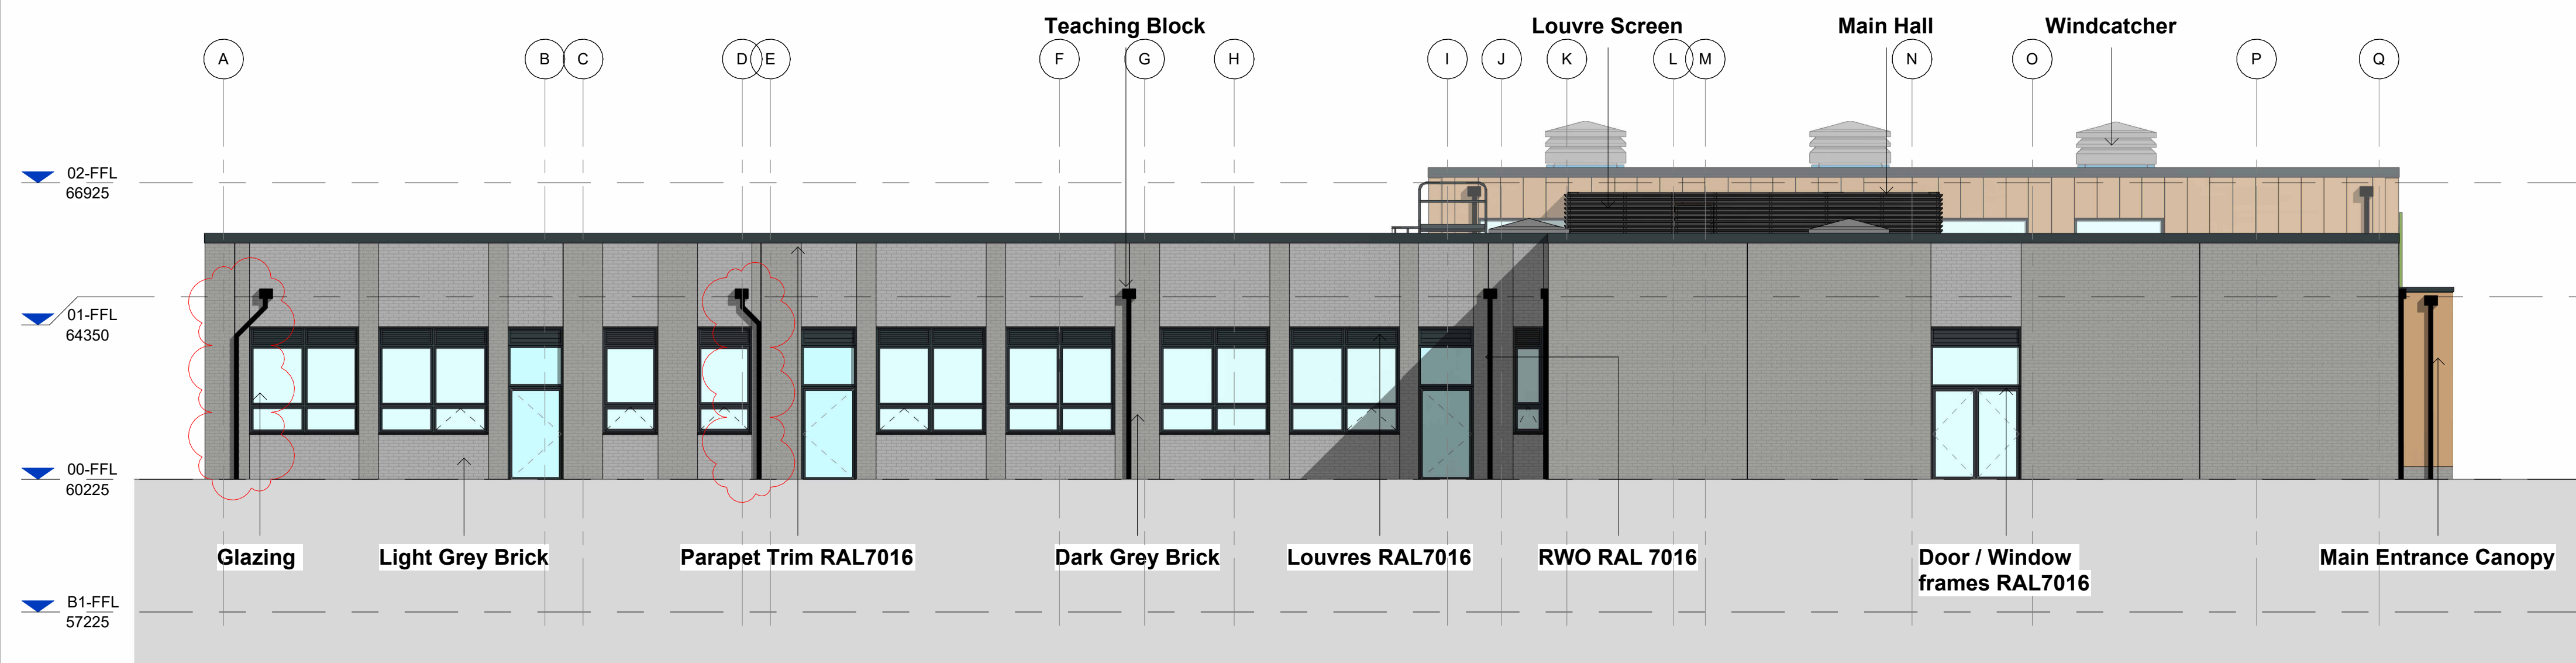

North East Elevation
1 : 100

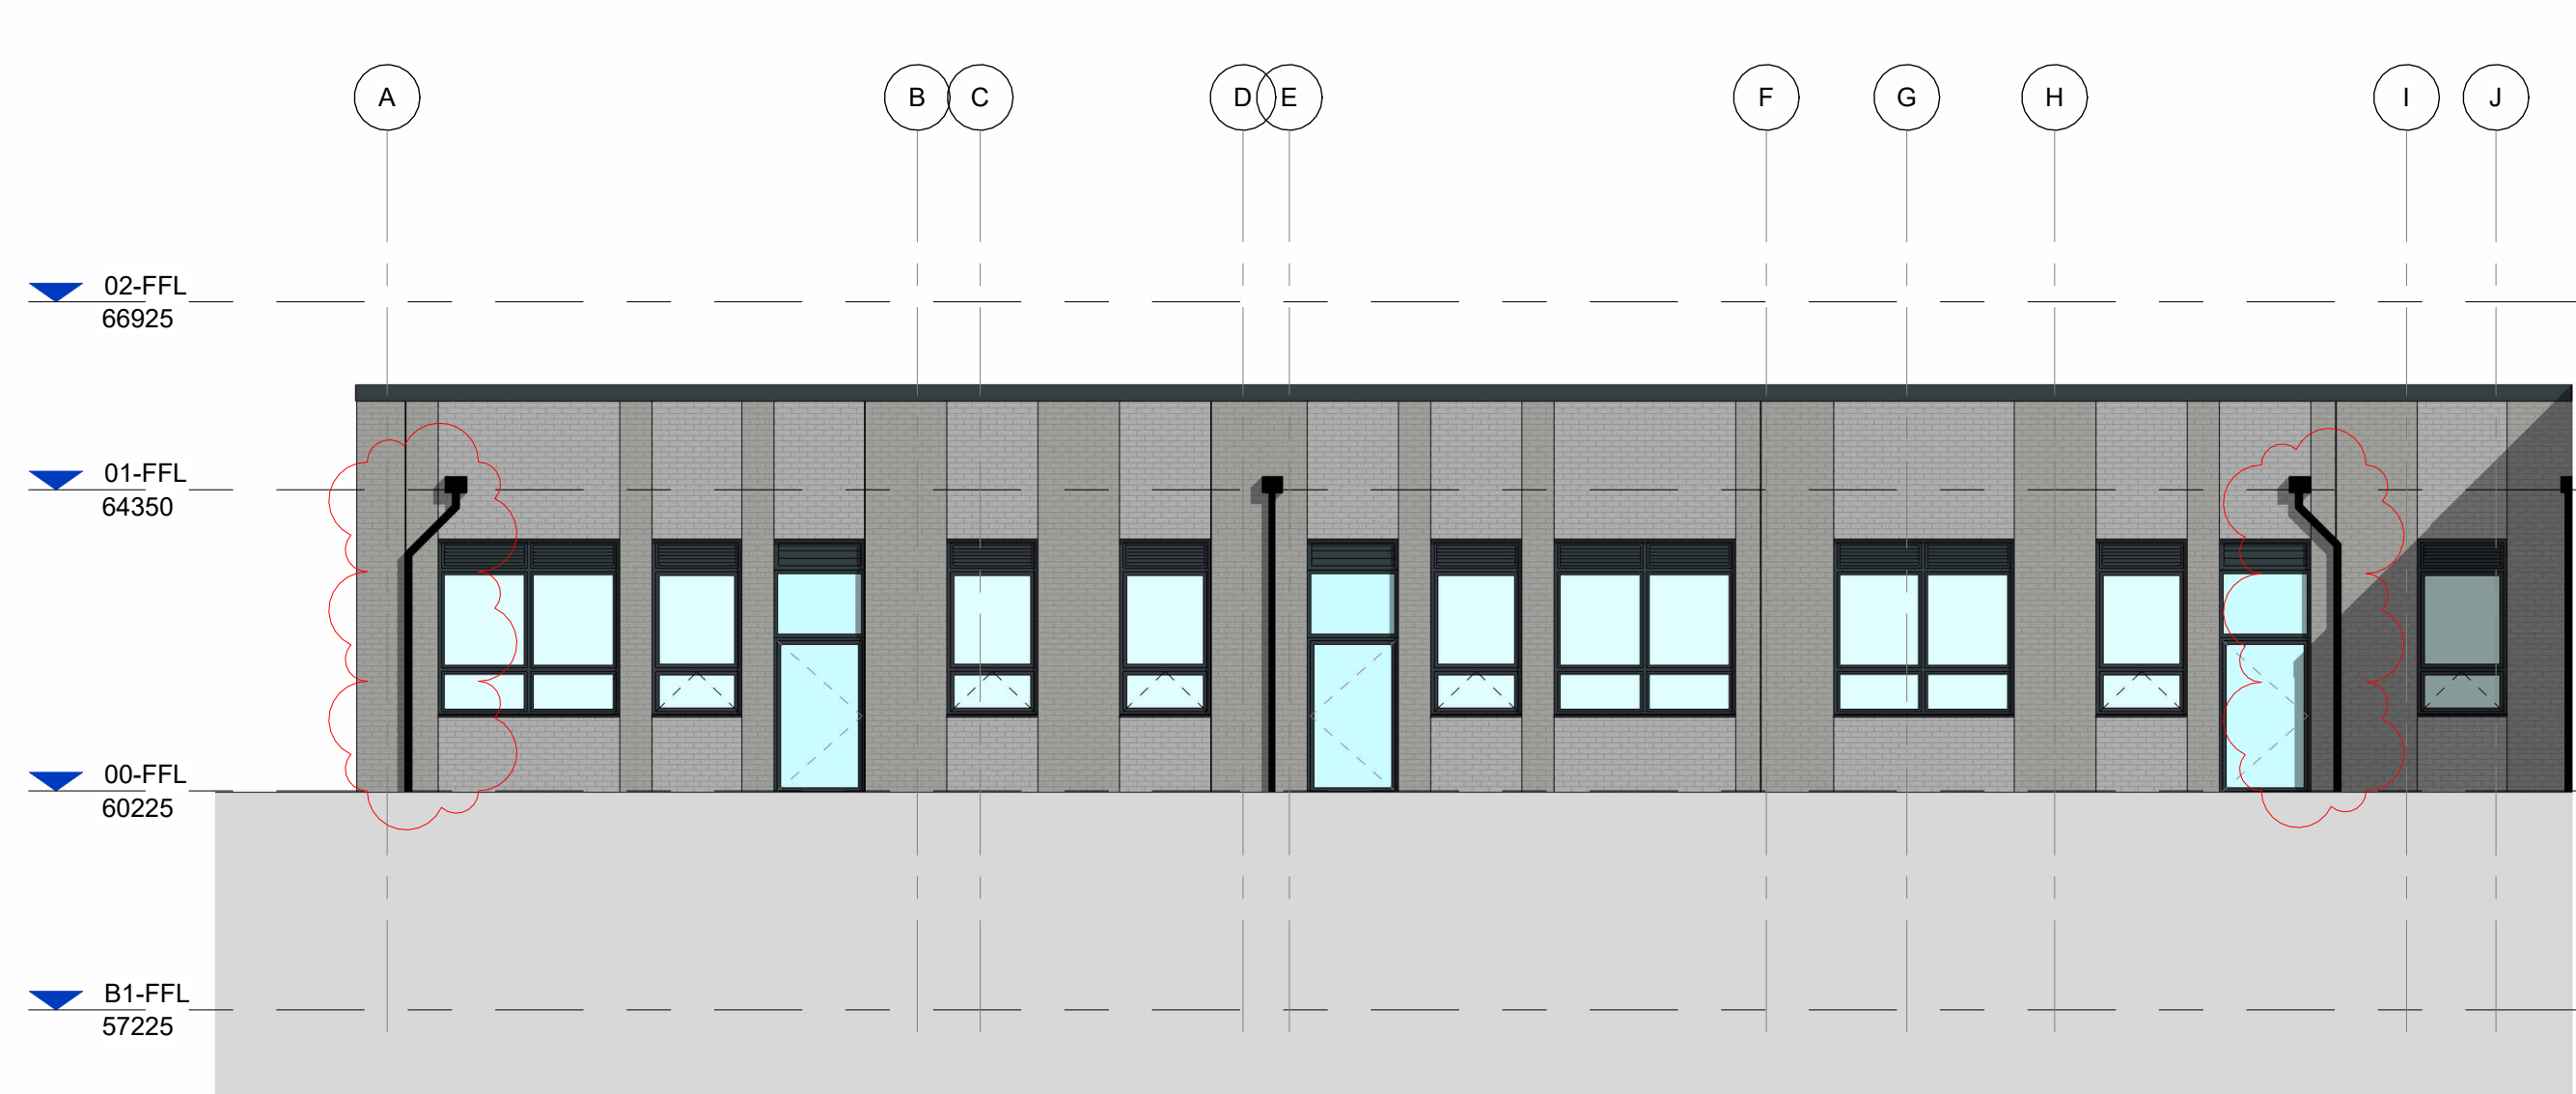

North East - b Elevation
1 : 100