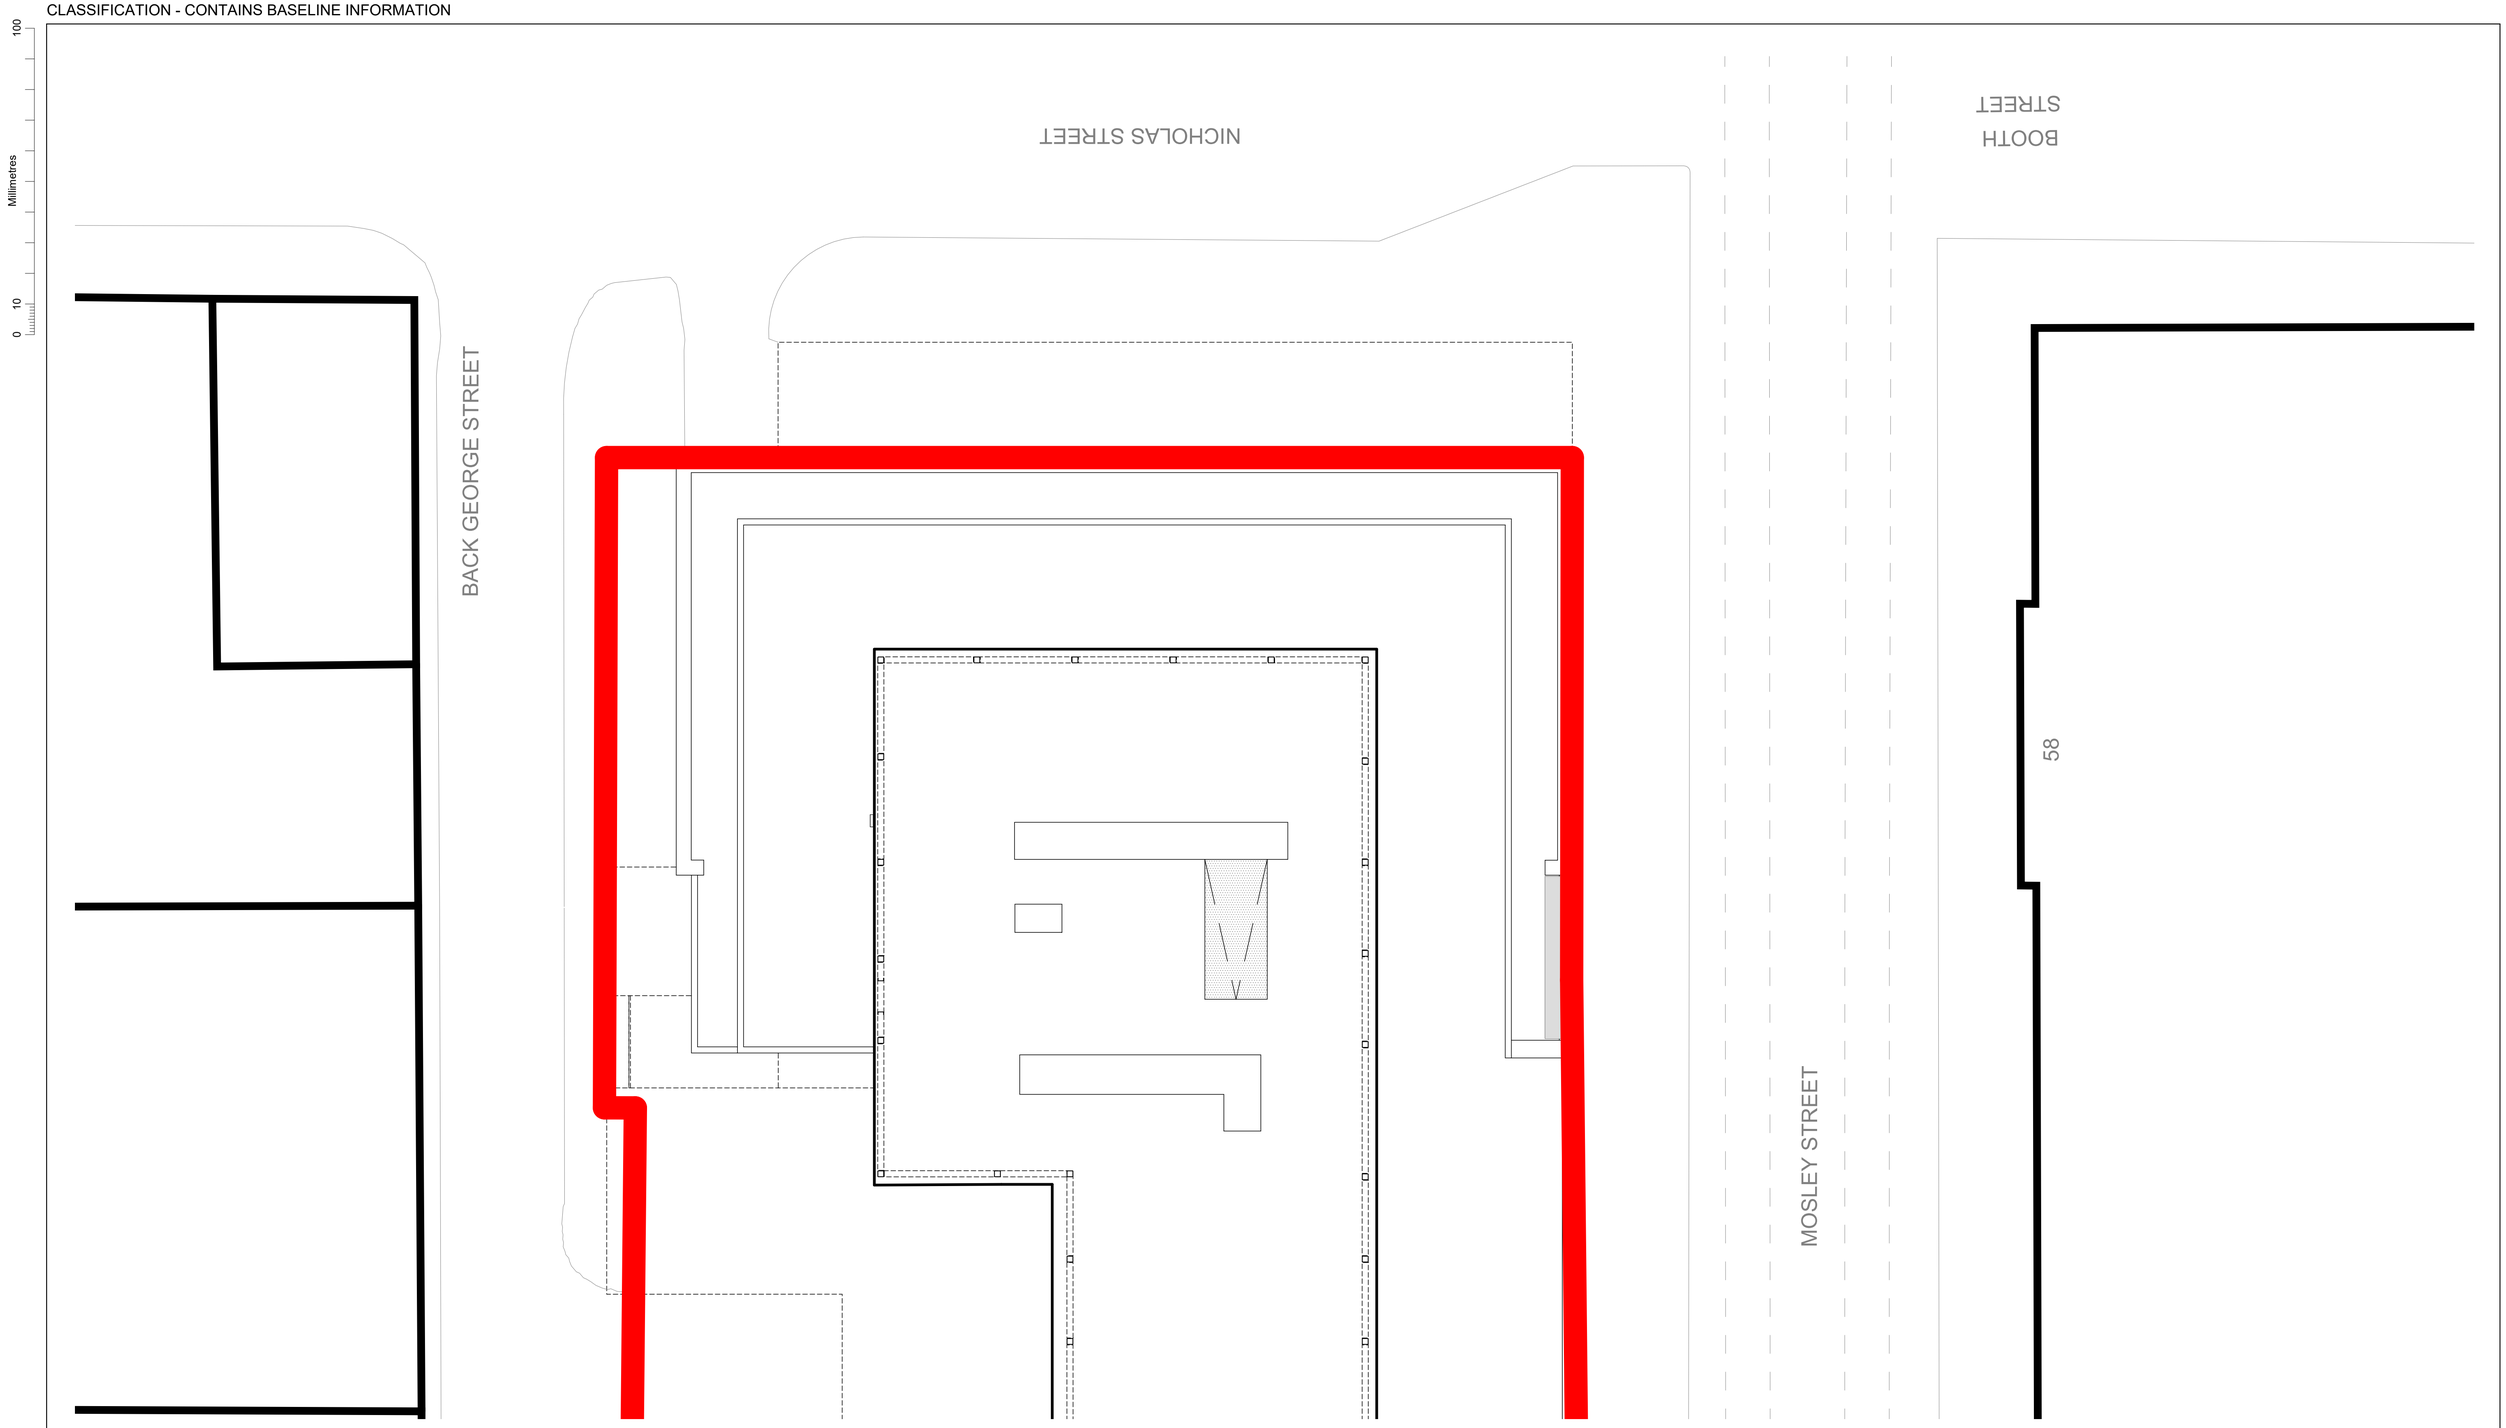

1 Existing Roof Plan
1 : 100

KEY:

PLANNING APPLICATION RED LINE BOUNDARY

0m 2m 4m 6m 8m 10m

VISUAL SCALE 1:100 @ A1

Rev.	Date	Description	By	Chk'd	App'd
P01	08/08/25	Issued for Planning	SP	NB	SC

Drawing Suitability
FOR STAGE APPROVAL

Status
S4

AtkinsRéalis
www.atkinsréalis.com

Client
Department of Foreign Affairs
An Roinn Gnóthaí Eachtracha
Department of Foreign Affairs

Project Title
Consulate General of Ireland, Manchester

Drawing Title
Existing Roof Plan

Scale	Designed	Drawn	Checked	Authorised
As indicated	SP	SP	SC	NB
Original Size	Date	Date	Date	Date
A1	11/07/2025	11/07/2025	11/07/2025	11/07/2025

Drawing Number
100114757-ATR-XX-XX-DR-AR-011033

Revision
P01

Atkins Project Number: 100114757