


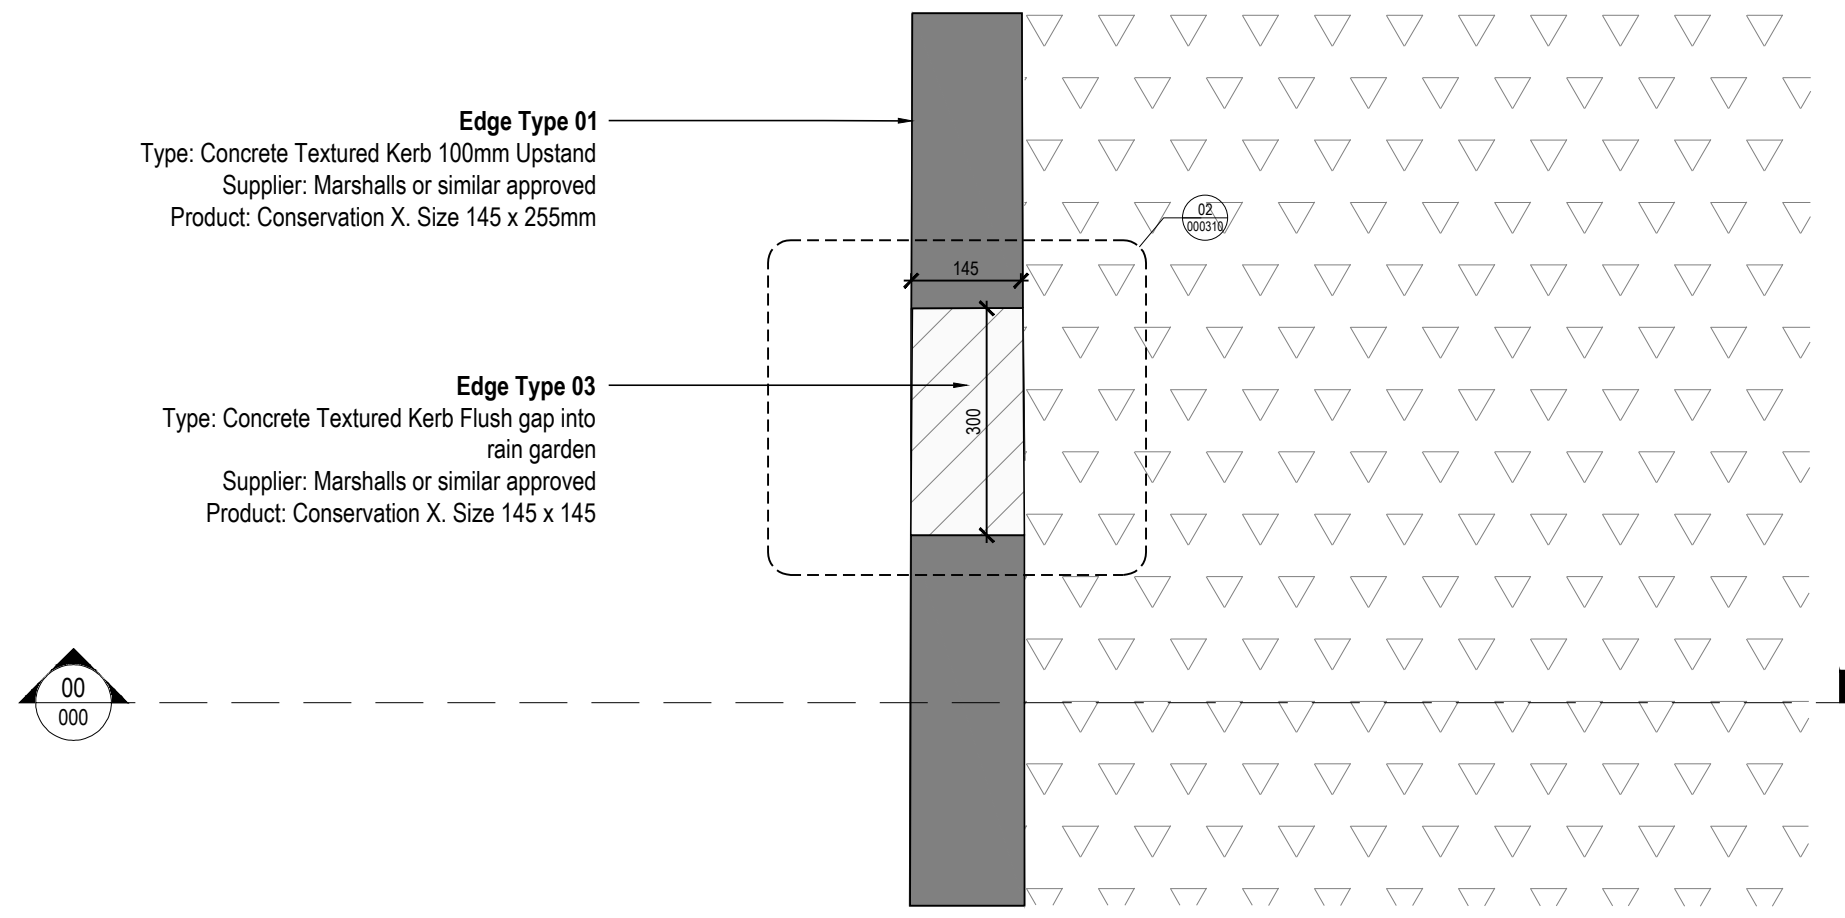


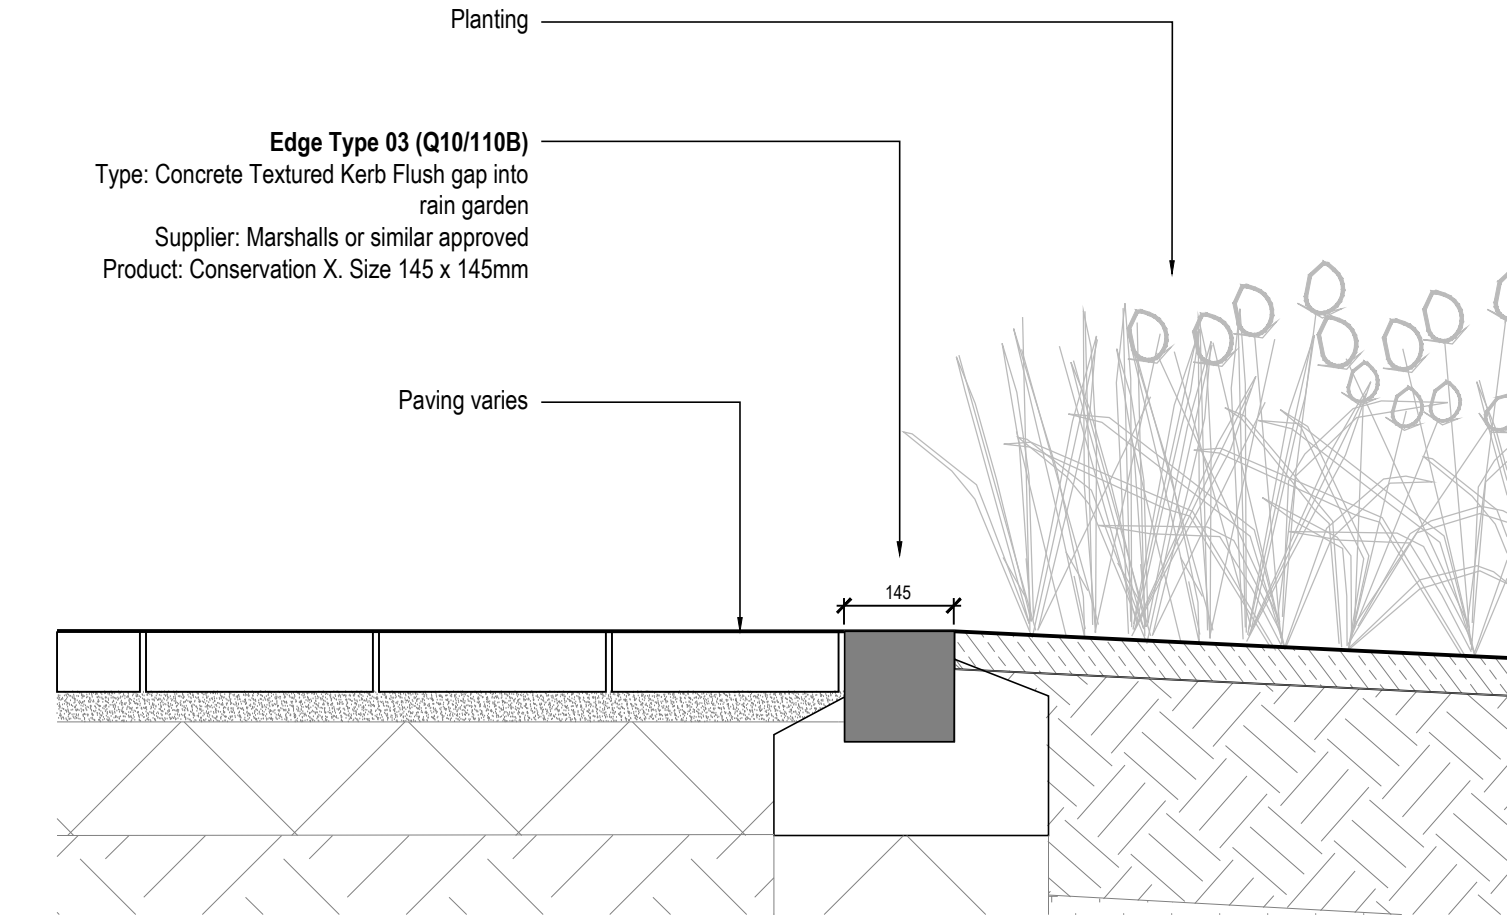


02
000310
EDGE TYPE 03 - CONCRETE KERB (GAP)
Scale 1: 10 @A1

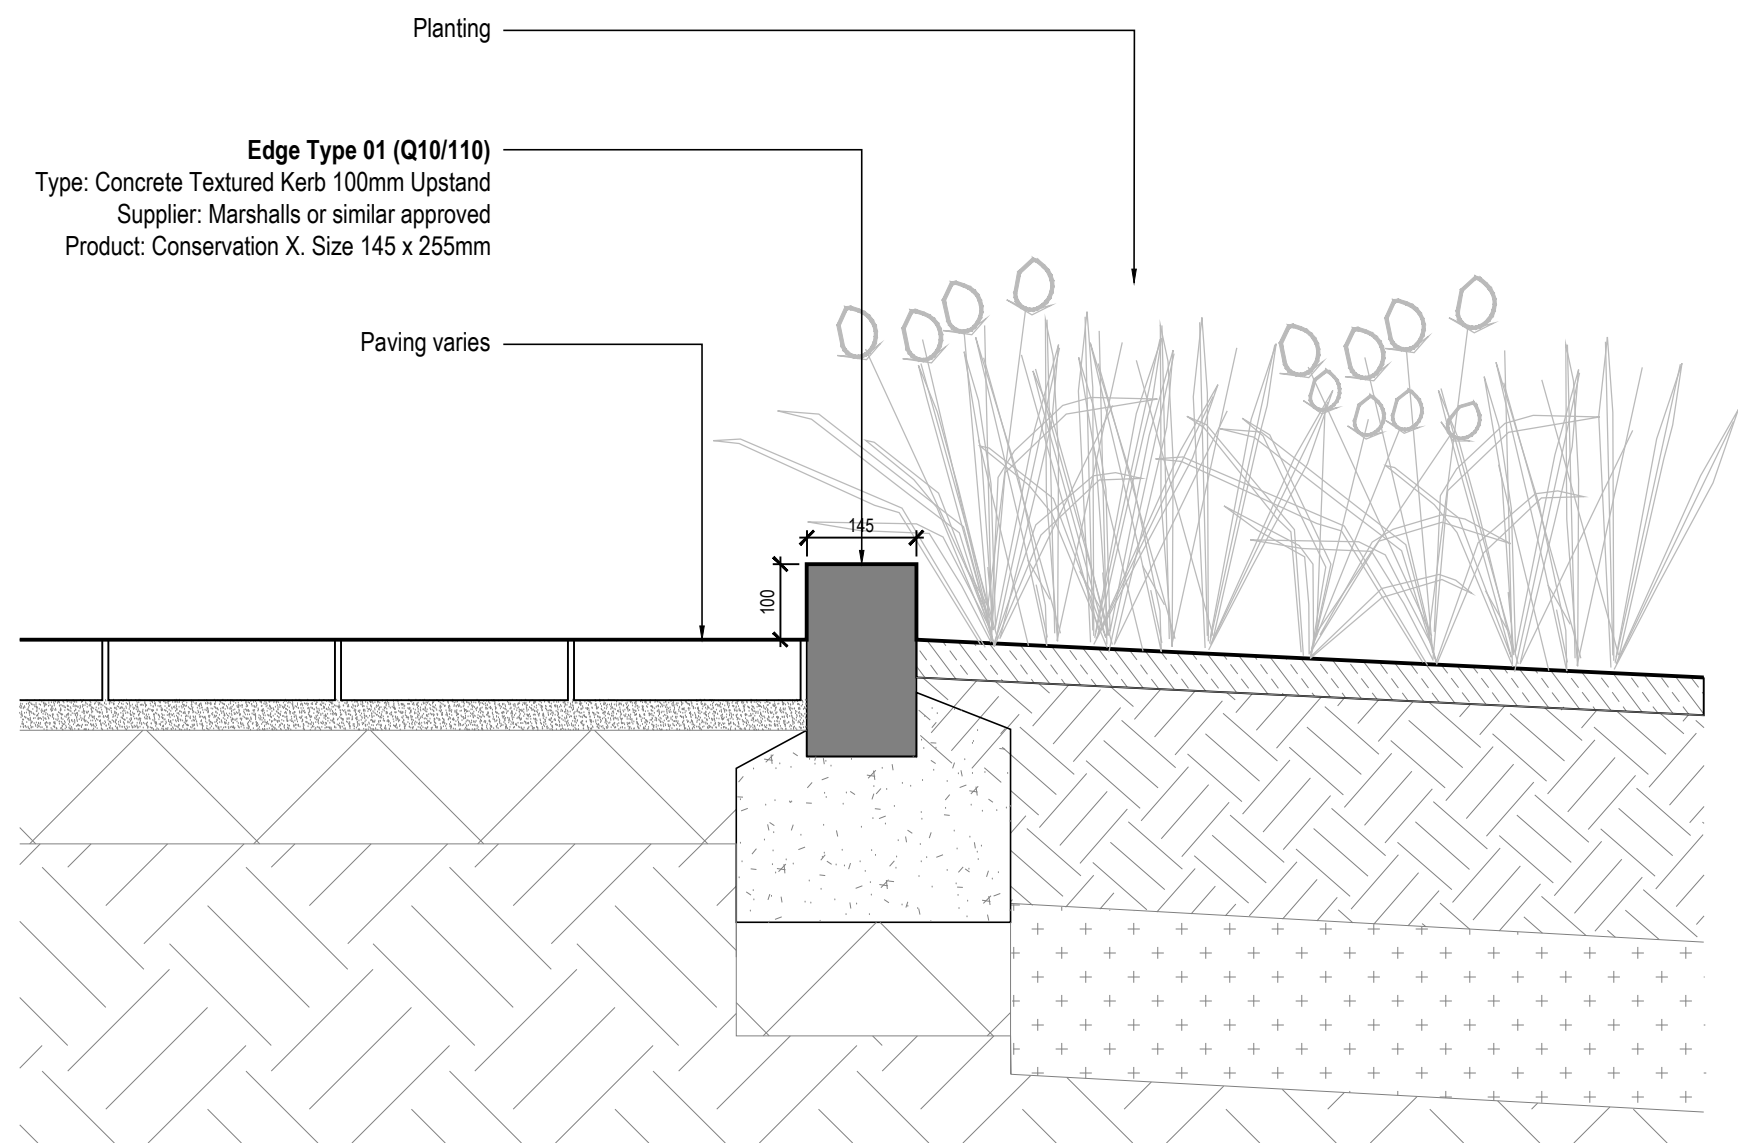


01
000310
EDGE TYPE 01 - CONCRETE KERB (UPSTAND)
Scale 1: 10 @A1

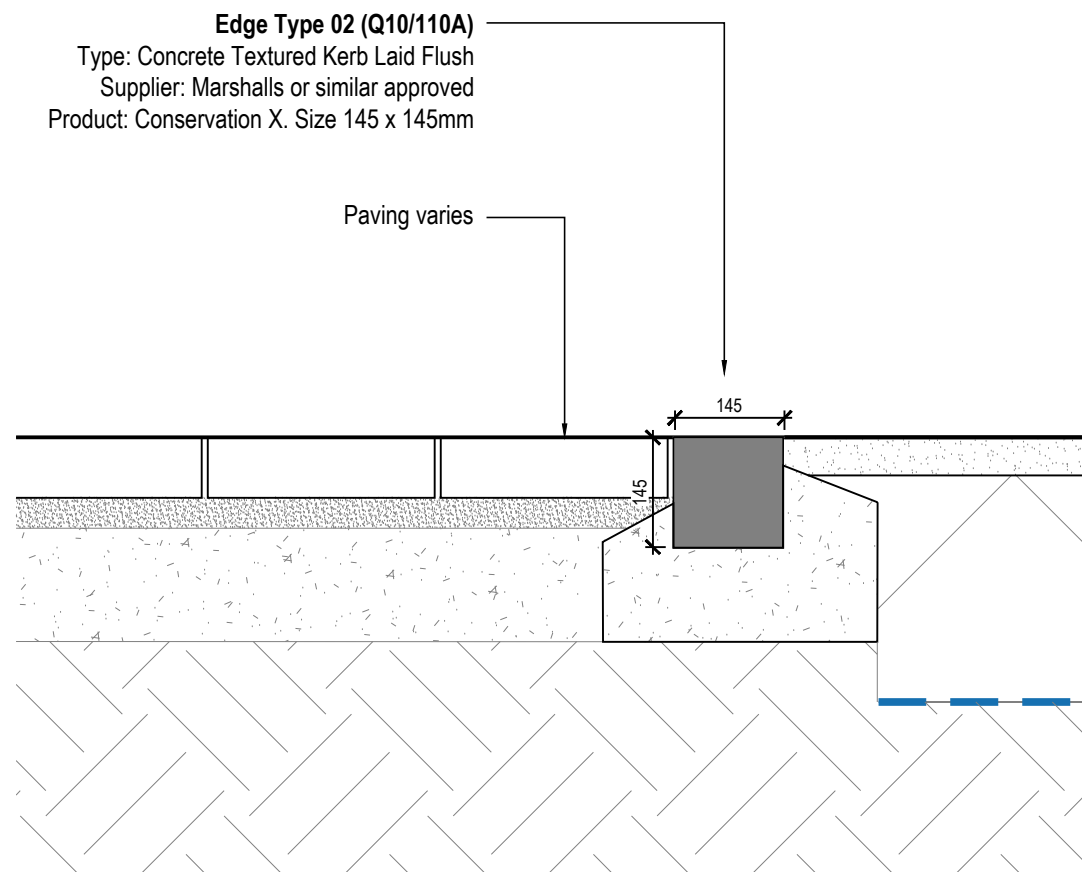


03
000310
EDGE TYPE 02 - CONCRETE KERB (FLUSH)
Scale 1: 10 @A1

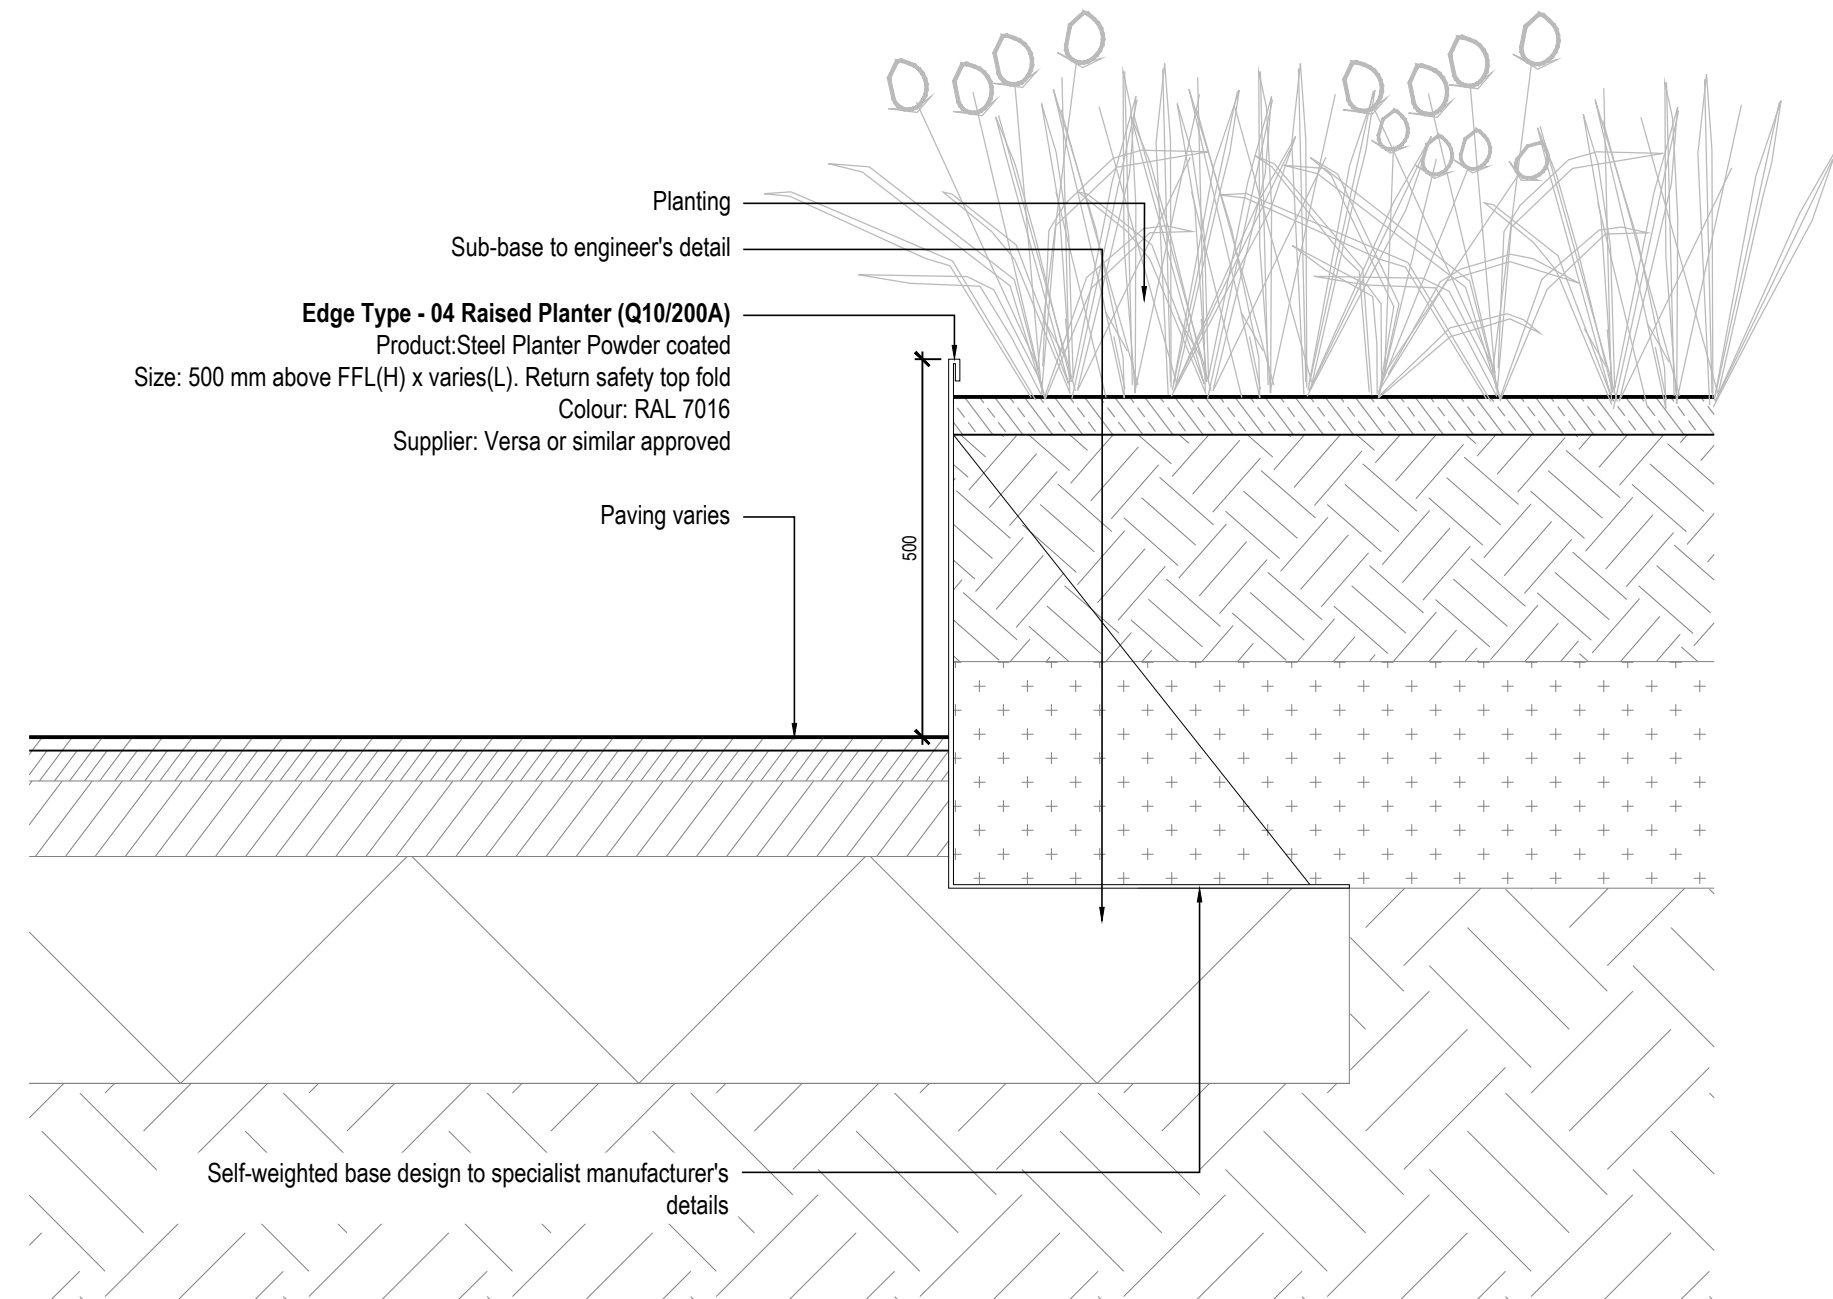


04
000310
EDGE TYPE 04 - RAISED PLANTER
Scale 1: 10 @A1

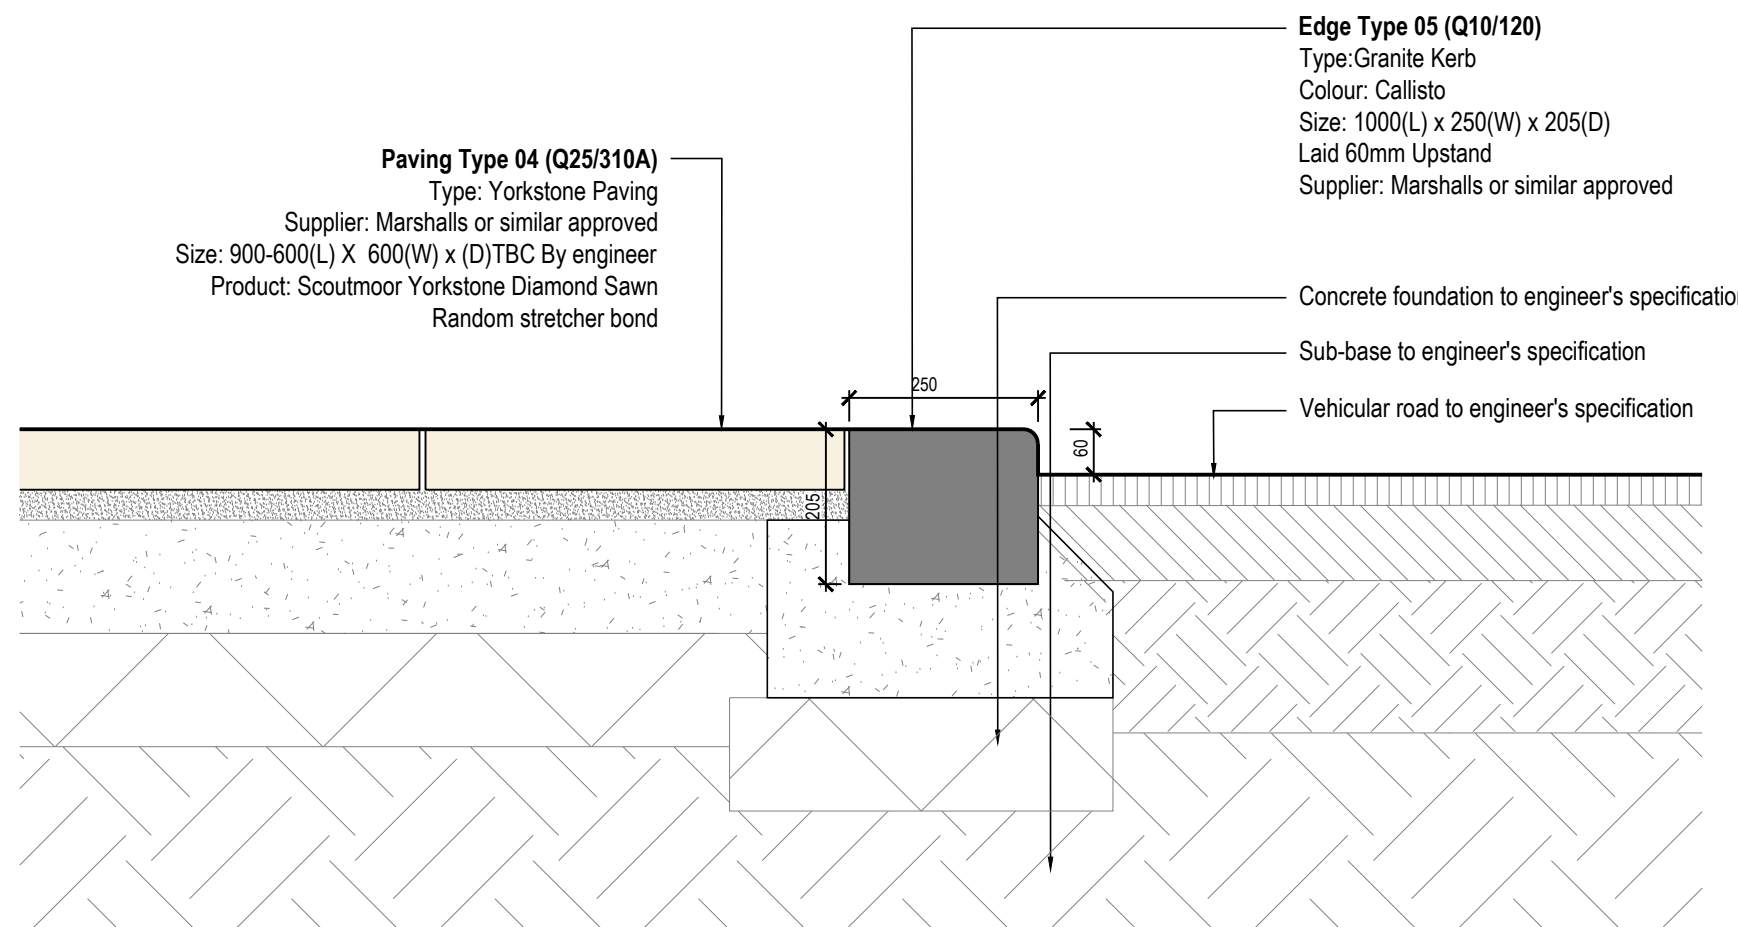

05
000310
EDGE TYPE 05 - GRANITE KERB
Scale 1: 10 @A1

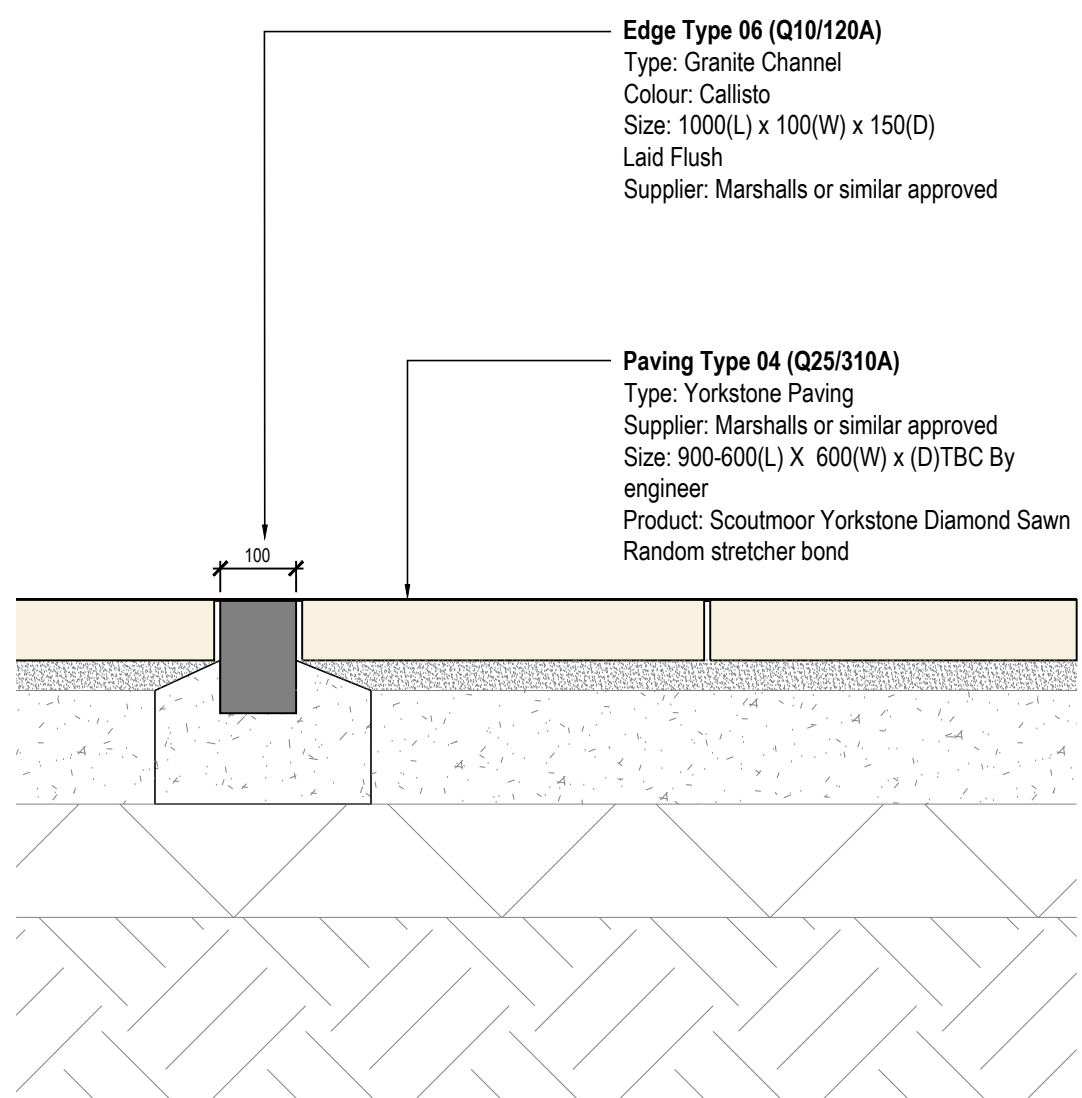

06
000310
EDGE TYPE 06 - GRANITE CHANEL
Scale 1: 10 @A1

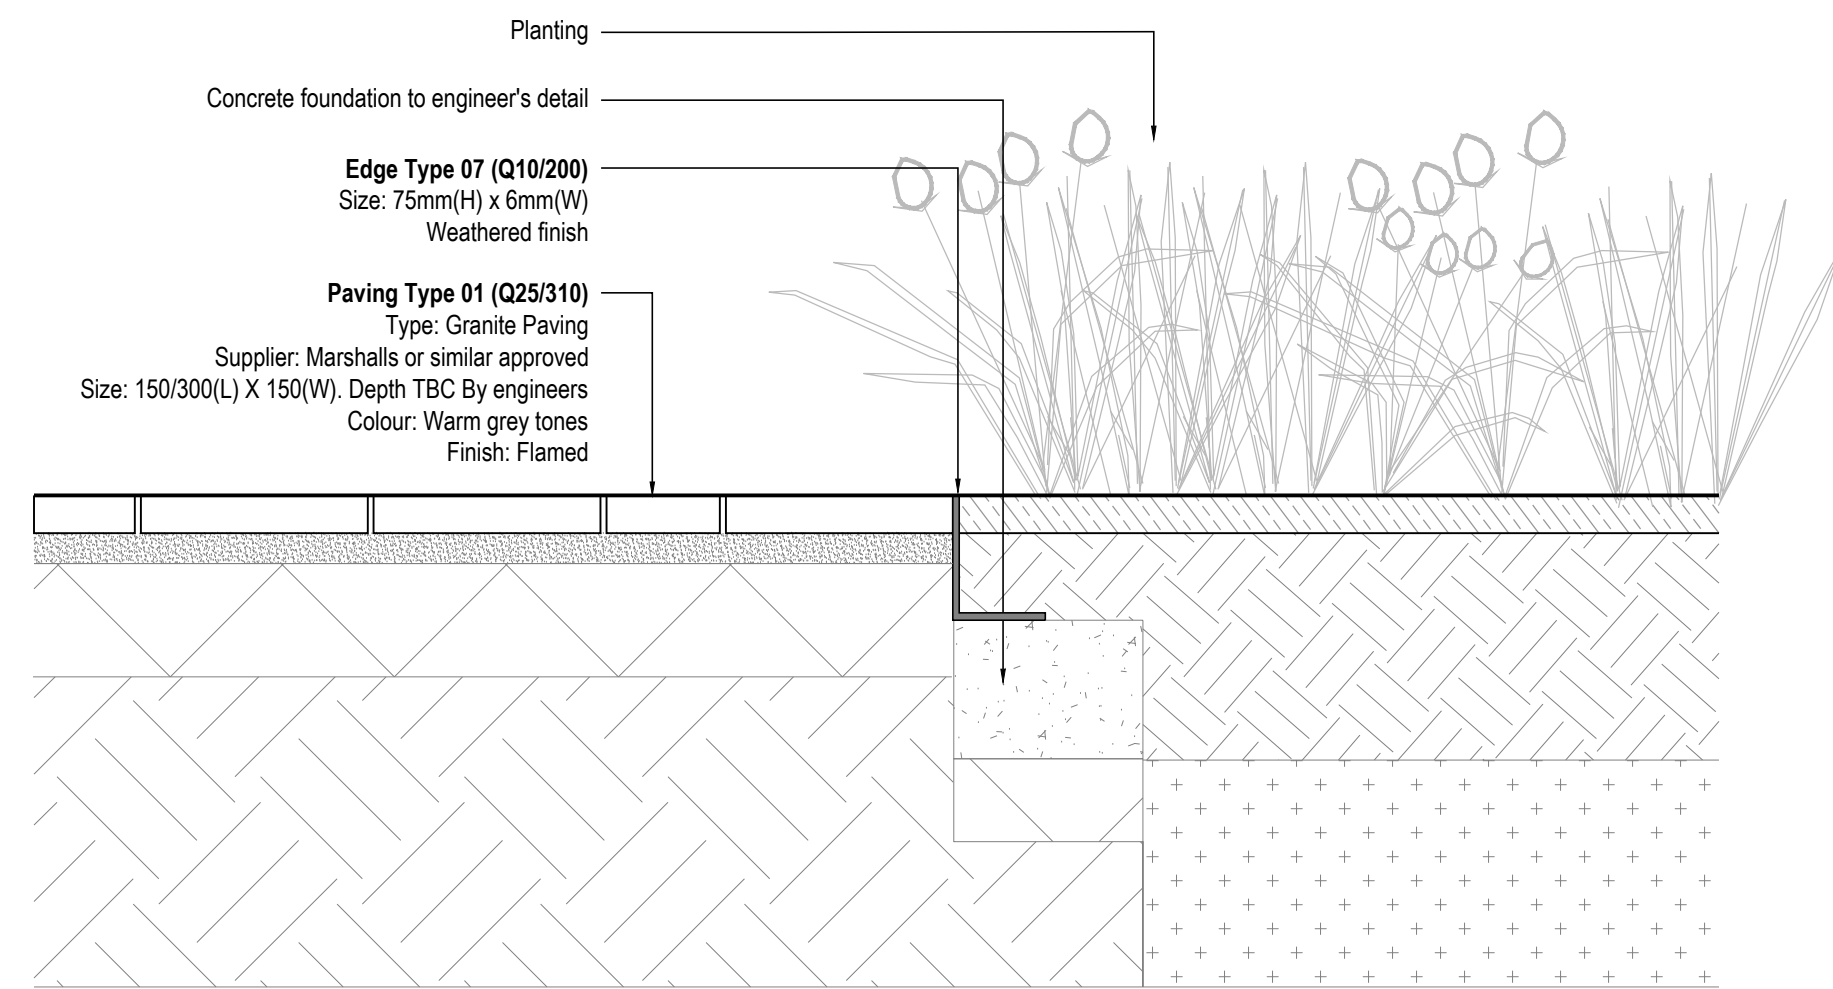


07
000310
EDGE TYPE 07 - STEEL EDGE
Scale 1: 10 @A1

rev	details	by	date
P00	FIRST ISSUE FOR STAGE 4	TH	27.06.2024
P01	TITLEBLOCK UPDATED	TH	01.07.2024
P02	DIMENSIONS UPDATED	SB	08.08.2024
P03	STAGE 5	ER	07.01.2025
P04	Planning NMA	ER	28.05.2025
P05	Planning NMA	ER	16.09.2025
P06	Planning NMA	OC	22.09.2025

Notes

- Do not scale from drawing, use figured dimensions only
- All dimensions to be checked onsite
- This drawing to be read in conjunction with all other Gillespies drawings and specifications

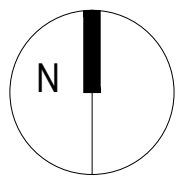

Ordinance Information shown is reproduced from Ordnance Survey material with the permission of Ordnance Survey on behalf of the Controller of Her Majesty's Stationary Office @ Crown Copyright. Unauthorised reproduction infringes Crown Copyright and may lead to prosecution or civil proceedings. License No. 1000 17362

ELIZA YARD, ANCOATS P21641-00-000		Project title
EDGING DETAILS 01		Drawing title

Purpose of Issue	Scale	Drawn
	As shown @ A1	TH
Planning NMA	Date	Checked
	05.06.2024	SB
Drawing number		Revision

EYJW-GIL-EX-00-DR-L-000310 P06

S4 - FOR REVIEW & AUTHORISATION

Client
John Sisk & Son Limited



Gillespies