

WALL TYPES

WT - TYPE 1

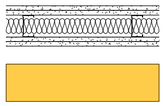

PARTITION REFERENCE: A206231 (EN)
REQUIRED FIRE RATING: 00MIN
PARTITION FIRE RATING: INTEGRITY: 90MIN INSULATION: 90MIN
PARTITION THICKNESS: 132MM
STUD TYPE: 70S 50C STUD
INNER BOARD (BOTH SIDES): 2NO: 15MM SOUNDBLOC BOARD
OUTER BOARD (BOTH SIDES): 2NO: 15MM SOUNDBLOC BOARD
ACOUSTIC RATING: 56 dB (TO ACHIEVE 50dB SITE TESTED)
INSULATION: 50MM ISOVER ACOUSTIC PARTITION ROLL
MAX. PARTITION HEIGHT: 4000MM

WT - TYPE 2

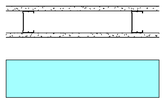

PARTITION REFERENCE: A206014 (EN)
REQUIRED FIRE RATING: 00MIN
PARTITION FIRE RATING: INTEGRITY: 30MIN INSULATION: 30MIN
PARTITION THICKNESS: 102MM
STUD TYPE: 70S 50C STUD
INNER BOARD (BOTH SIDES): 1NO: 15MM WALLBOARD BOARD
OUTER BOARD (BOTH SIDES): N/A
ACOUSTIC RATING: 38dB
INSULATION: N/A
MAX. PARTITION HEIGHT: 3800MM

WALL LININGS TYPES

WL - TYPE 1



PARTITION REFERENCE: INDEPENDANT GPYLYNER GWL-70-I-70-1L-WB15
REQUIRED FIRE RATING: 00MIN
PARTITION FIRE RATING: INTEGRITY: 00MIN INSULATION: 00MIN
PARTITION THICKNESS: 84.5MM
STUD TYPE: 70I 70C STUD
INNER BOARD (ONE SIDES): 1NO: 15MM WALLBOARD BOARD
OUTER BOARD (BOTH SIDES): N/A
ACOUSTIC RATING: N/A
INSULATION: N/A
MAX. PARTITION HEIGHT: 3900MM


GLAZED PARTITION & DOORS



PLYWOOD PATTRESS
(LOCATED 00MM - 2400MM)



PLASTERBOARD LINING
12.5MM WALLBOARD ON DABS
(EXISTING CONCRETE / MASONRY WALL)

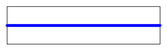


PLASTERBOARD LINING
12.5MM WALLBOARD ON TOP HATS
(EXISTING CONCRETE / MASONRY WALL)

GLAZED PARTITION & DOORS



RED DIMENSION INDICATES GLAZED PARTITION & DOOR REFER TO DOOR & SCREEN PLAN FOR SPECIFICATION INCLUDES HORIZONTAL GLAZING BARS (CRITTICAL STYLE)

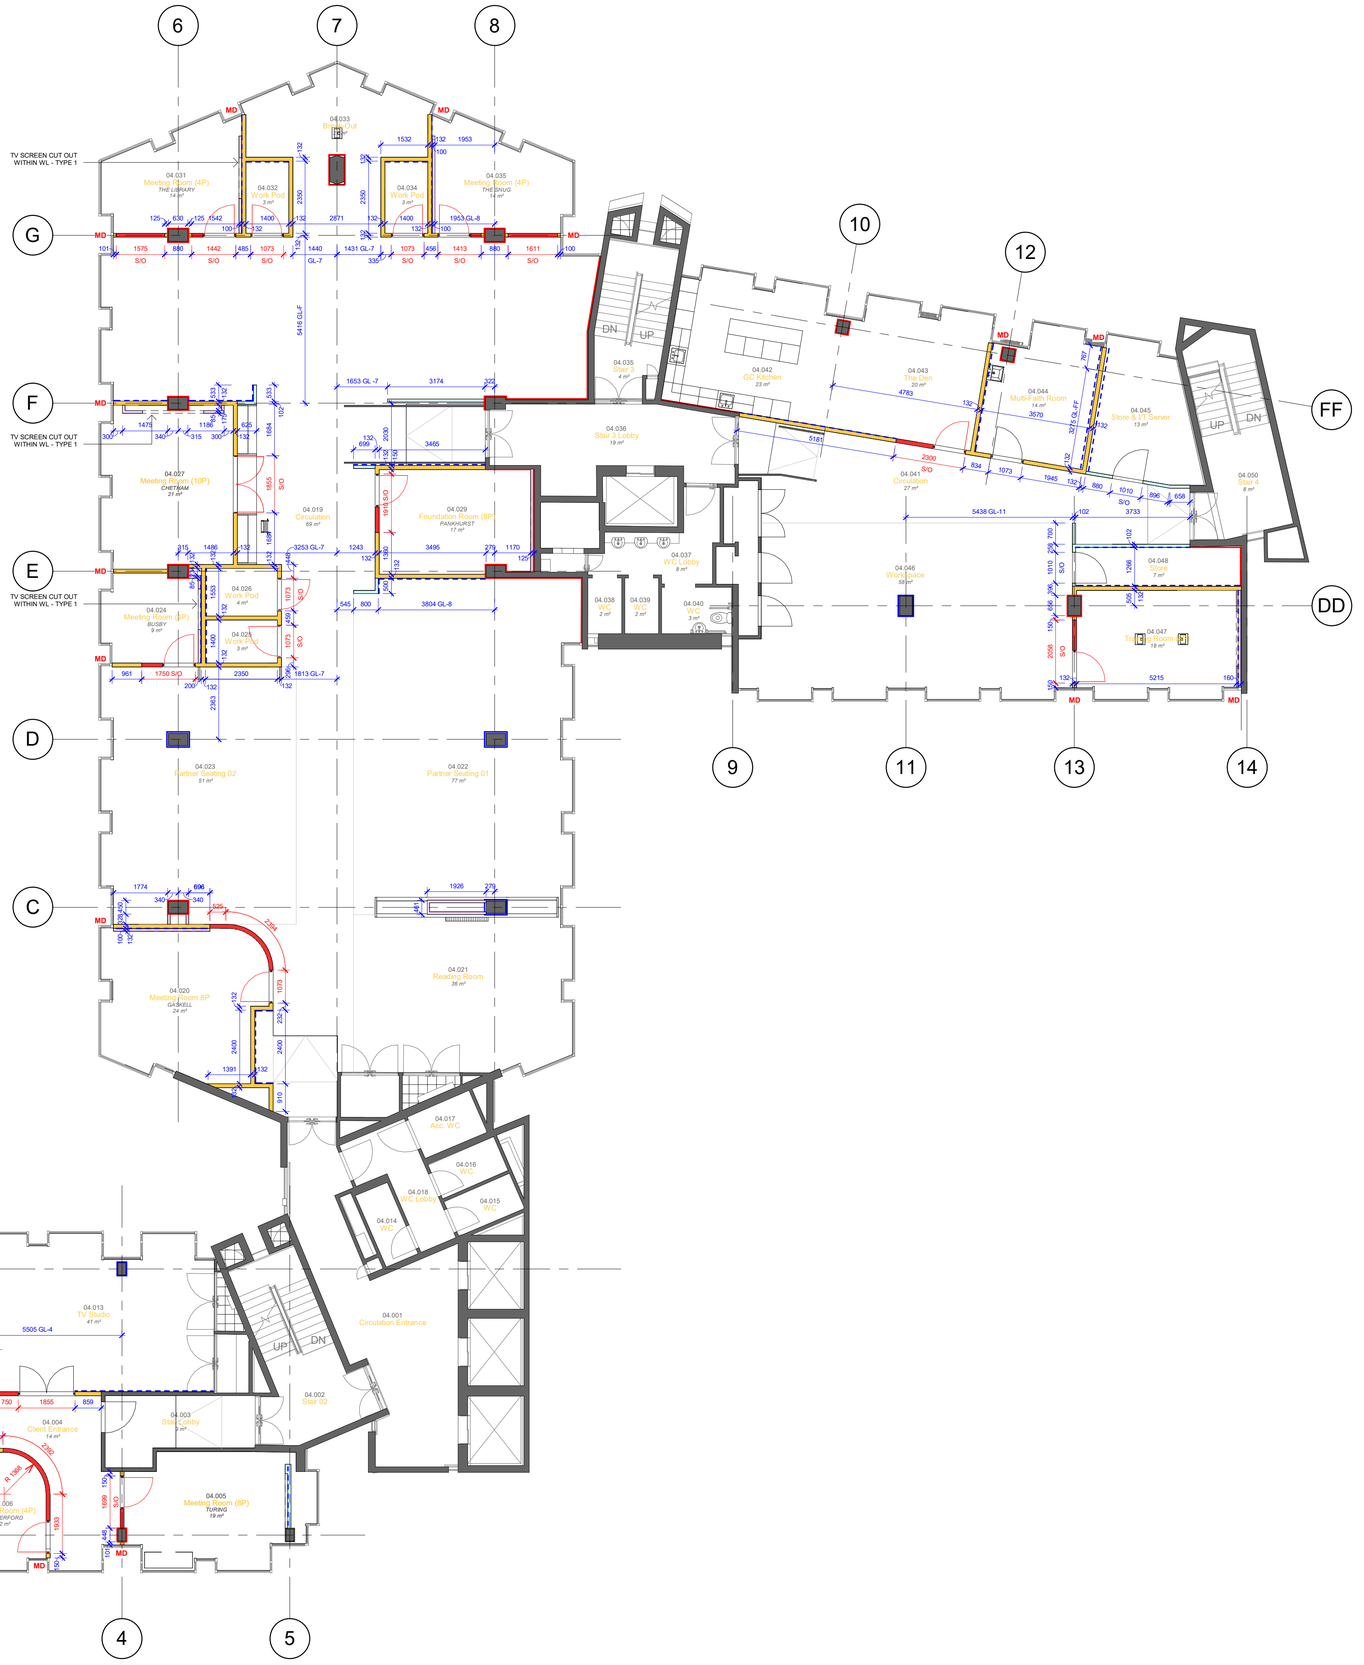

1 **4TH FLOOR - PARTITION & GLAZED SCREEN PLAN**
1 : 100

0 0.5m 1m 2m 3m 4m

ORIGINAL A1

\Drawing Note

DO NOT SCALE FROM THIS DRAWING. ALL DIMENSIONS TO BE CHECKED ON SITE. (DRAWINGS MAYBE SCALED FOR LOCAL AUTHORITY & PLANNING PURPOSE ONLY)

Copyright Protected: STAMP ARCHITECTS LIMITED
Company Registration No. 12034339

FOR PLANNING

\Site Visit	\Site Visit Date

\Project Notes

EXISTING INFORMATION BASED ON EXISTING CAD BUILDING SURVEY PROVIDED

ALL DIMENSIONS SHOULD BE CHECKED PRIOR TO ANY FABRICATION, MANUFACTURERING OR INSTALLATION

\Consultant	\Consultant Drawing Ref.:

NOTE

ALL MEETING ROOM TV SCREENS RECESSED; OPENING FORMED IN PARTITION GYPLYNER IN FRONT OF PRINCIPLE PARTITION.

ENSURE ALL PARTITIONS WITH WALLHUNG TV SCREENS, FURNITURE, KITCHEN CUPBOARDS HAVE A PLYWOOD PATTRESS WITHIN PARTITION.

ENSURE ALL FIRE RATED BUILDERS WORK HOLES USE AN APPROVED FIRE PROTECTION SERVICE TO COMISSION FIRESTOPPING - BRUNTWOOD USE GUNFIRE

MD - REFERENCES MULLION TO PARTITION APPROVED DETAIL WITH LISTED BUILDING CONSCENT

REFERENCE BRITISH GYPSUM PROJECT PACK FOR STANDARD DETAILS & BRUNTWOODS PROJECT PACK FOR ANY ADDITIONAL DETAILS

\Rev	\By	\Description	\Date
04	DJ	ISSUED FOR LISTED BULDING APPLICATION	29/08/25
03	DJ	UPDATED PARTITION HATCH AS PER TENDER COMMENTS	06/08/25
02	DJ	ISSUED FOR TENDER	04/07/25
01	DJ	WORK IN PROGRESS	14/05/25

STAMP ARCHITECTS

\Project Info

\Site Address: 61 KING STREET, MANCHESTER, GREATER MANCHESTER, M2 4PD

\Client Name: GUNNERCOOKE

\Drawing Info

(PR) 4TH FLOOR - DRYLINING & GLAZED PARTITION PLAN

\Drawing Ref	\Date	\Scale	\Sheet Size
	29/11/24	As indicated	A1

\Project No.	\Drawing No.	\Revision
SA_131	(04) 401	04