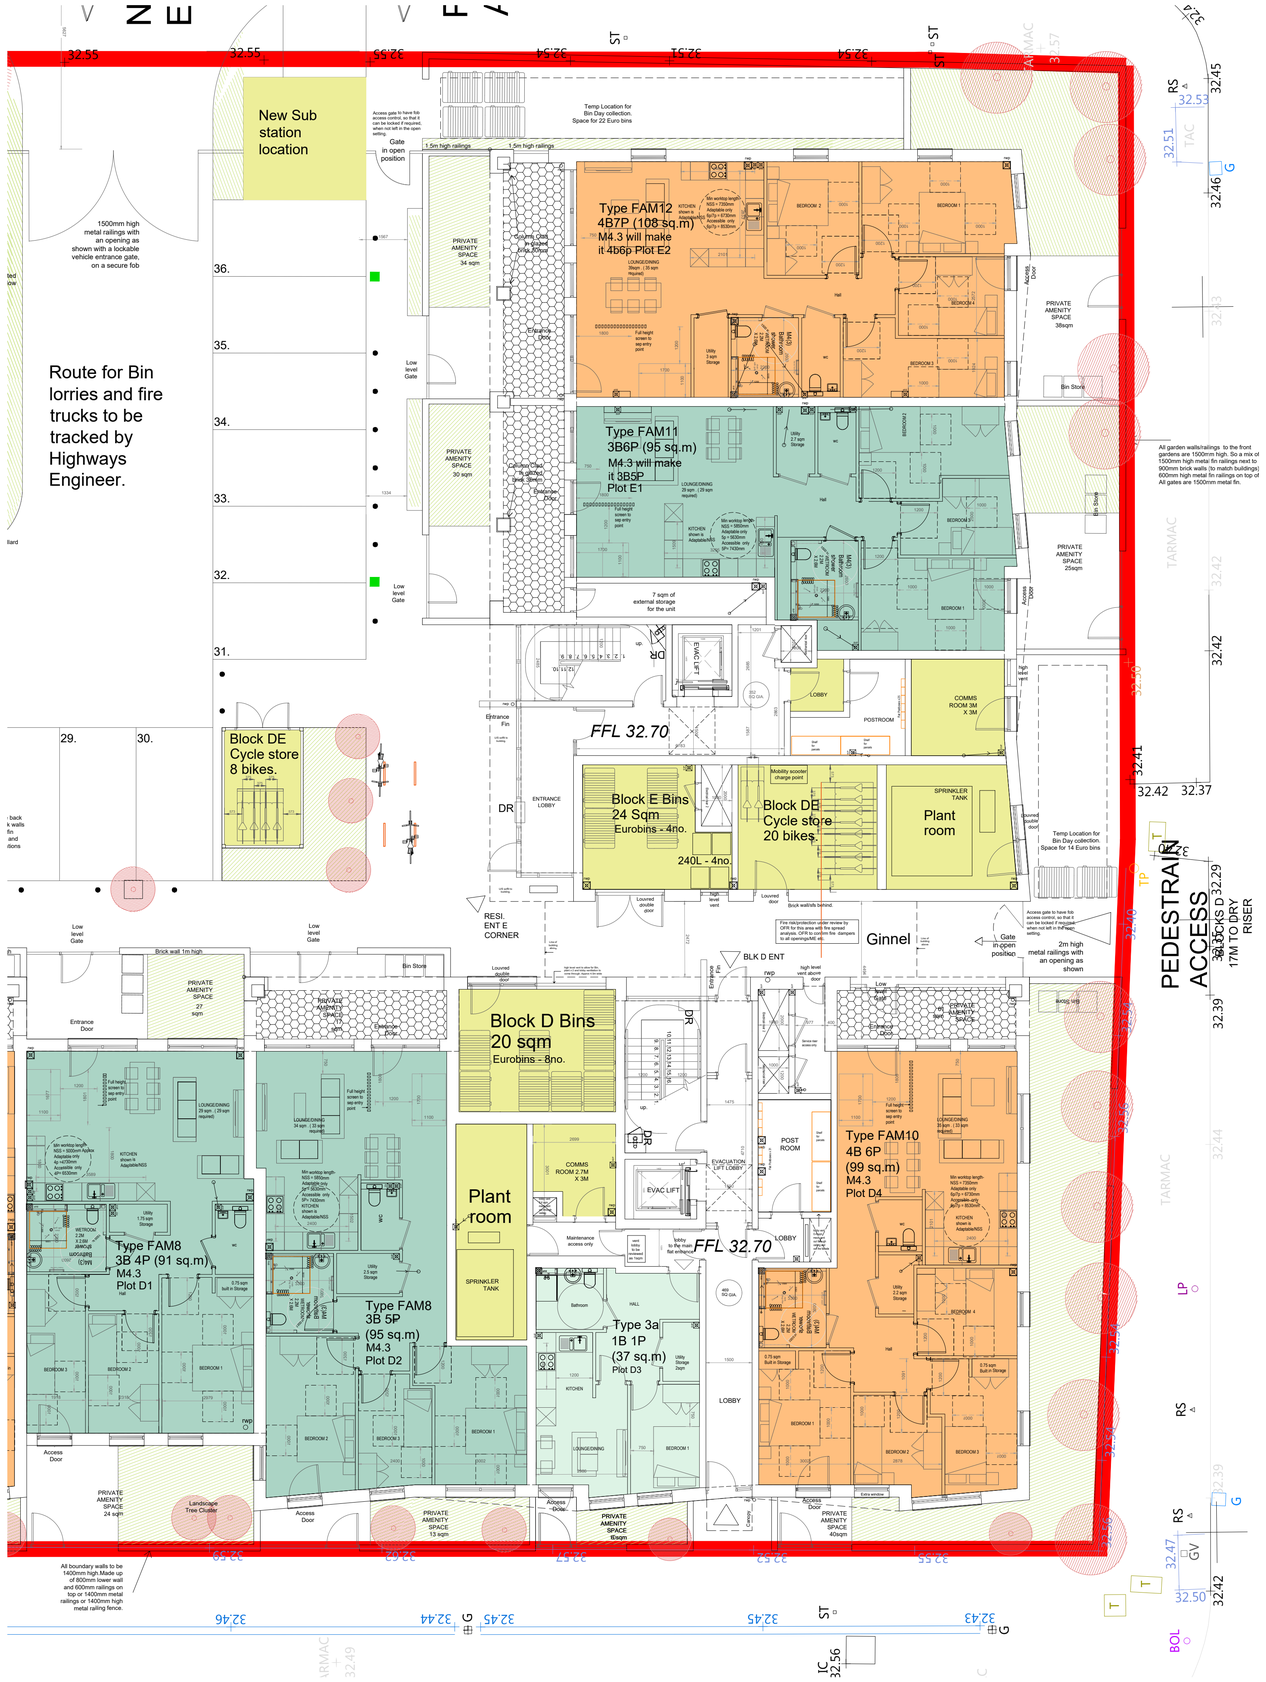

Ground Floor Plan Blocks D & E

1:100 scale

0 1 2 3 4 5 8m

Scale 1:100

Modern City Architecture & Urbanism

2 Commercial Street
Castlefield
Manchester
M15 4RQ

t: 0161 974 7203
e: info@mcau.co.uk
www.mcau.co.uk

Client
MSV/Caddick

Project
Land at Barnhill Street/Raby Street
Moss Side

Description
Proposed
GROUND FLR PLAN BLKS D&E

Status		Drawn By
Stage 3 - Planning		PJS/JT/SR
Job Number	Scale	Date
1215-MCAU	1.100@A1	JAN 25
Drawing Number		Revision
03-00-BLKDE		P10

Copyright Modern City Architecture & Urbanism Ltd