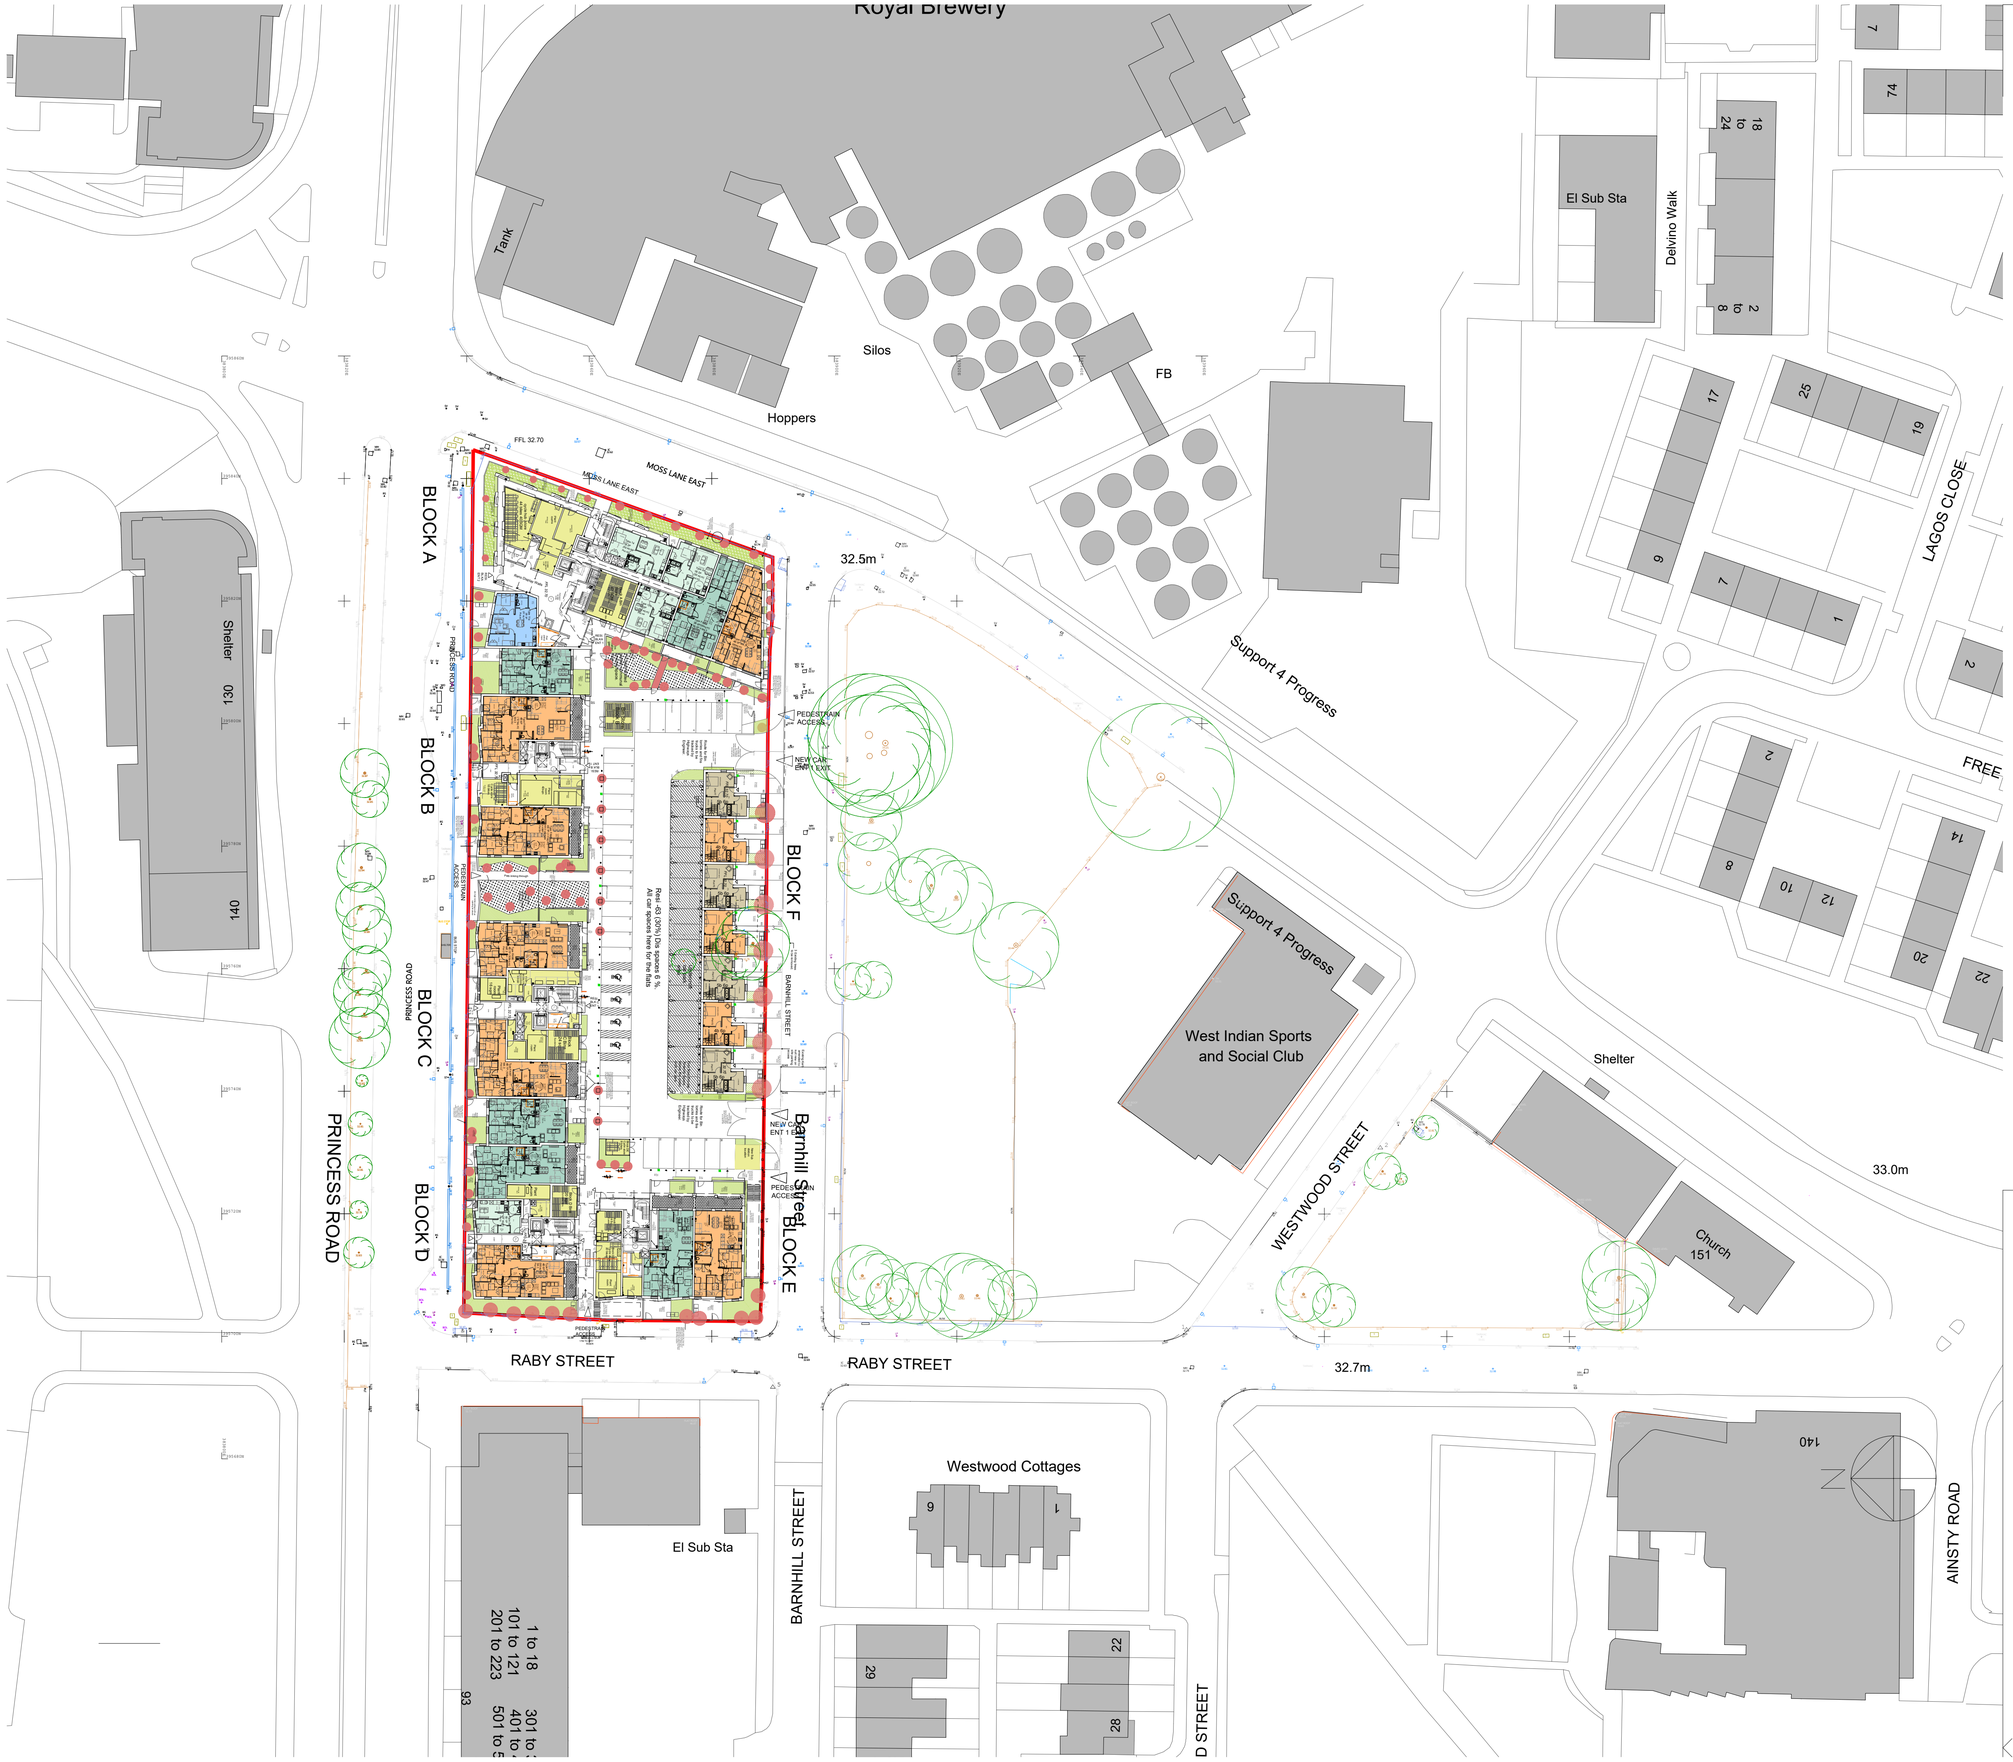

MC AU

Modern City Architecture & Urbanism

2 Commercial Street
Castlefield
Manchester
M15 4RQ

t: 0161 974 7203
e: info@mcau.co.uk
www.mcau.co.uk

Client
MSV/Caddick

Project
Land at Barnhill Street/Raby Street
Moss Side

Description
Proposed
Wider Context Site Plan

Status		Drawn By
Stage 3 - Planning		PJS
Job Number	Scale	Date
1215-MCAU	1.500@A1	JUNE 25
Drawing Number		Revision
02-11		P2

Copyright Modern City Architecture & Urbanism Ltd