





PLOT 1 PROPOSED VEHICLE ACCESS
(SCALE 1:200)

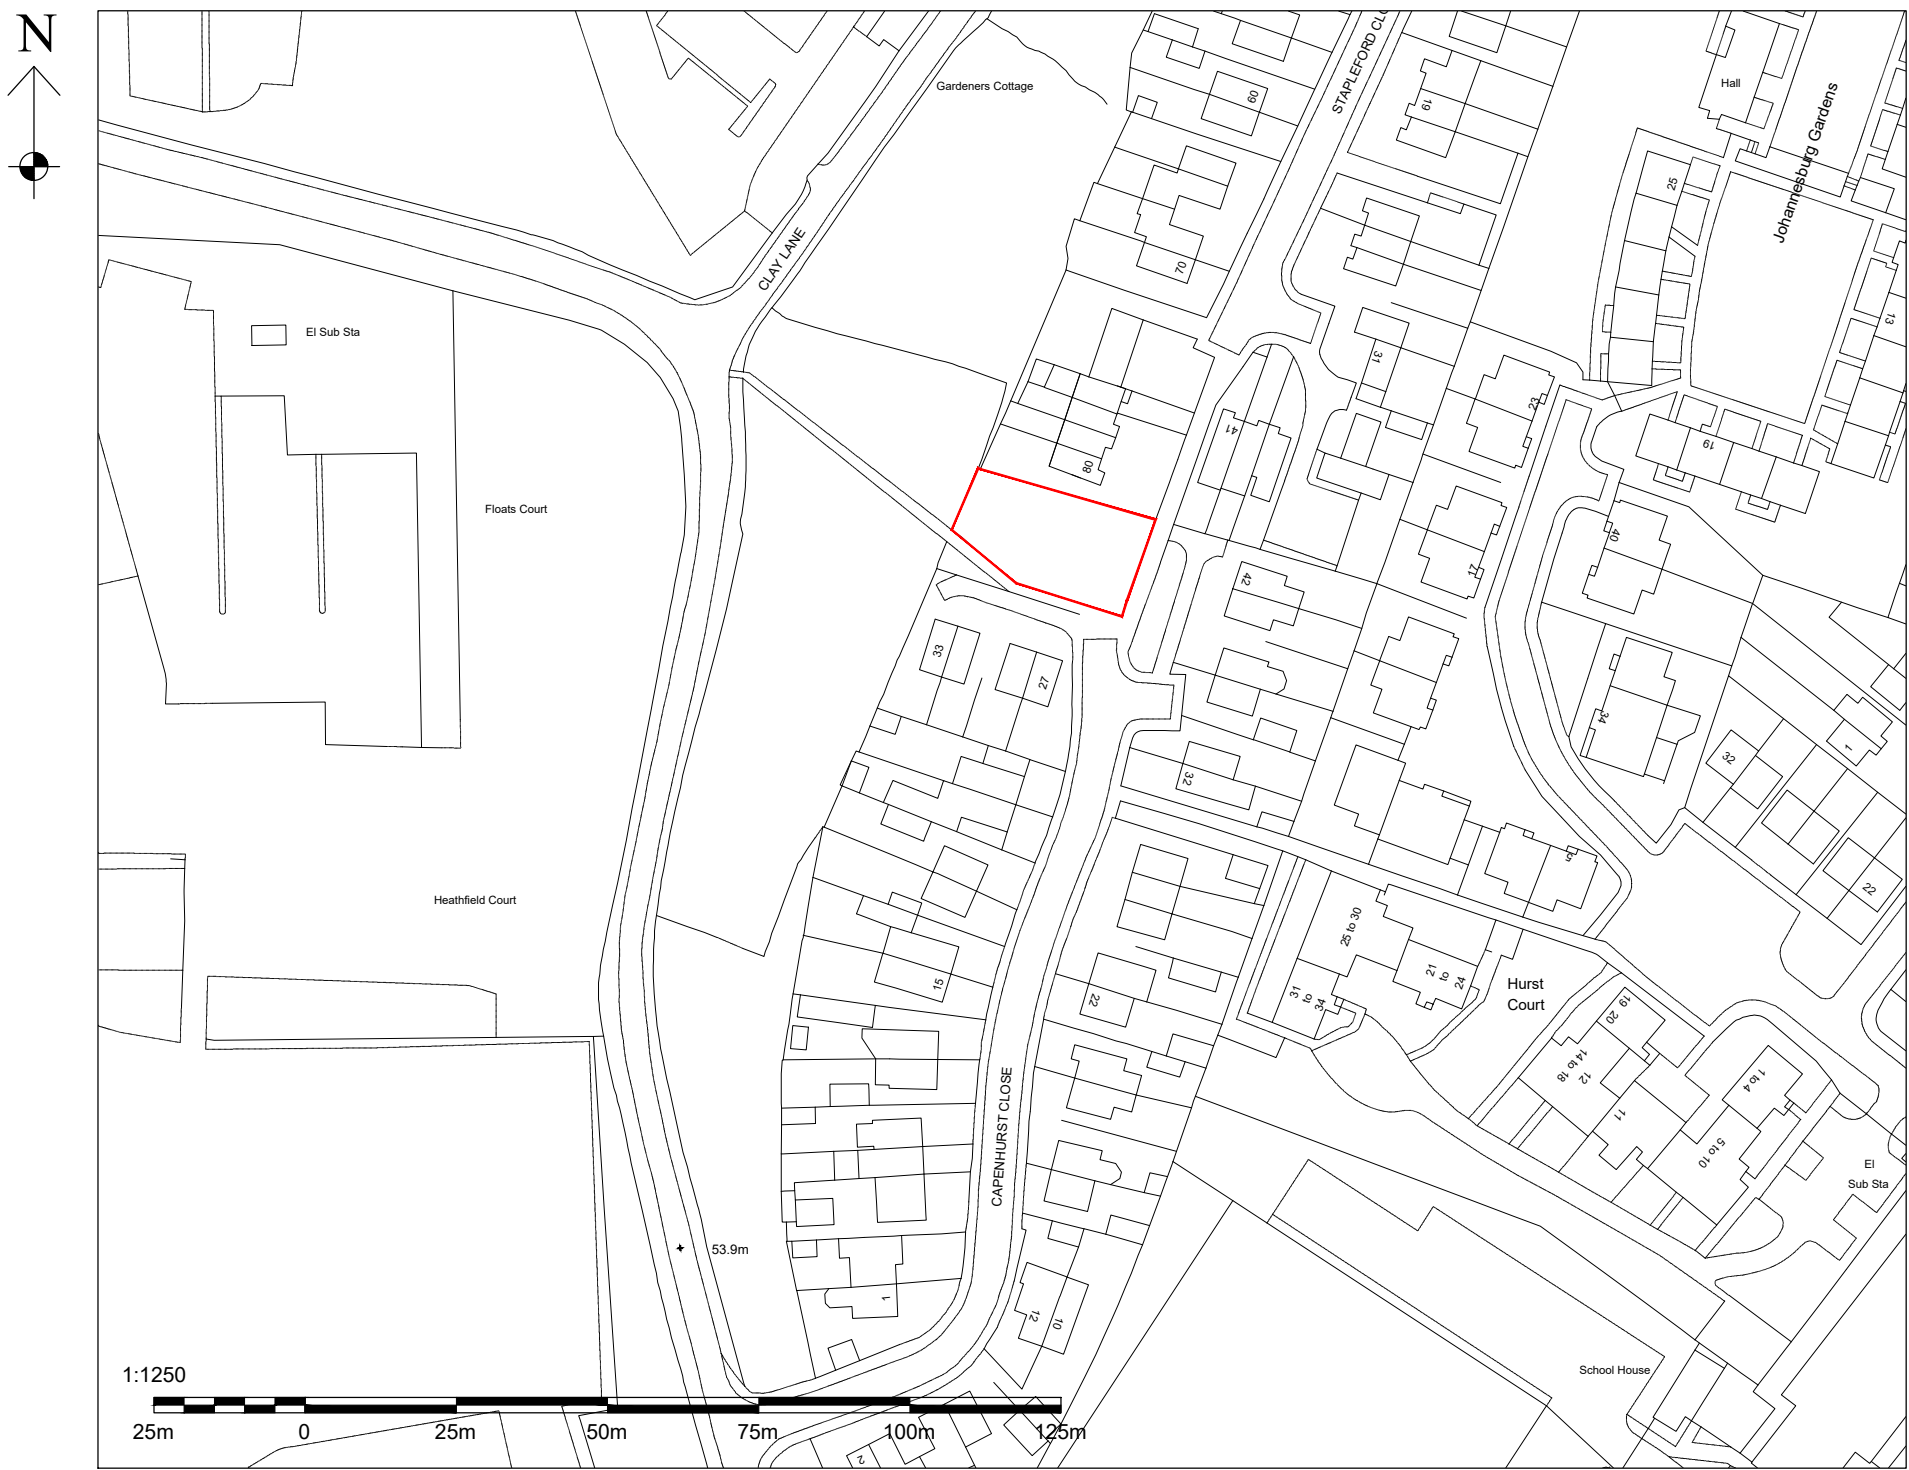

LOCATION PLAN
(SCALE 1:1250)

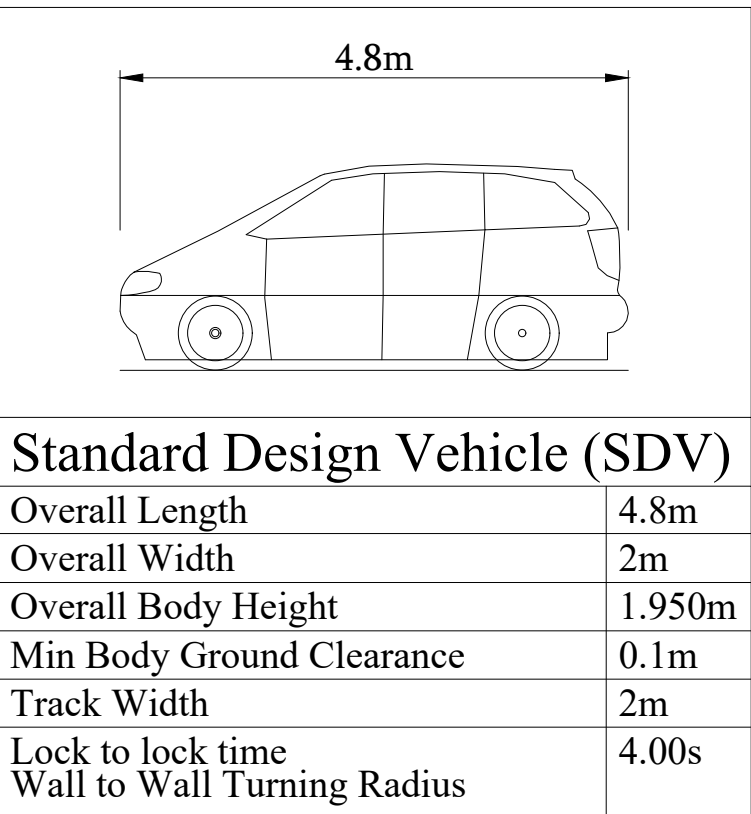

TYP. VEHICLE
TRACKING DETAILS

A	04.08.25	ISSUED FOR PLANNING APPROVAL
DRAWING STATUS: PLANNING APPROVAL		
PROJECT: LAND ADJACENT CAPENHURST CLOSE, WYTHENSHAW, MANCHESTER		
TITLE: VEHICLE TRACKING NEW DWELLINGS TO THE LAND ADJACENT TO CAPENHURST CLOSE, WYTHENSHAW		
SCALE @ SIZE: 1:200 @ A1 U.N.O	STATUS: PLANNING APP.	DATE: AUG. '25
PROJECT No: CH-001	DRAWING No: 101	REV: A