


Location Plan

Site Address: Easting: 380914 Northing: 388425

Date Produced: 02-Oct-2025

Scale: 1:1250 @A4

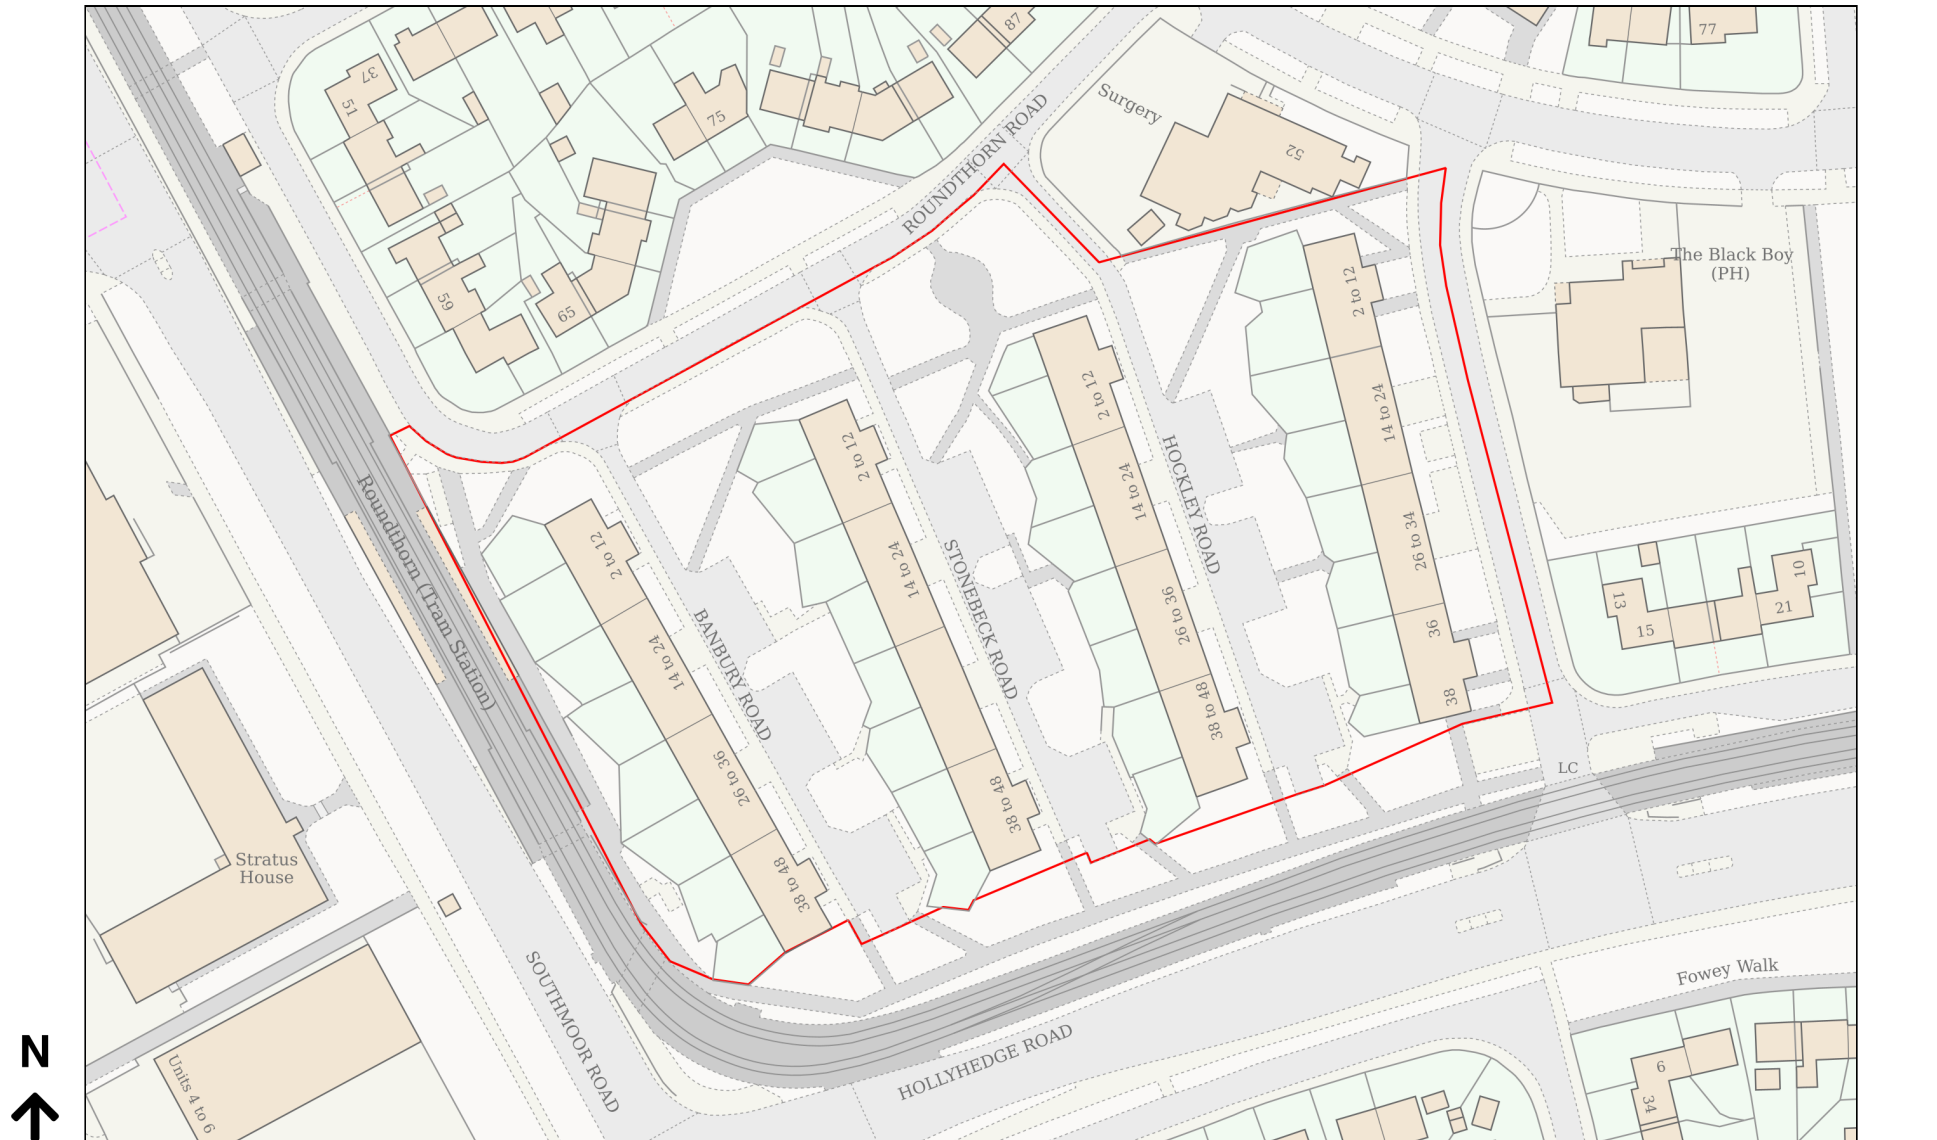

Planning Portal Reference: PP-14249038v1