Rev	Date	Iss. By	App. By	Description

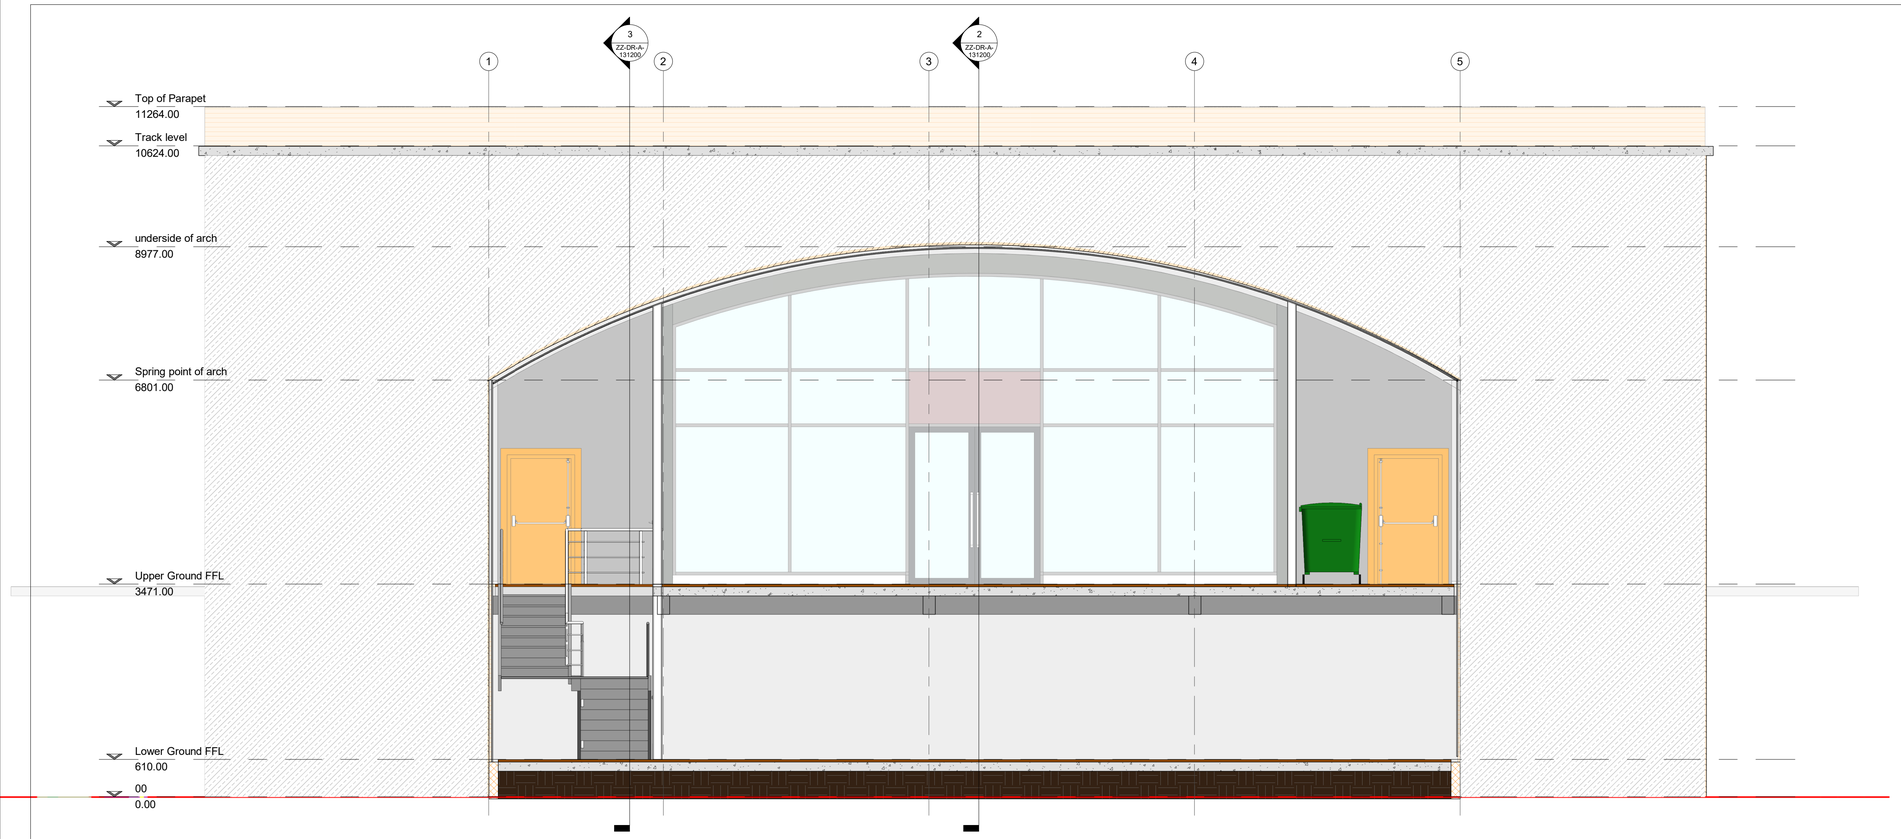

1 ZZ-DR-A-131101 Section 1
Scale: 1 : 50

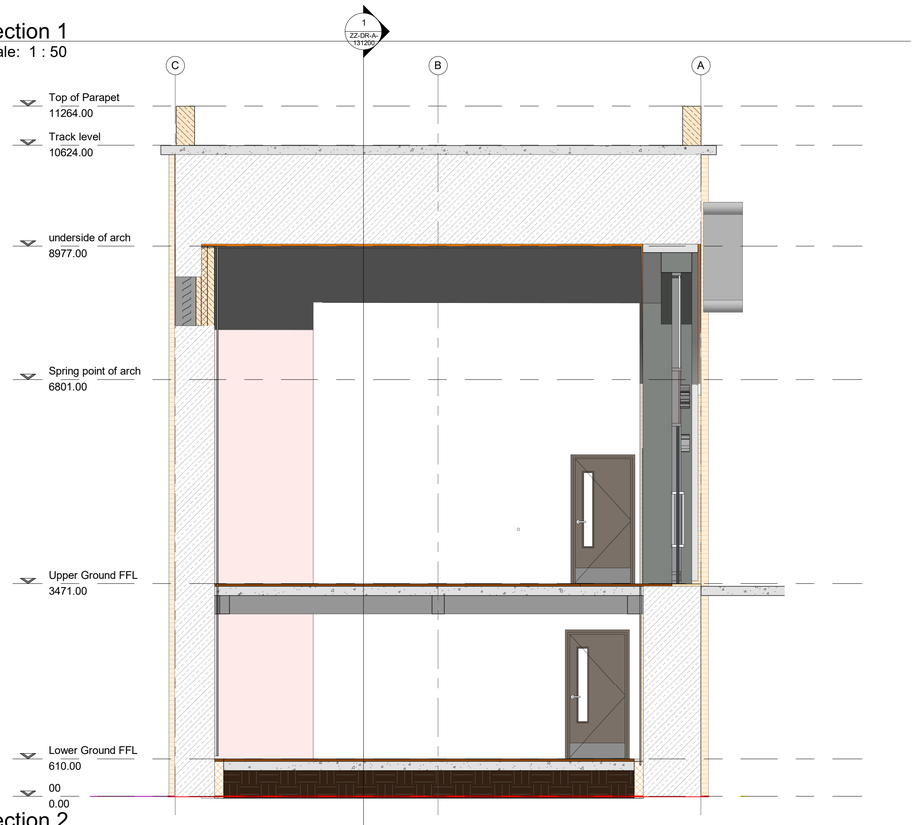

2 ZZ-DR-A-131101 Section 2
Scale: 1 : 50

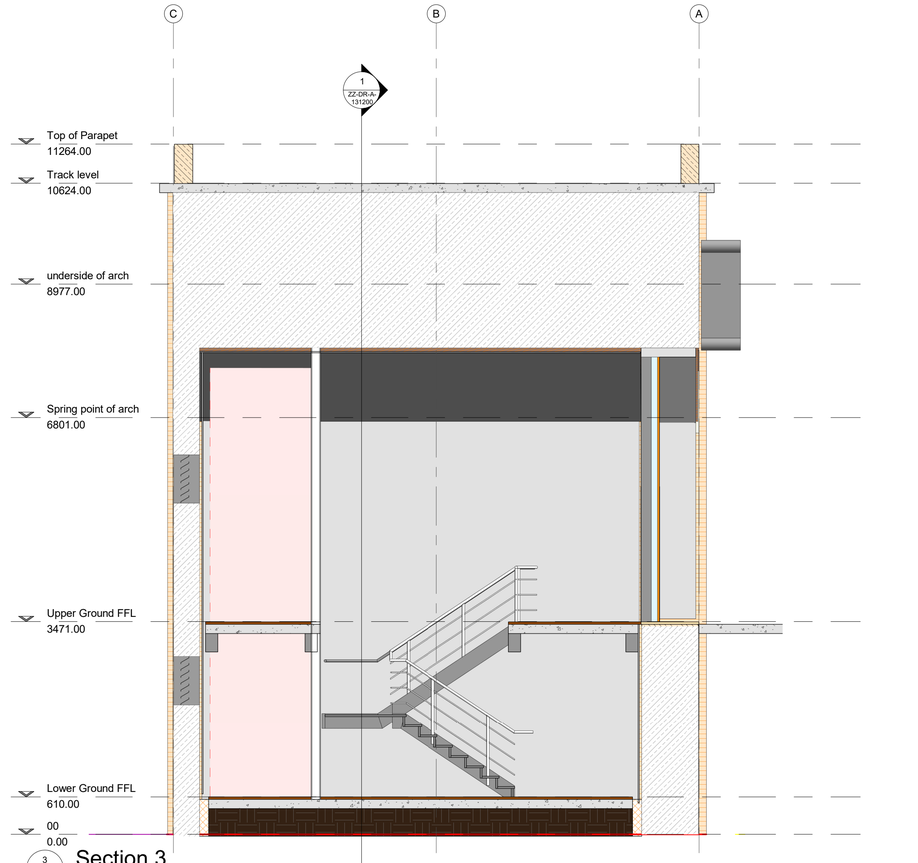

3 ZZ-DR-A-131101 Section 3
Scale: 1 : 50

SGP
Architects + Masterplanners

33 Park Place
Leeds
LS1 2RY

t: +44 (0)113 246 7969

www.stephengeorge.co.uk

Arch 77 Whitworth Street
Manchester
Arch Co

Drawing Name:
Sections

Drawing Stage: **Planning**

Status: **S0**

SGP File Ref: 19-259-031

SGP Project No	Date	Drawn	Team	Scale	Rev
19-259-031	10/28/20	LJ	Leeds	1 : 50 @ A1	

Drawing Number: Project-Originator-Functional-Spatial-Form-Discipline-Number
19259-SGP-31-ZZ-DR-A- 131200

This drawing, the works and concepts depicted are copyright of Stephen George + Partners LLP and may not be reproduced or made use of, either directly or indirectly without express written consent. All heights, levels, sizes and dimensions to be checked on site before any work is put to hand.
Information shown on this drawing that is produced by others has not been verified by Stephen George + Partners LLP and no liability is accepted for its accuracy.
This document is prepared for the sole use of the documented recipient and Stephen George + Partners LLP accepts no liability for use of this document by parties other than the party for whom it was prepared or for purposes other than those for which it was prepared.