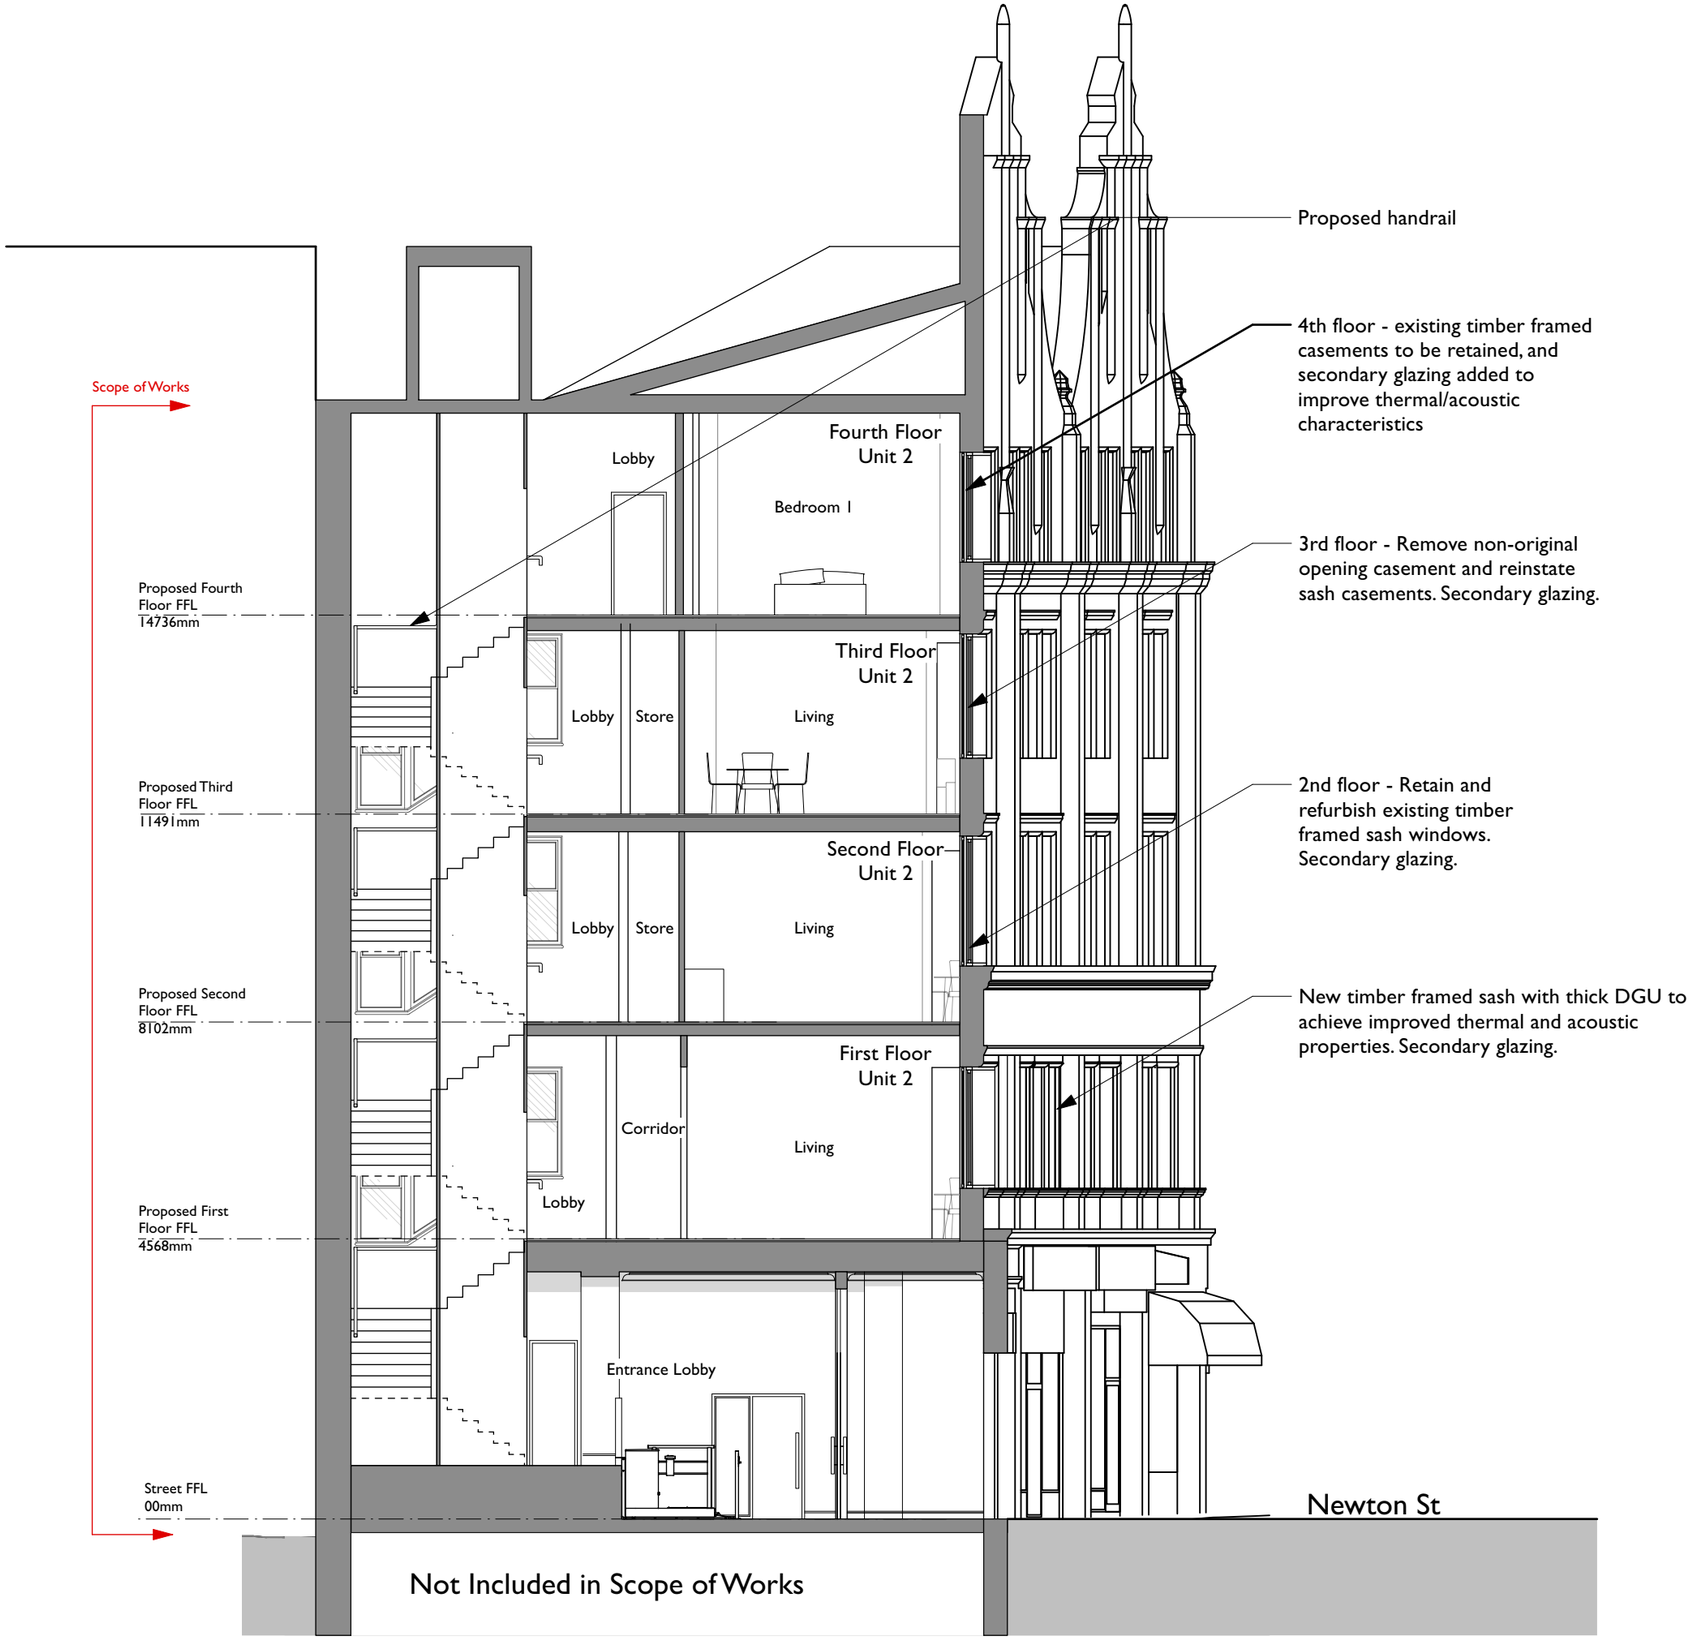

COPYRIGHT OF ATELIER MB LTD
DO NOT SCALE FROM THIS DRAWING
DIMENSIONS TO BE CHECKED ON SITE

Existing

Proposed

Existing Historic Fabric to be Removed

Existing Non-Historic Fabric to be Removed

Rev	Note	DRN	CHK
A 11.07.23	Handrail included	RG	

St Margarets, Manchester

For Charlotte Street Estates

Proposed Section BB

scheme	1907
drwg no.	**P(310)**
revision	A
scale	1:100 @ A3
date first drawn	Oct 2020
drawn	BC

***SK** sketch **E** existing **P** proposed **T** tender **C** construction **FI** final issue*

www.ateliermb.co.uk
t 0161 236 0051
e architect@ateliermb.co.uk

Atelier MB
Urban Architects