


Location Plan

Site Address: 158, Waterloo Street, Crumpsall, Manchester, M9 8AN

Date Produced: 29-Aug-2025

Scale: 1:2500 @A4

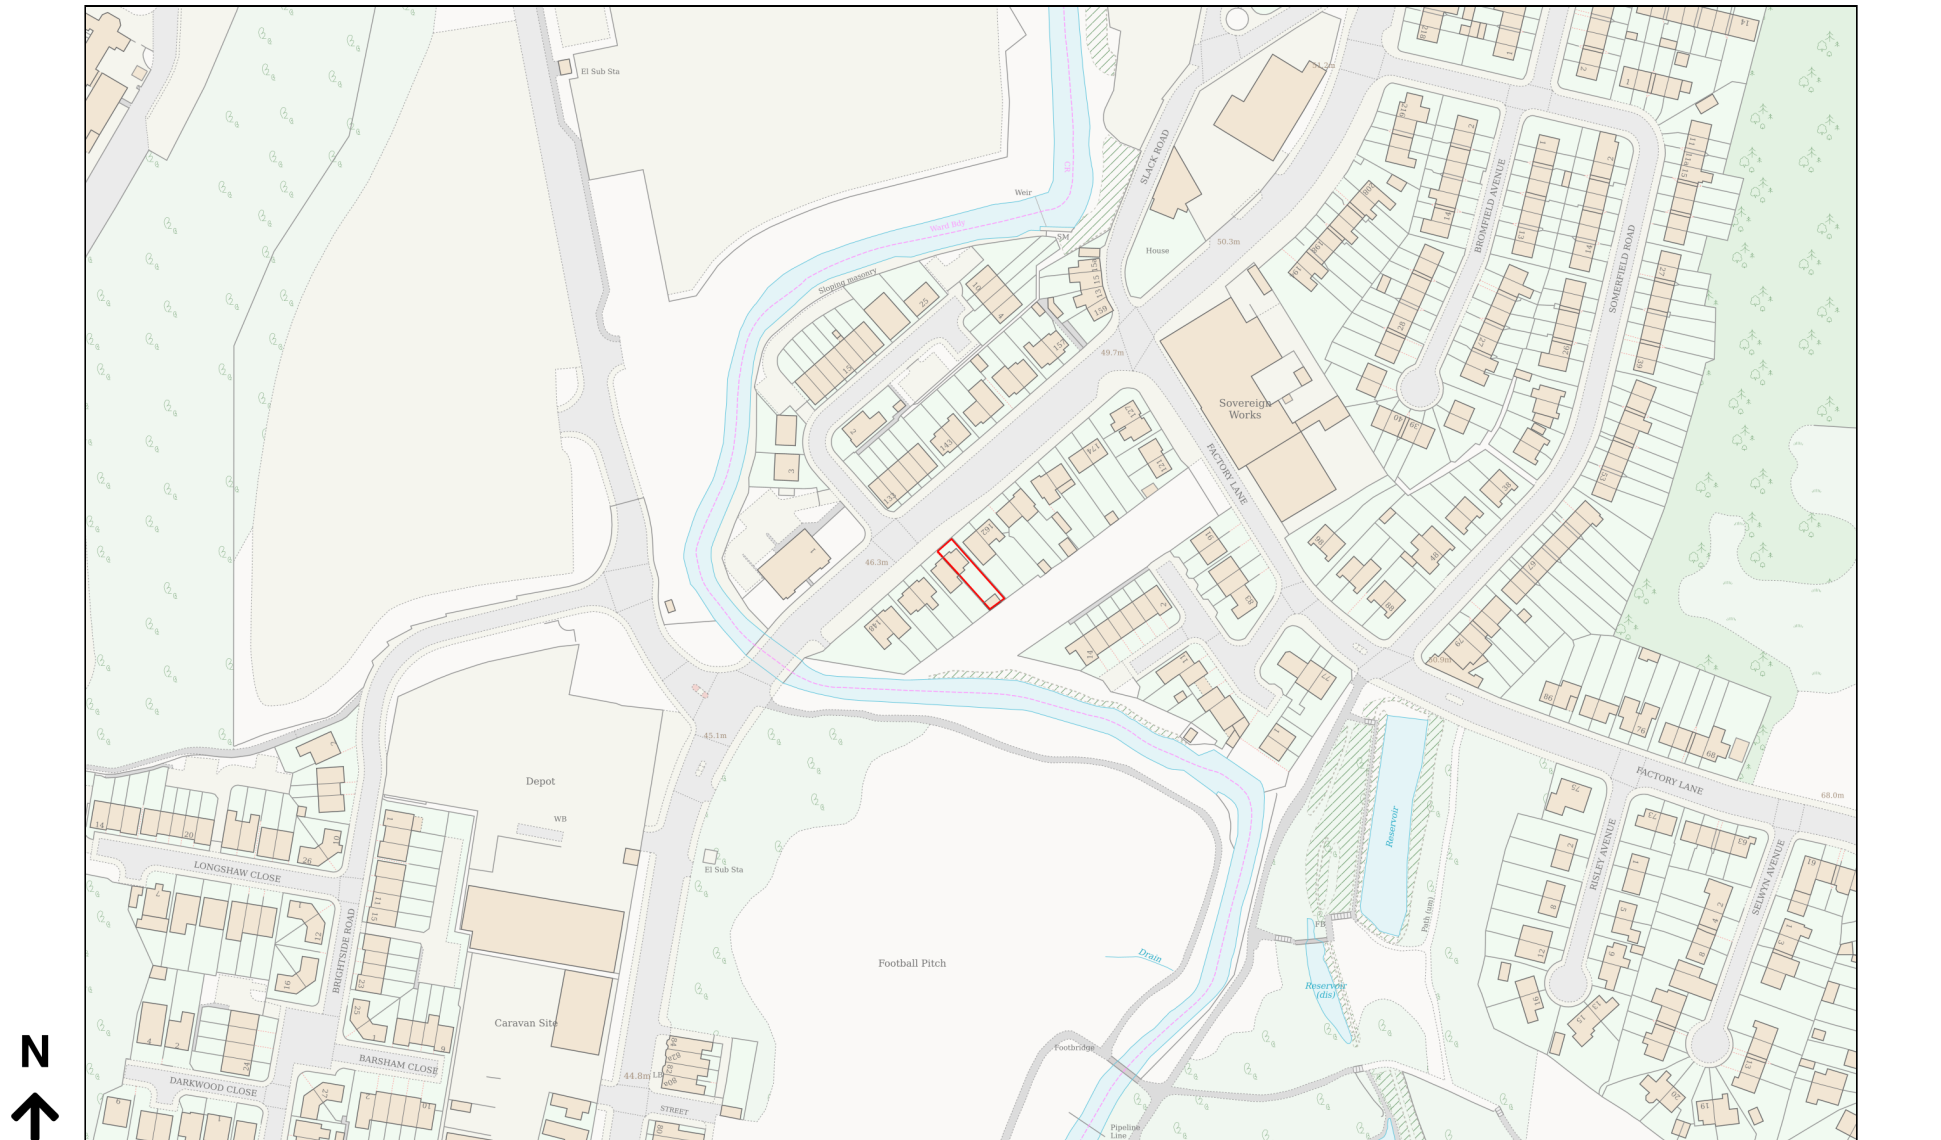

Planning Portal Reference: PP-14290031v1