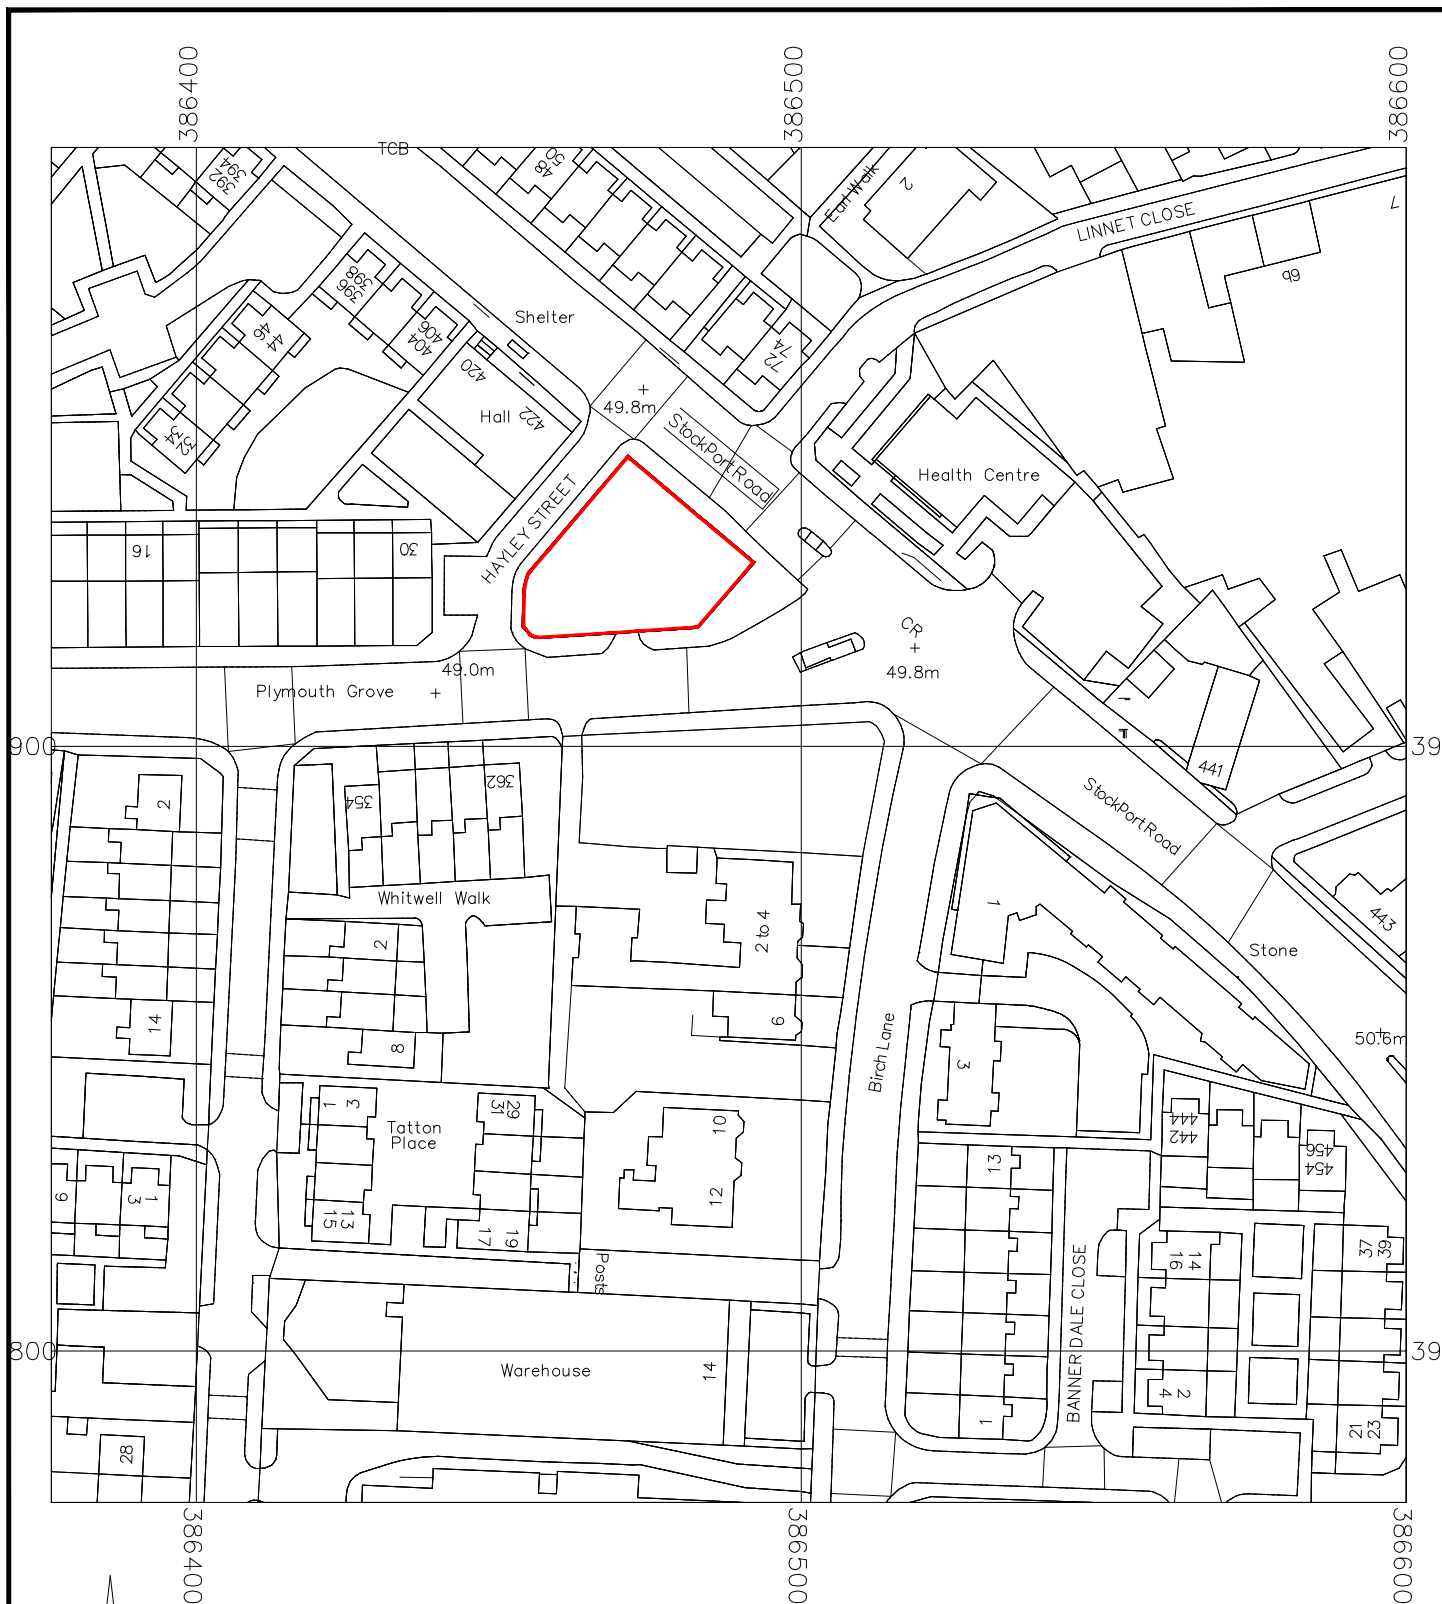


SCALE 1:1250

A	FIRST ISSUE	RW	20.02.25
REV	DESCRIPTION	BY	DATE
 HOWARD & SEDDON A.R.I.B.A. CHARTERED ARCHITECTS 64 WASHWAY ROAD SALE, CHESHIRE, M33 7RE TEL NO. 0161 - 973 8296 FAX NO. 0161 - 962 3485 E-MAIL : ADMIN@HOWARDANDEDSON.CO.UK		PROJECT/TITLE	LOCATION PLAN MEDICAL CENTRE AND RESI.DEV. LAND AT 424 STOCKPORT ROAD, LONGSIGHT MANCHESTER M12 4EX
		DRAWN	RW
		DATE	20.02.25
		SCALE	1:1250 (A4)
		DRG No.	14273/OS2025
		AMENDMENT	A
		CLIENT	DR NOMAN EHSAN