

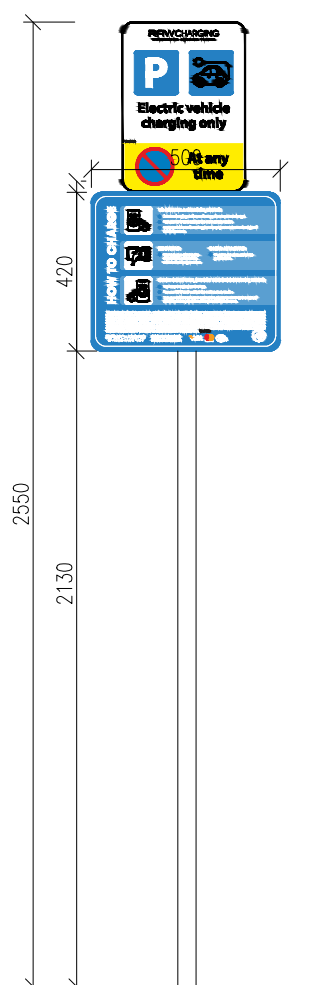
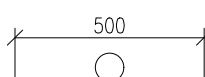


SIGN 1
PRIORITY USE BAY SIGN DESIGN

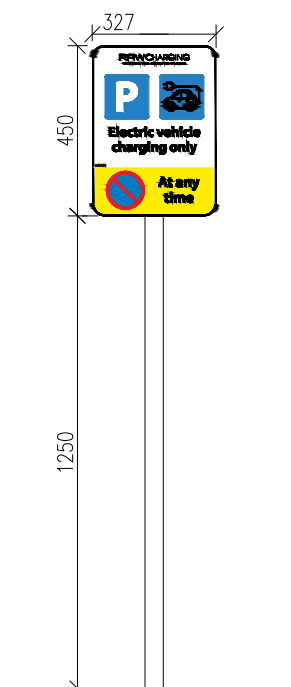



SIGN 2

INSTRUCTIONAL SIGN HOW TO CHARGE
EV ONLY CHARGING SIGN

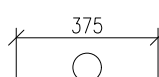


SIGN 3


EV ONLY CHARGING SIGN

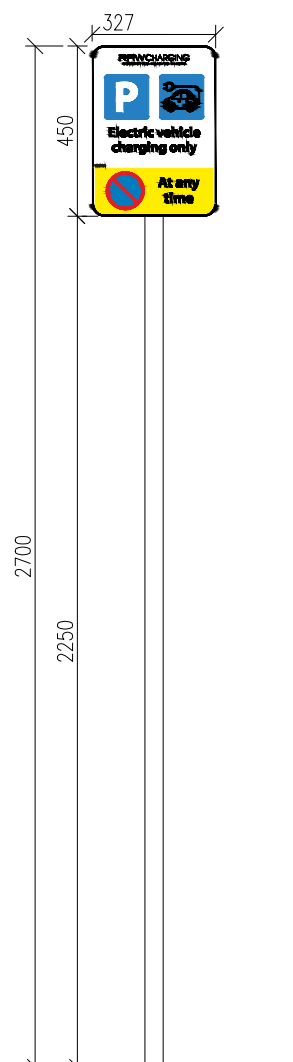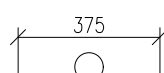

SIGN 4
EV ONLY CHARGING SIGN

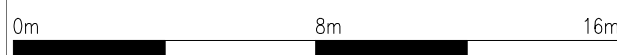

1:200 SCALE BAR

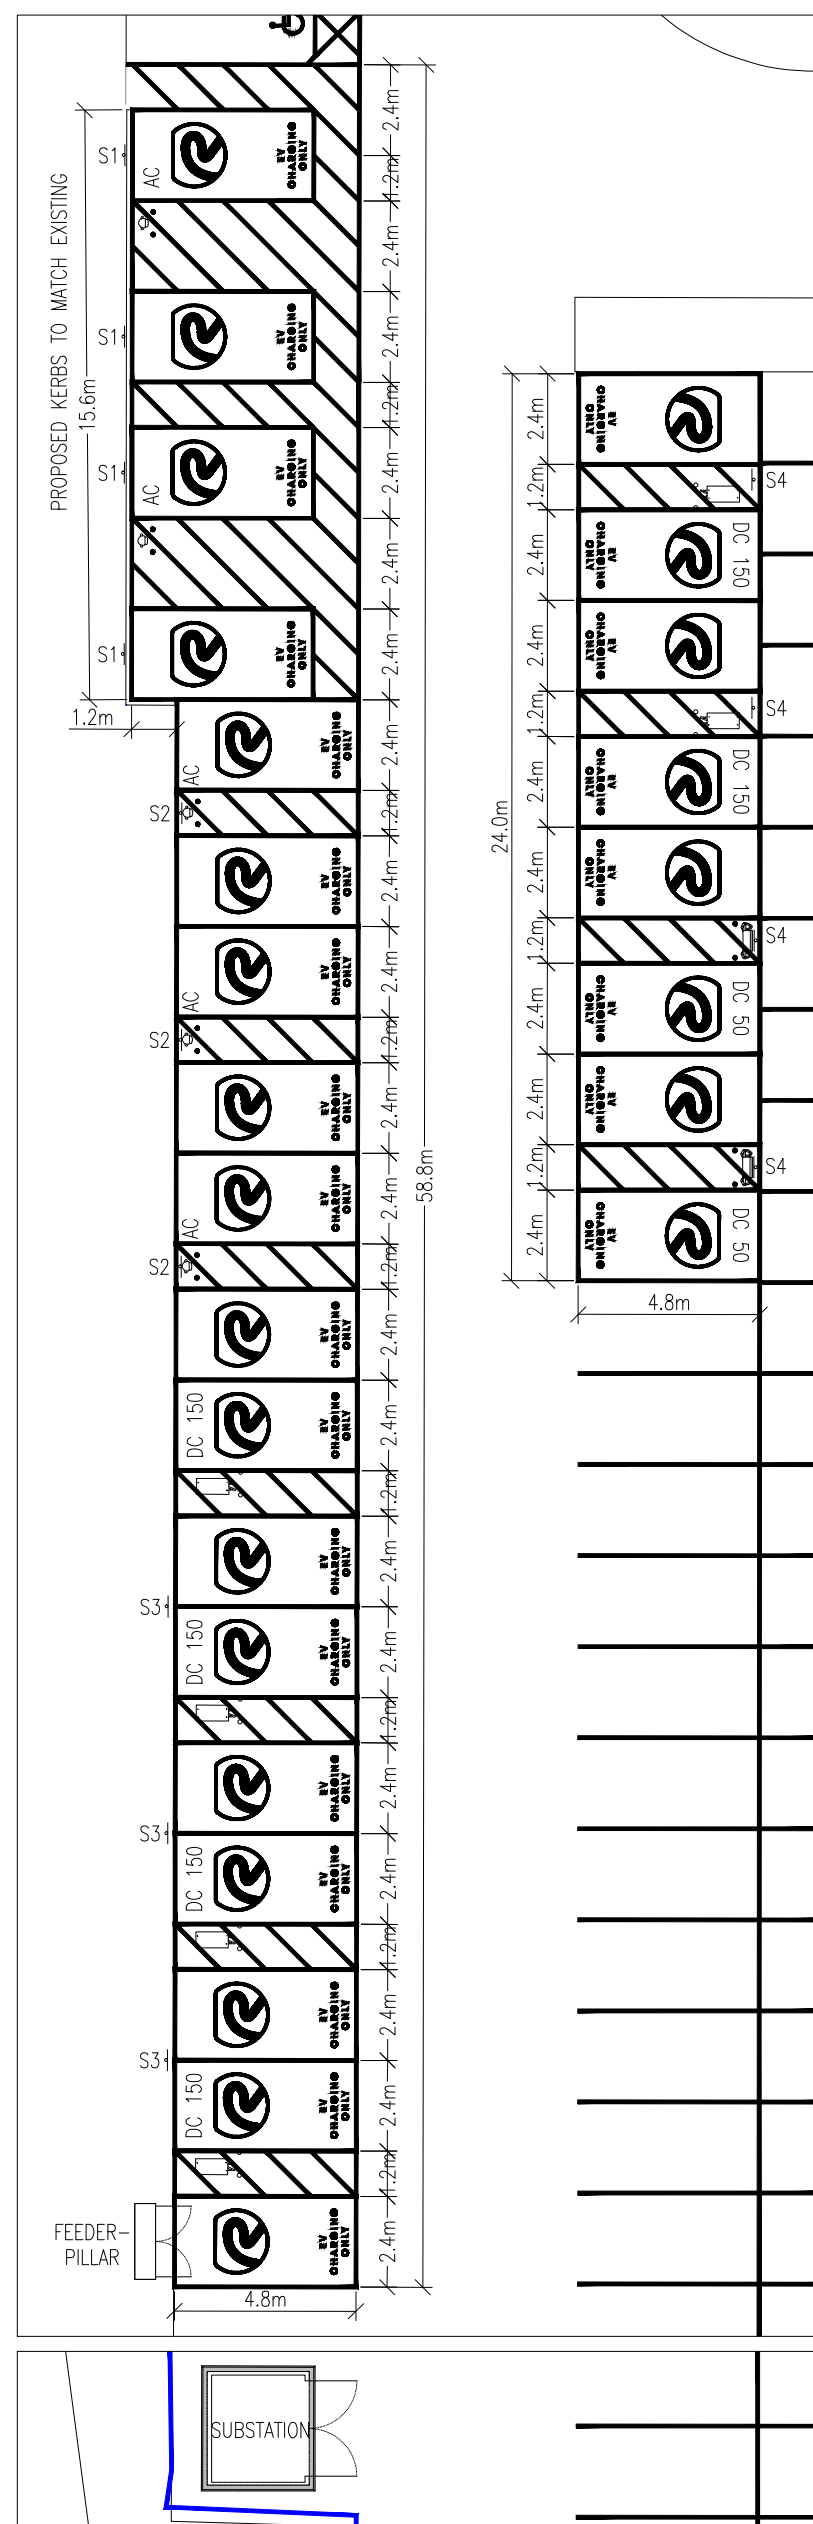

PROPOSED

REV	DESCRIPTION	REV BY	APP	DATE
-	-	-	-	-
ADDRESS PARRS WOOD MANCHESTER M20 5PG	PROJECT NAME	DRAWN BY		
	PARRS WOOD	KP		
	DRAWING TITLE	SCALE (@ A3)	RAW CHARGING NETWORK LTD 43 PALACE STREET LONDON SW1E 5HL	
	BAY SIGNAGE	1 TO 200		
DRAWING NO	REV			
A249012 091 05 05	-			