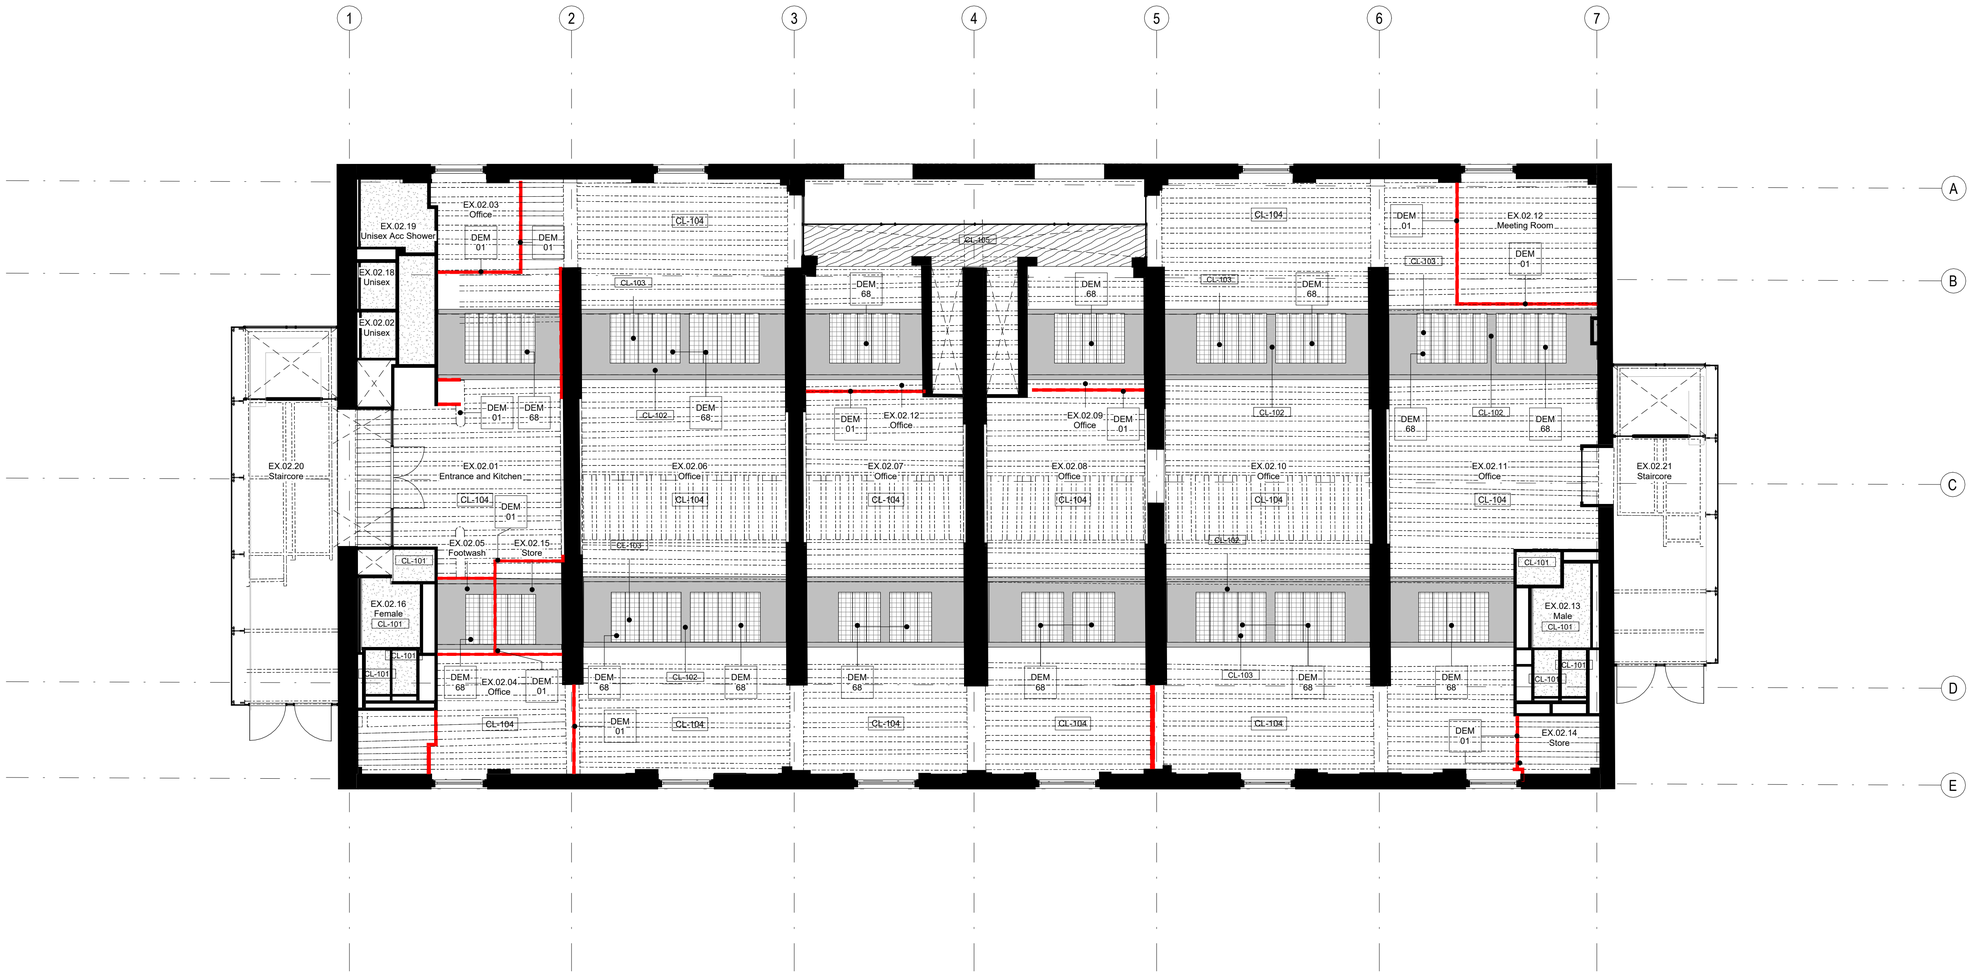

0m 5m 10 m

N

General Notes

Use figured dimensions only. Do not scale off this drawing. All dimensions must be set out and checked by the contractor on site prior to commencement of construction. Any variations between drawings and site must be reported to TGA before work proceeds.

Drawings to be read in conjunction with Architectural Specification, Structural Engineer's Drawings and Specifications, Mechanical & Electrical Engineer's Drawings and Specifications, all Supplemental Information, including but not limited to; Detailed Fire Strategy, Acoustic Report, Thermal Report & Overheating Report.

No portion of the Works to commence without acceptance of the required submittals by the Employer.

Main Contractor to submit relevant documents to building regulation and legislation approval authorities as required to comply with the Specification.

Legend and Notes

CL-101	MF plasterboard ceiling. Ceilings to be redecorated.
CL-102	MF plasterboard bulkhead with linear grill.
CL-103	Metal access panel. All metal panels to be replaced as part of proposed works.
CL-104	Exposed existing timber floor soffit.
CL-105	Timber panel ceiling tile.
CL-106	Plastered soffit.
	Walls to be demolished.
DEM 00	Refer to Schedule of Works document and Heritage Report.

Rev	Description	Date	By
P01	Preliminary issue for review and comment	25.07.25	SD
P02	Reissued following receipt of measured survey	07.08.25	SD
P03	Issued for Listed Building Consent	12.09.25	SD

Title
Demolition Ceiling Plan - Level 02

Drawing No.
1241-TGA-XX-02-DR-A-95355

Revision
P03

Status
Listed Building Consent

Scale
1 : 100@A1

Project
Merchants Warehouse

Client
Castlefield Estates

TIM GROOM ARCHITECTS

Eastgate, 2 Castle Street, Manchester, M3 4LZ 0161 870 1152

Copyright © Tim Groom Architects Ltd ('TGA'). All rights reserved. No part of these drawings or designs may be copied, reproduced or stored in any form without written consent. No works of construction relying on these drawings or designs are permitted without the express written consent of TGA.