


Location Plan

Site Address: Easting: 384127 Northing: 398986

Date Produced: 15-May-2024

Scale: 1:1250 @A4

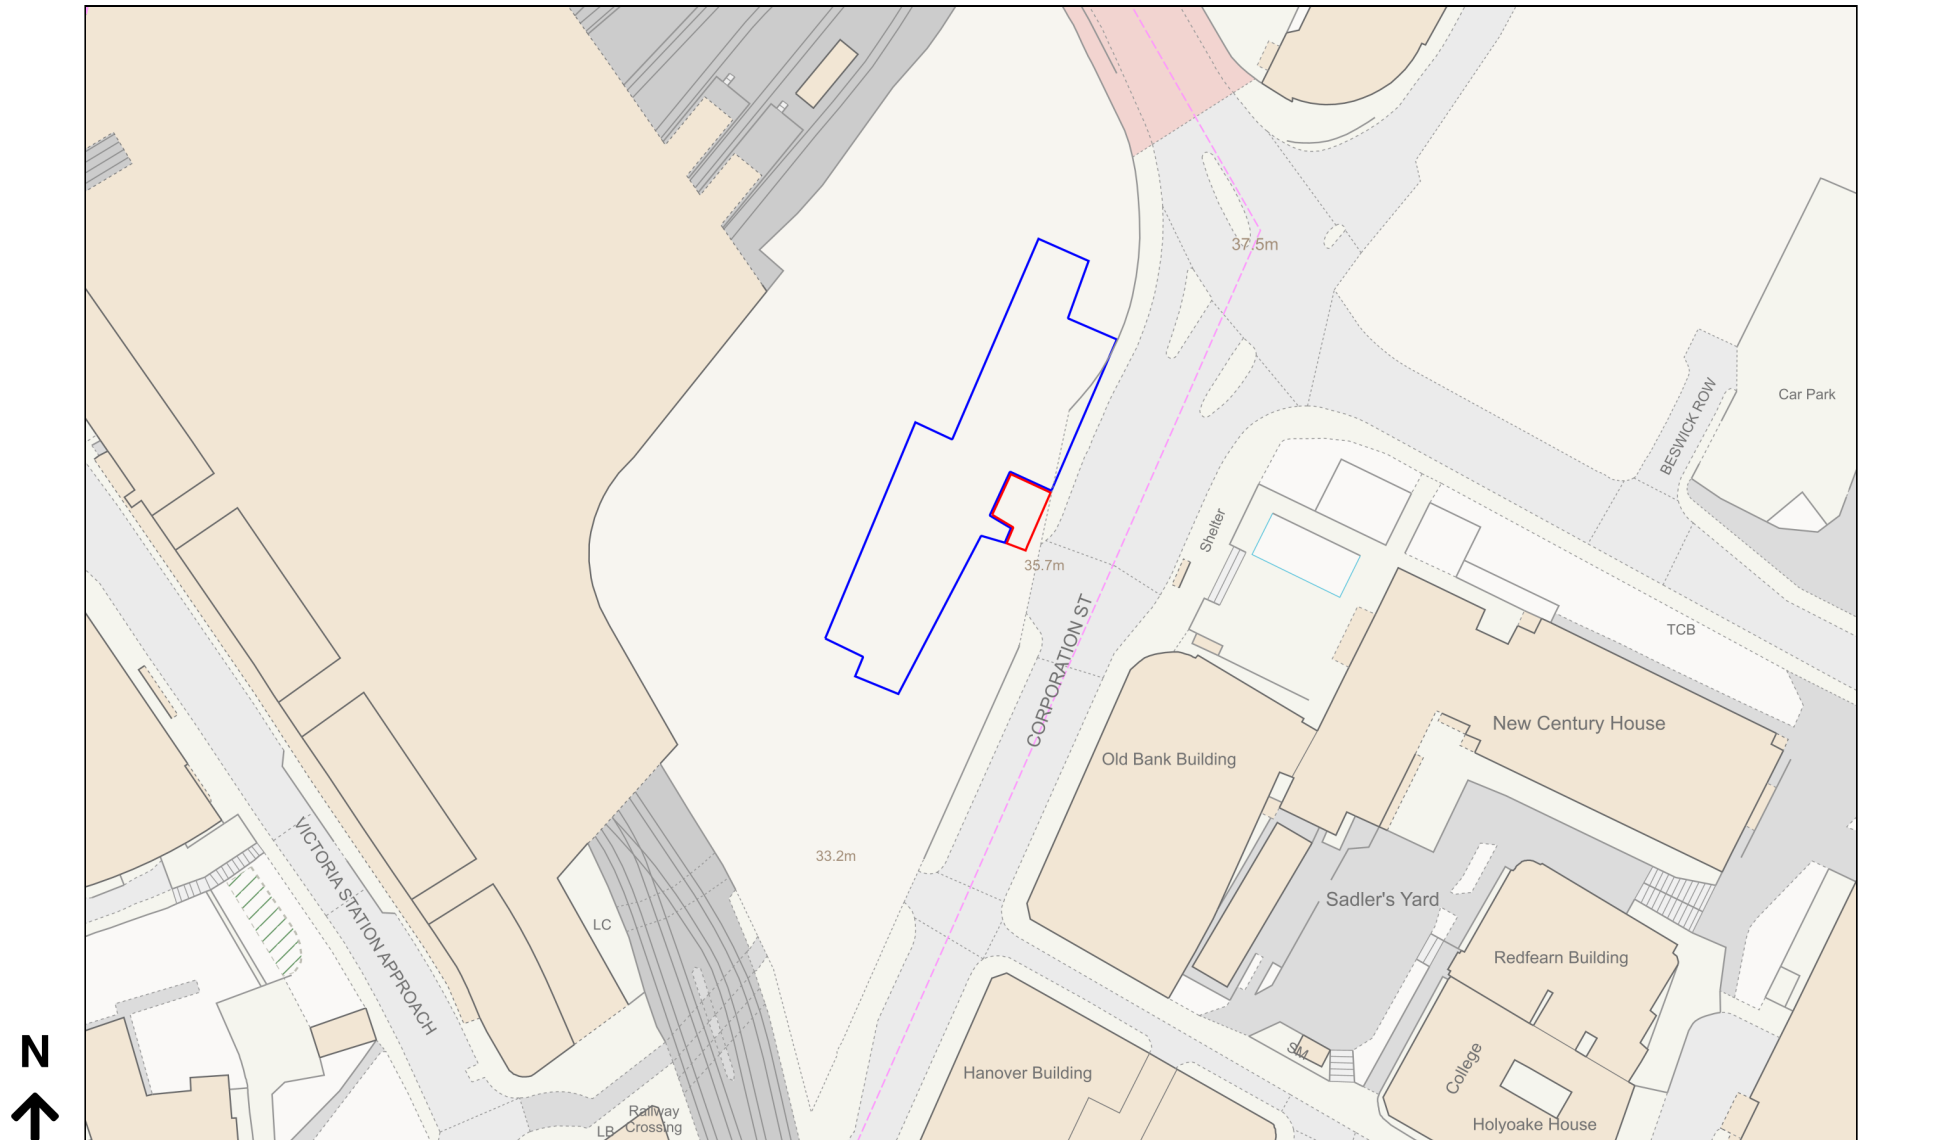

Planning Portal Reference: PP-13036211v1

0 50
Metres