

Key



Existing Walls




New Walls



Insulation



Steels

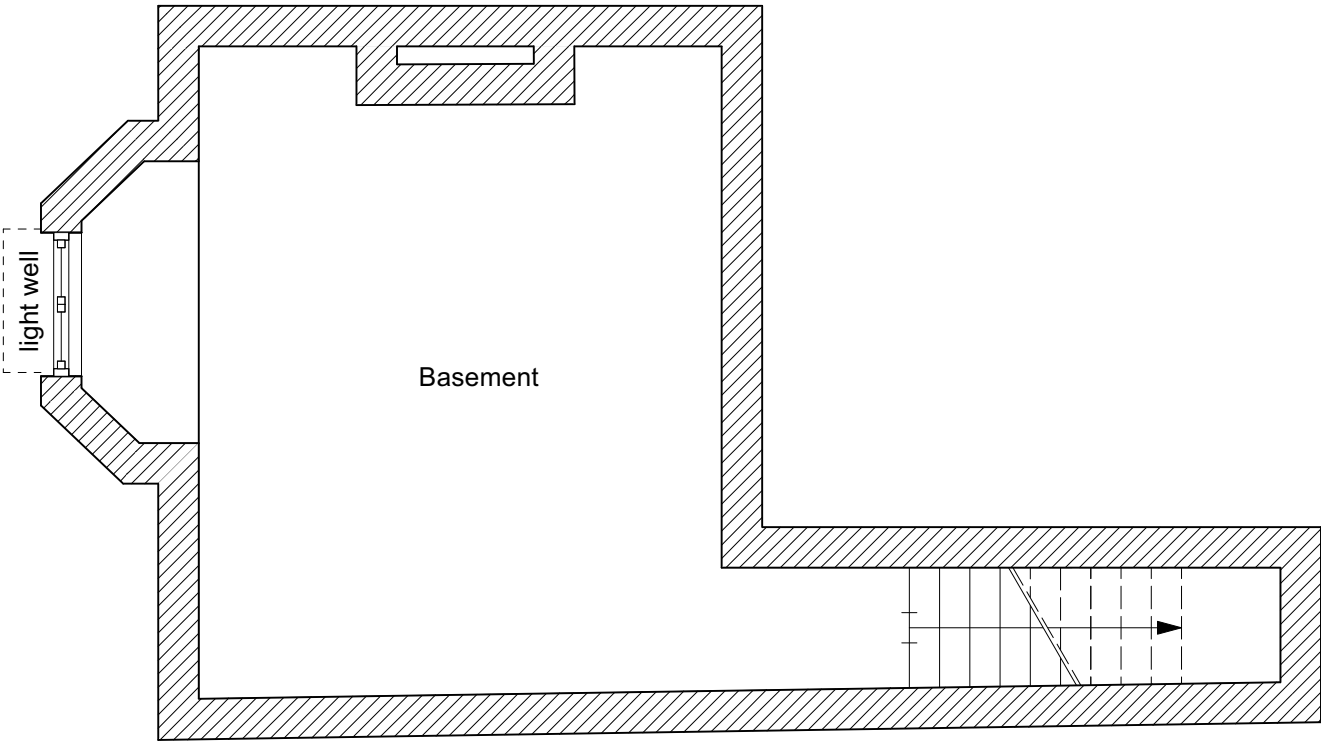

EDITIONAL
STUDIO

50 Stockton Road
Manchester
M13 0QU

post@editionastudio.com
0161 470 5771
editionastudio.com

Notes

1. Drawings are based on survey information and may not represent what is physically present.
2. Do not scale from this drawing. All dimensions to be checked on site.
3. All dimensions in millimetres unless noted otherwise.

© Editional Studio Ltd. All rights as per the Copyright, Designs and Patents Act 1988 have been asserted.

Revisions

REV	DATE	NOTES
-	00.00.25	

Project North / Key Plan
Not to Scale



Status

FOR INFORMATION

Project Title

Whitelow Road

Drawing Title

Existing Basement Plan

Drawing Number

098_L02_00


Revision

-

Scale / Size

1:50 @ A3

Scale Bar

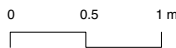

Key

Existing Walls

New Walls

Insulation

Steels

EDITIONAL
STUDIO

50 Stockton Road
Manchester
M13 0QU

post@editionalstudio.com
0161 470 5771
editionalstudio.com


Notes

1. Drawings are based on survey information and may not represent what is physically present.
2. Do not scale from this drawing. All dimensions to be checked on site.
3. All dimensions in millimetres unless noted otherwise.

© Editional Studio Ltd. All rights as per the Copyright, Designs and Patents Act 1988 have been asserted.

Revisions

REV	DATE	NOTES
-	00.00.25	

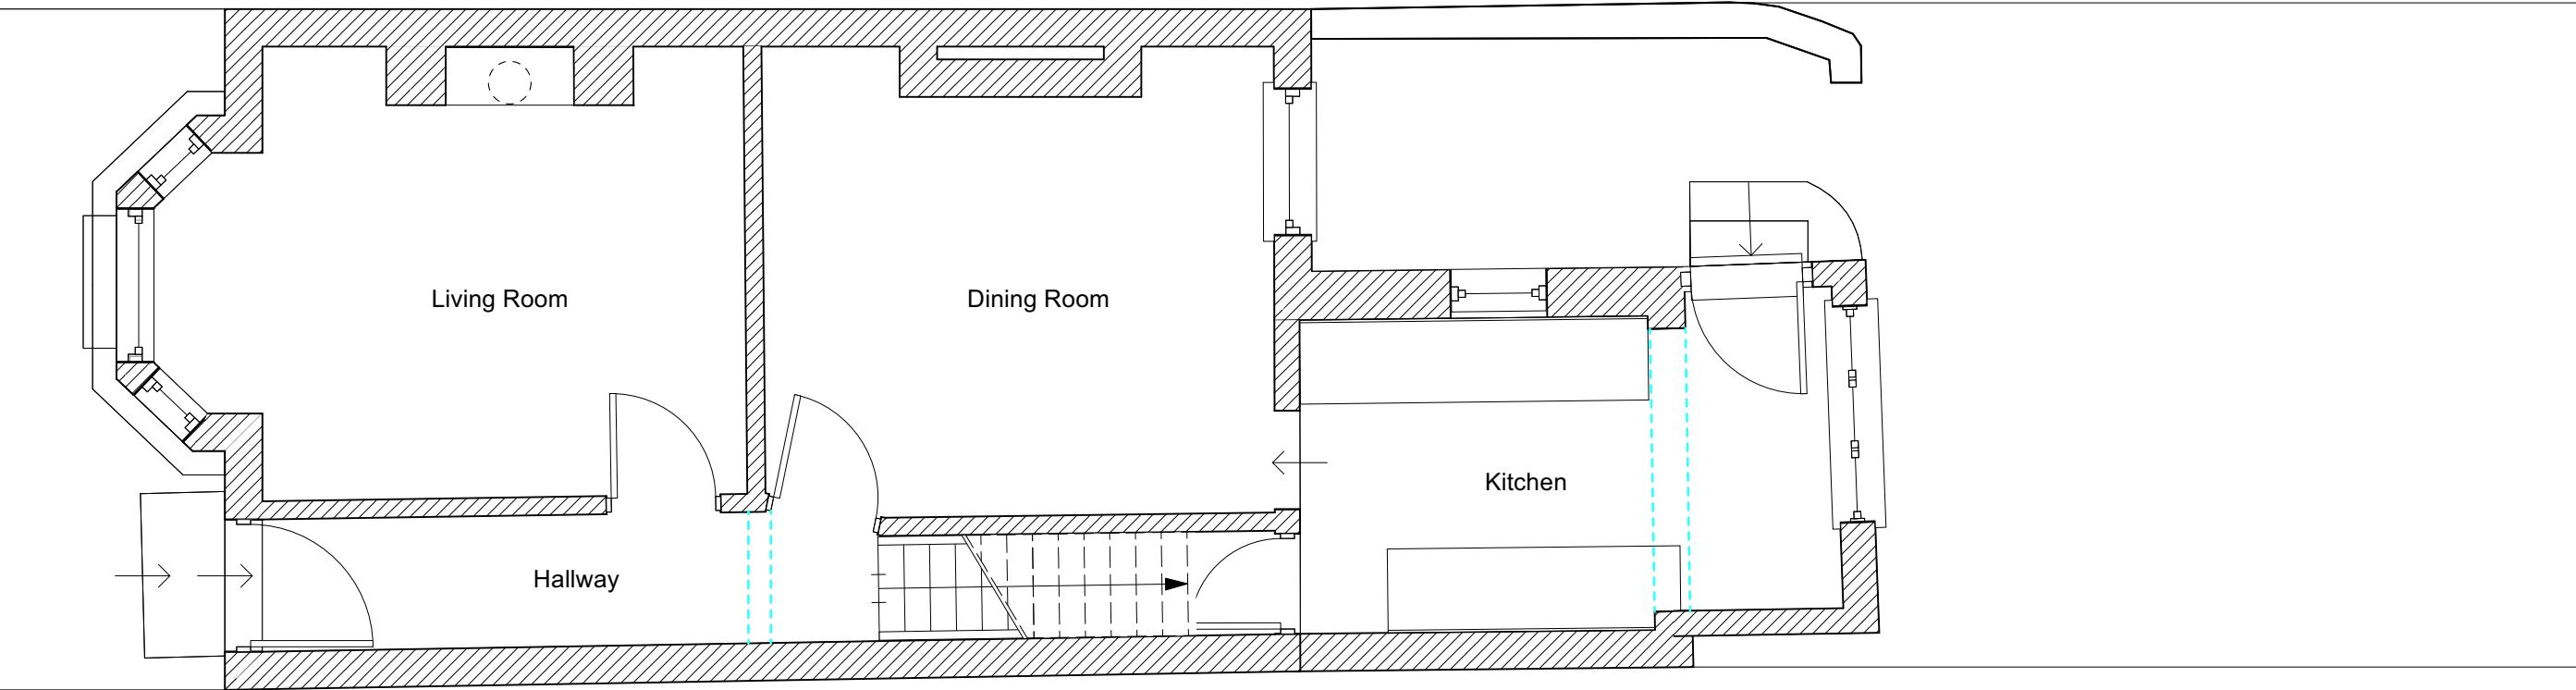

Project North / Key Plan
Not to Scale



Status
FOR INFORMATION

Project Title
Whitelow Road

Drawing Title
Existing Ground Floor Plan

Drawing Number	Revision
098_L02_01	-

Scale / Size
1:50 @ A3



Key

Existing Walls

New Walls

Insulation

Steels

EDITIONAL
STUDIO


50 Stockton Road
Manchester
M13 0QU

post@editionalstudio.com
0161 470 5771
editionalstudio.com

- Notes
1. Drawings are based on survey information and may not represent what is physically present.
 2. Do not scale from this drawing. All dimensions to be checked on site.
 3. All dimensions in millimetres unless noted otherwise.

© Editional Studio Ltd. All rights as per the Copyright, Designs and Patents Act 1988 have been asserted.

Revisions		
REV	DATE	NOTES
-	00.00.25	

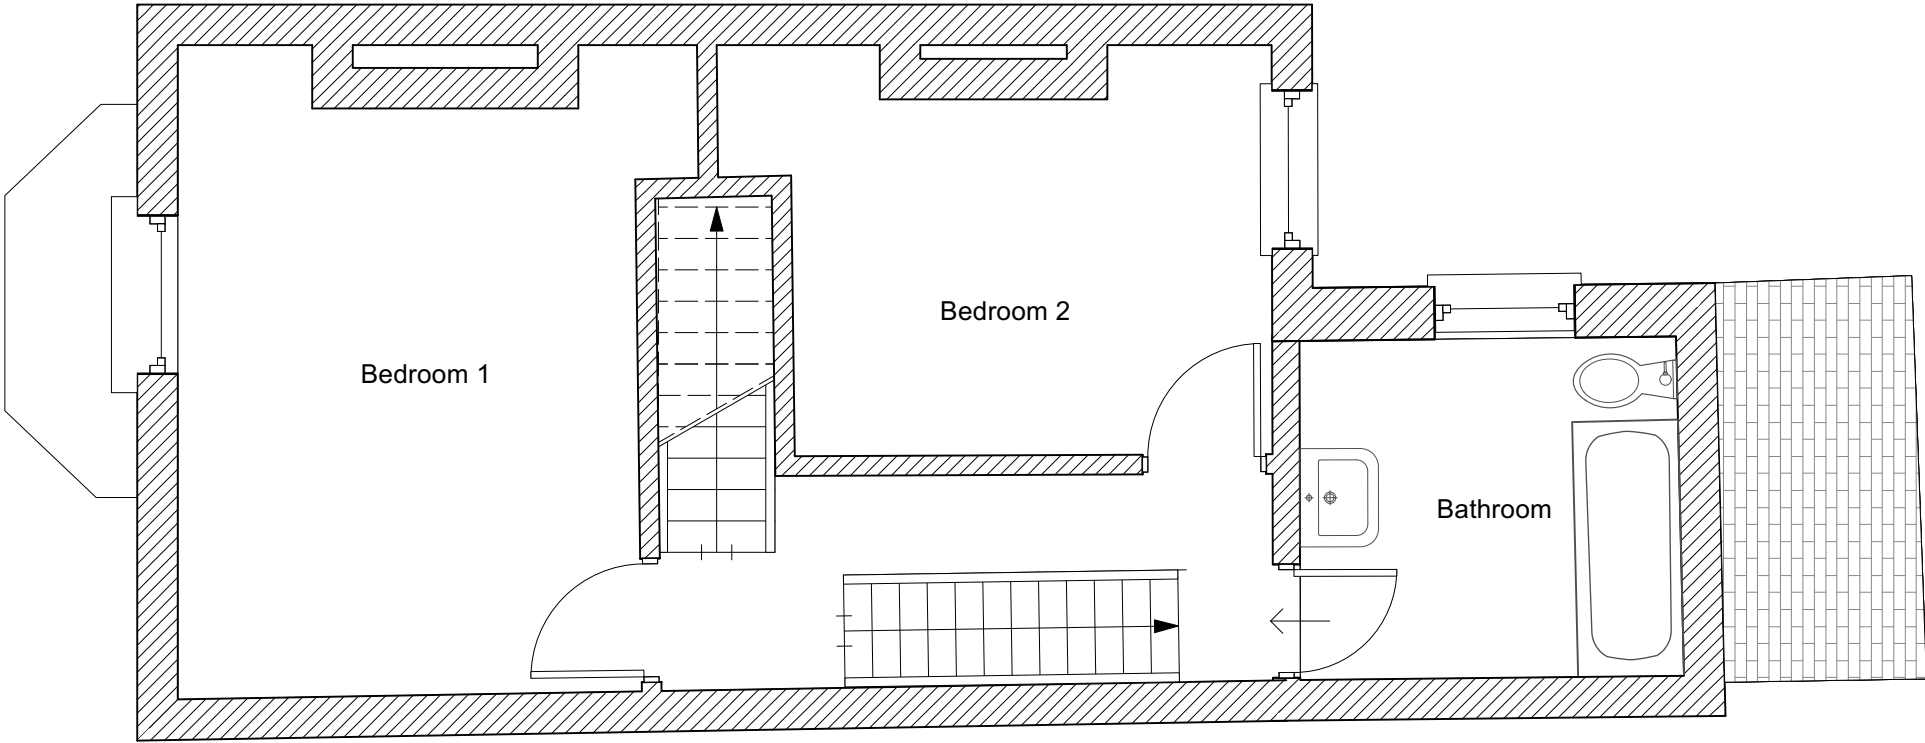

Project North / Key Plan
Not to Scale



Status
FOR INFORMATION

Project Title
Whitelow Road

Drawing Title
Existing First Floor Plan

Drawing Number	Revision
098_L02_02	-

Scale / Size
1:50 @ A3

Scale Bar

0 0.5 1 m

Key



Existing Walls



New Walls



Insulation



Steels

EDITIONAL
STUDIO

50 Stockton Road
Manchester
M13 0QU

post@editionastudio.com
0161 470 5771
editionastudio.com


Notes

1. Drawings are based on survey information and may not represent what is physically present.
2. Do not scale from this drawing. All dimensions to be checked on site.
3. All dimensions in millimetres unless noted otherwise.

© Editional Studio Ltd. All rights as per the Copyright, Designs and Patents Act 1988 have been asserted.

Revisions

REV	DATE	NOTES
-	00.00.25	

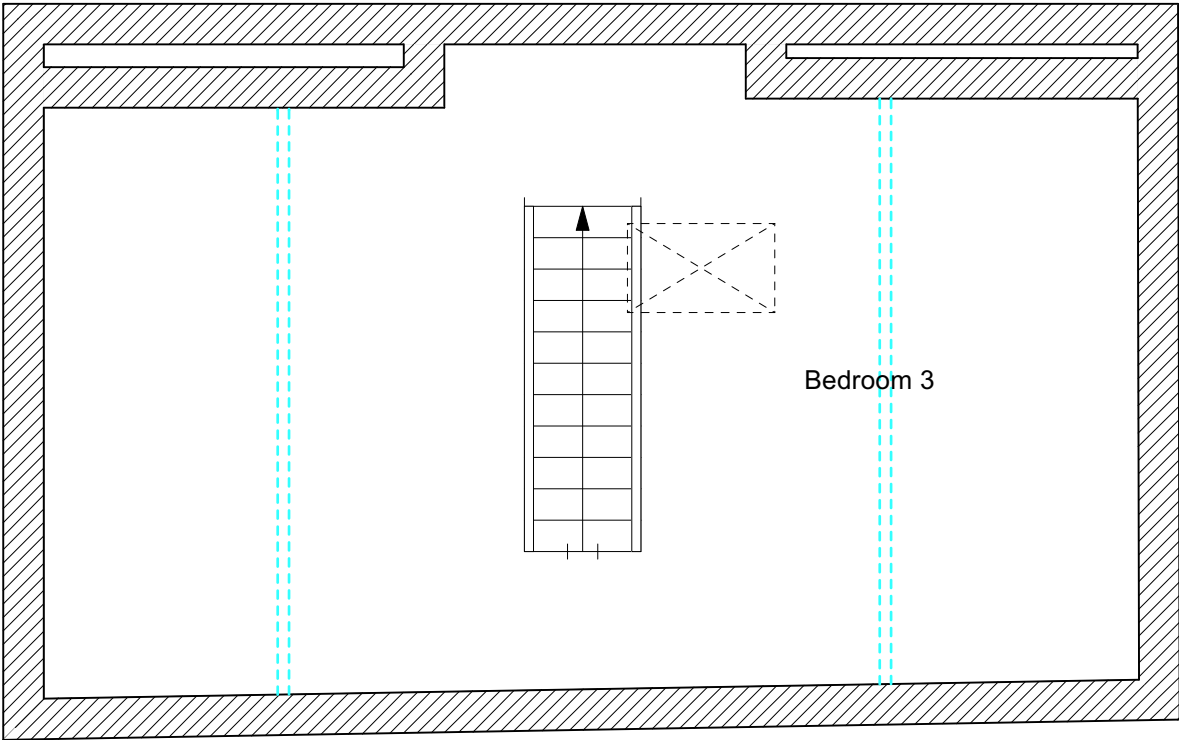

Project North / Key Plan
Not to Scale



Status

FOR INFORMATION

Project Title

Whitelow Road

Drawing Title

Existing Loft Plan

Drawing Number

098_L02_03

Revision

-

Scale / Size

1:50 @ A3

Scale Bar

0 0.5 1 m

Key



Existing Walls



New Walls



Insulation



Steels

EDITIONAL
STUDIO

50 Stockton Road
Manchester
M13 0QU

post@editionastudio.com
0161 470 5771
editionastudio.com


Notes

- 1. Drawings are based on survey information and may not represent what is physically present.
- 2. Do not scale from this drawing. All dimensions to be checked on site.
- 3. All dimensions in millimetres unless noted otherwise.

© Editional Studio Ltd. All rights as per the Copyright, Designs and Patents Act 1988 have been asserted.

Revisions

REV	DATE	NOTES
-	00.00.25	

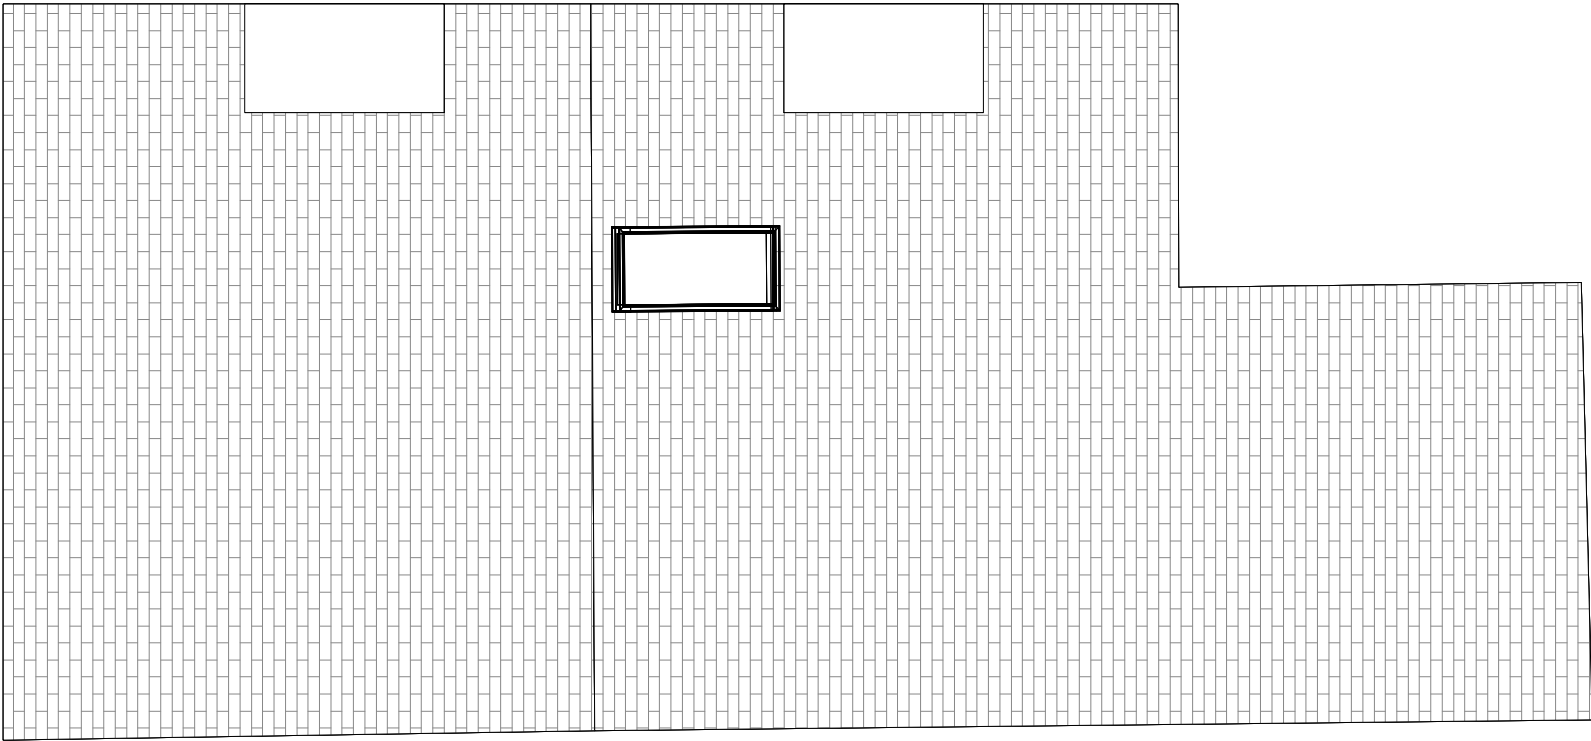

Project North / Key Plan
Not to Scale



Status
FOR INFORMATION


Project Title
Whitelow Road

Drawing Title
Existing Roof Plan

Drawing Number	Revision
098_L02_04	-

Scale / Size
1:50 @ A3

Scale Bar

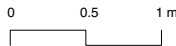

50 Stockton Road
Manchester
M13 0QU

post@editionalstudio.com
0161 470 5771
editionalstudio.com

- Notes**
1. Drawings are based on survey information and may not represent what is physically present.
 2. Do not scale from this drawing. All dimensions to be checked on site.
 3. All dimensions in millimetres unless noted otherwise.

© Editional Studio Ltd. All rights as per the Copyright, Designs and Patents Act 1988 have been asserted.

Revisions		
REV	DATE	NOTES
-	00.00.25	

Project North / Key Plan
Not to Scale




Status
FOR INFORMATION

Project Title
Whitelow Road

Drawing Title
Existing Front Elevation

Drawing Number	Revision
098_L05_01	-

Scale / Size
1:50 @ A3

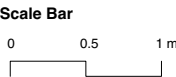

50 Stockton Road
Manchester
M13 0QU

post@editionalstudio.com
0161 470 5771
editionalstudio.com

- Notes**
1. Drawings are based on survey information and may not represent what is physically present.
 2. Do not scale from this drawing. All dimensions to be checked on site.
 3. All dimensions in millimetres unless noted otherwise.

© Editional Studio Ltd. All rights as per the Copyright, Designs and Patents Act 1988 have been asserted.

Revisions		
REV	DATE	NOTES
-	00.00.25	

Project North / Key Plan
Not to Scale





Status
FOR INFORMATION

Project Title
Whitelow Road

Drawing Title
Existing Side Elevation

Drawing Number	Revision
098_L05_02	-

Scale / Size
1:50 @ A3

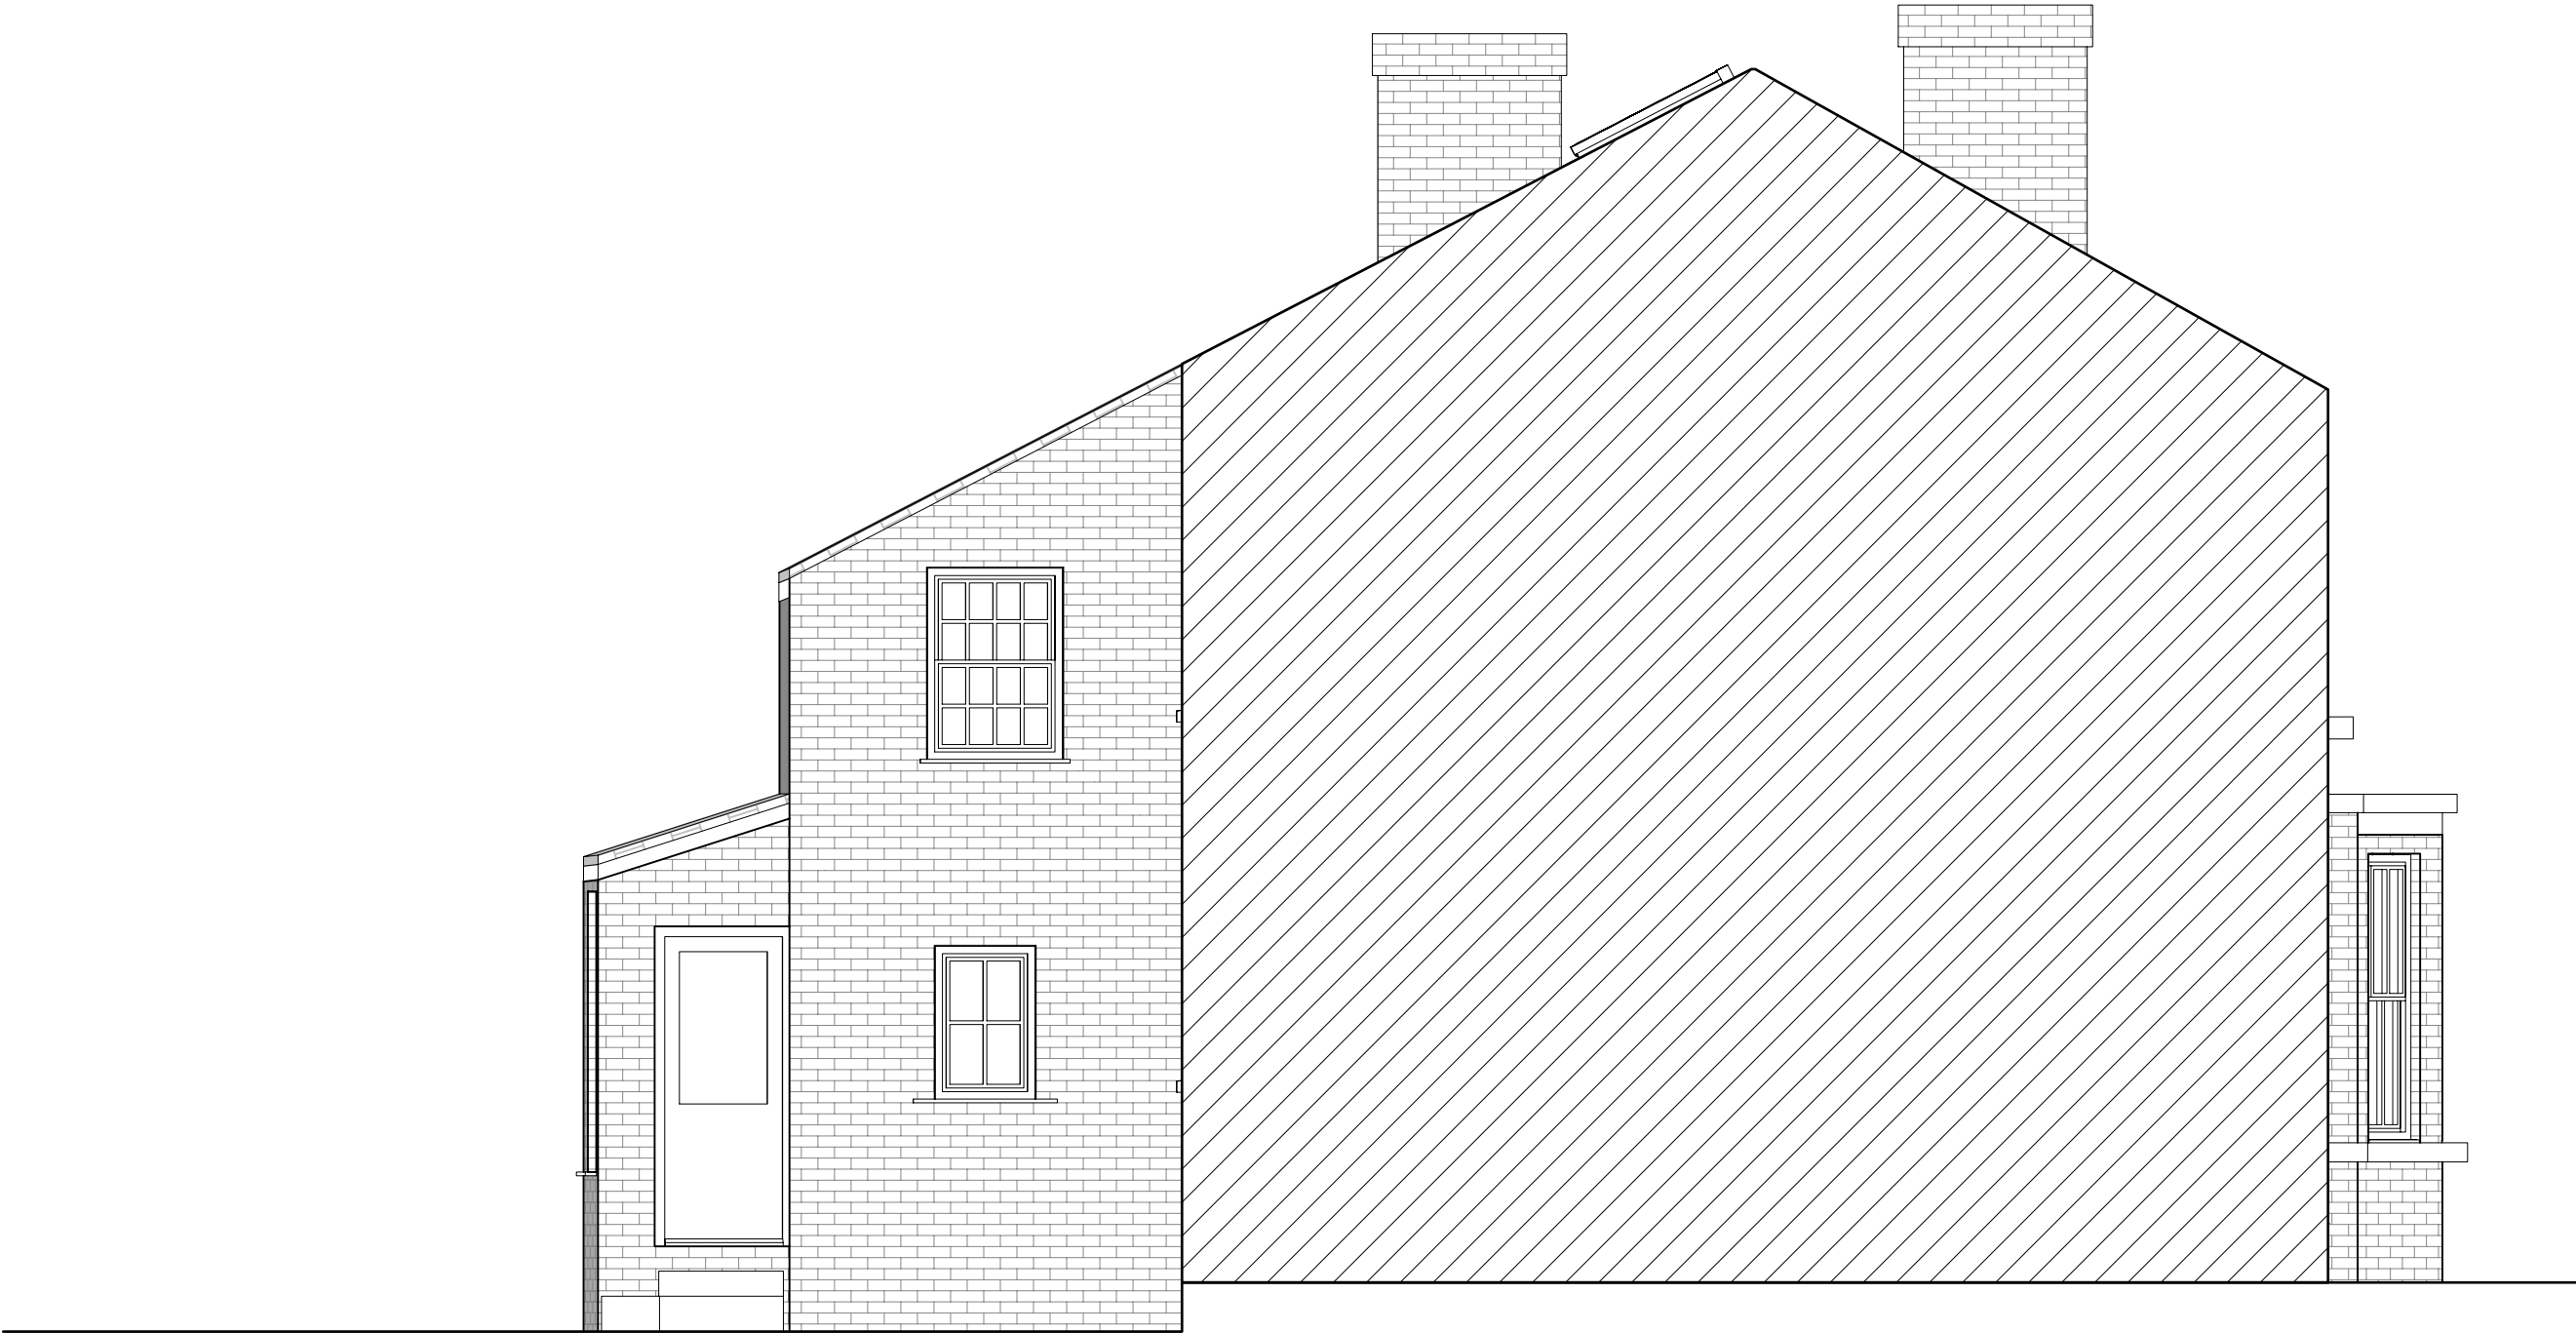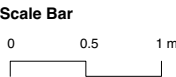

50 Stockton Road
Manchester
M13 0QU

post@editionalstudio.com
0161 470 5771
editionalstudio.com

- Notes**
1. Drawings are based on survey information and may not represent what is physically present.
 2. Do not scale from this drawing. All dimensions to be checked on site.
 3. All dimensions in millimetres unless noted otherwise.

© Editional Studio Ltd. All rights as per the Copyright, Designs and Patents Act 1988 have been asserted.

Revisions		
REV	DATE	NOTES
-	00.00.25	

Project North / Key Plan
Not to Scale



Status
FOR INFORMATION

Project Title
Whitelow Road

Drawing Title
Existing Rear Elevation

Drawing Number	Revision
098_L05_03	-

Scale / Size
1:50 @ A3

Scale Bar

0 0.5 1 m



50 Stockton Road
Manchester
M13 0QU

post@editionalstudio.com
0161 470 5771
editionalstudio.com

- Notes**
1. Drawings are based on survey information and may not represent what is physically present.
 2. Do not scale from this drawing. All dimensions to be checked on site.
 3. All dimensions in millimetres unless noted otherwise.

© Editional Studio Ltd. All rights as per the Copyright, Designs and Patents Act 1988 have been asserted.

Revisions		
REV	DATE	NOTES
-	00.00.25	

Project North / Key Plan
Not to Scale



Status
FOR INFORMATION

Project Title
Whitelow Road

Drawing Title
Existing Side Elevation

Drawing Number	Revision
098_L05_04	-

Scale / Size
1:50 @ A3

Scale Bar

0 0.5 1 m

