Notes:

BASE ARCHITECT DRAWING – L_1010 REFLECTED BULKHEAD PLAN LEVEL 1
DATE RECEIVED – 22.01.15

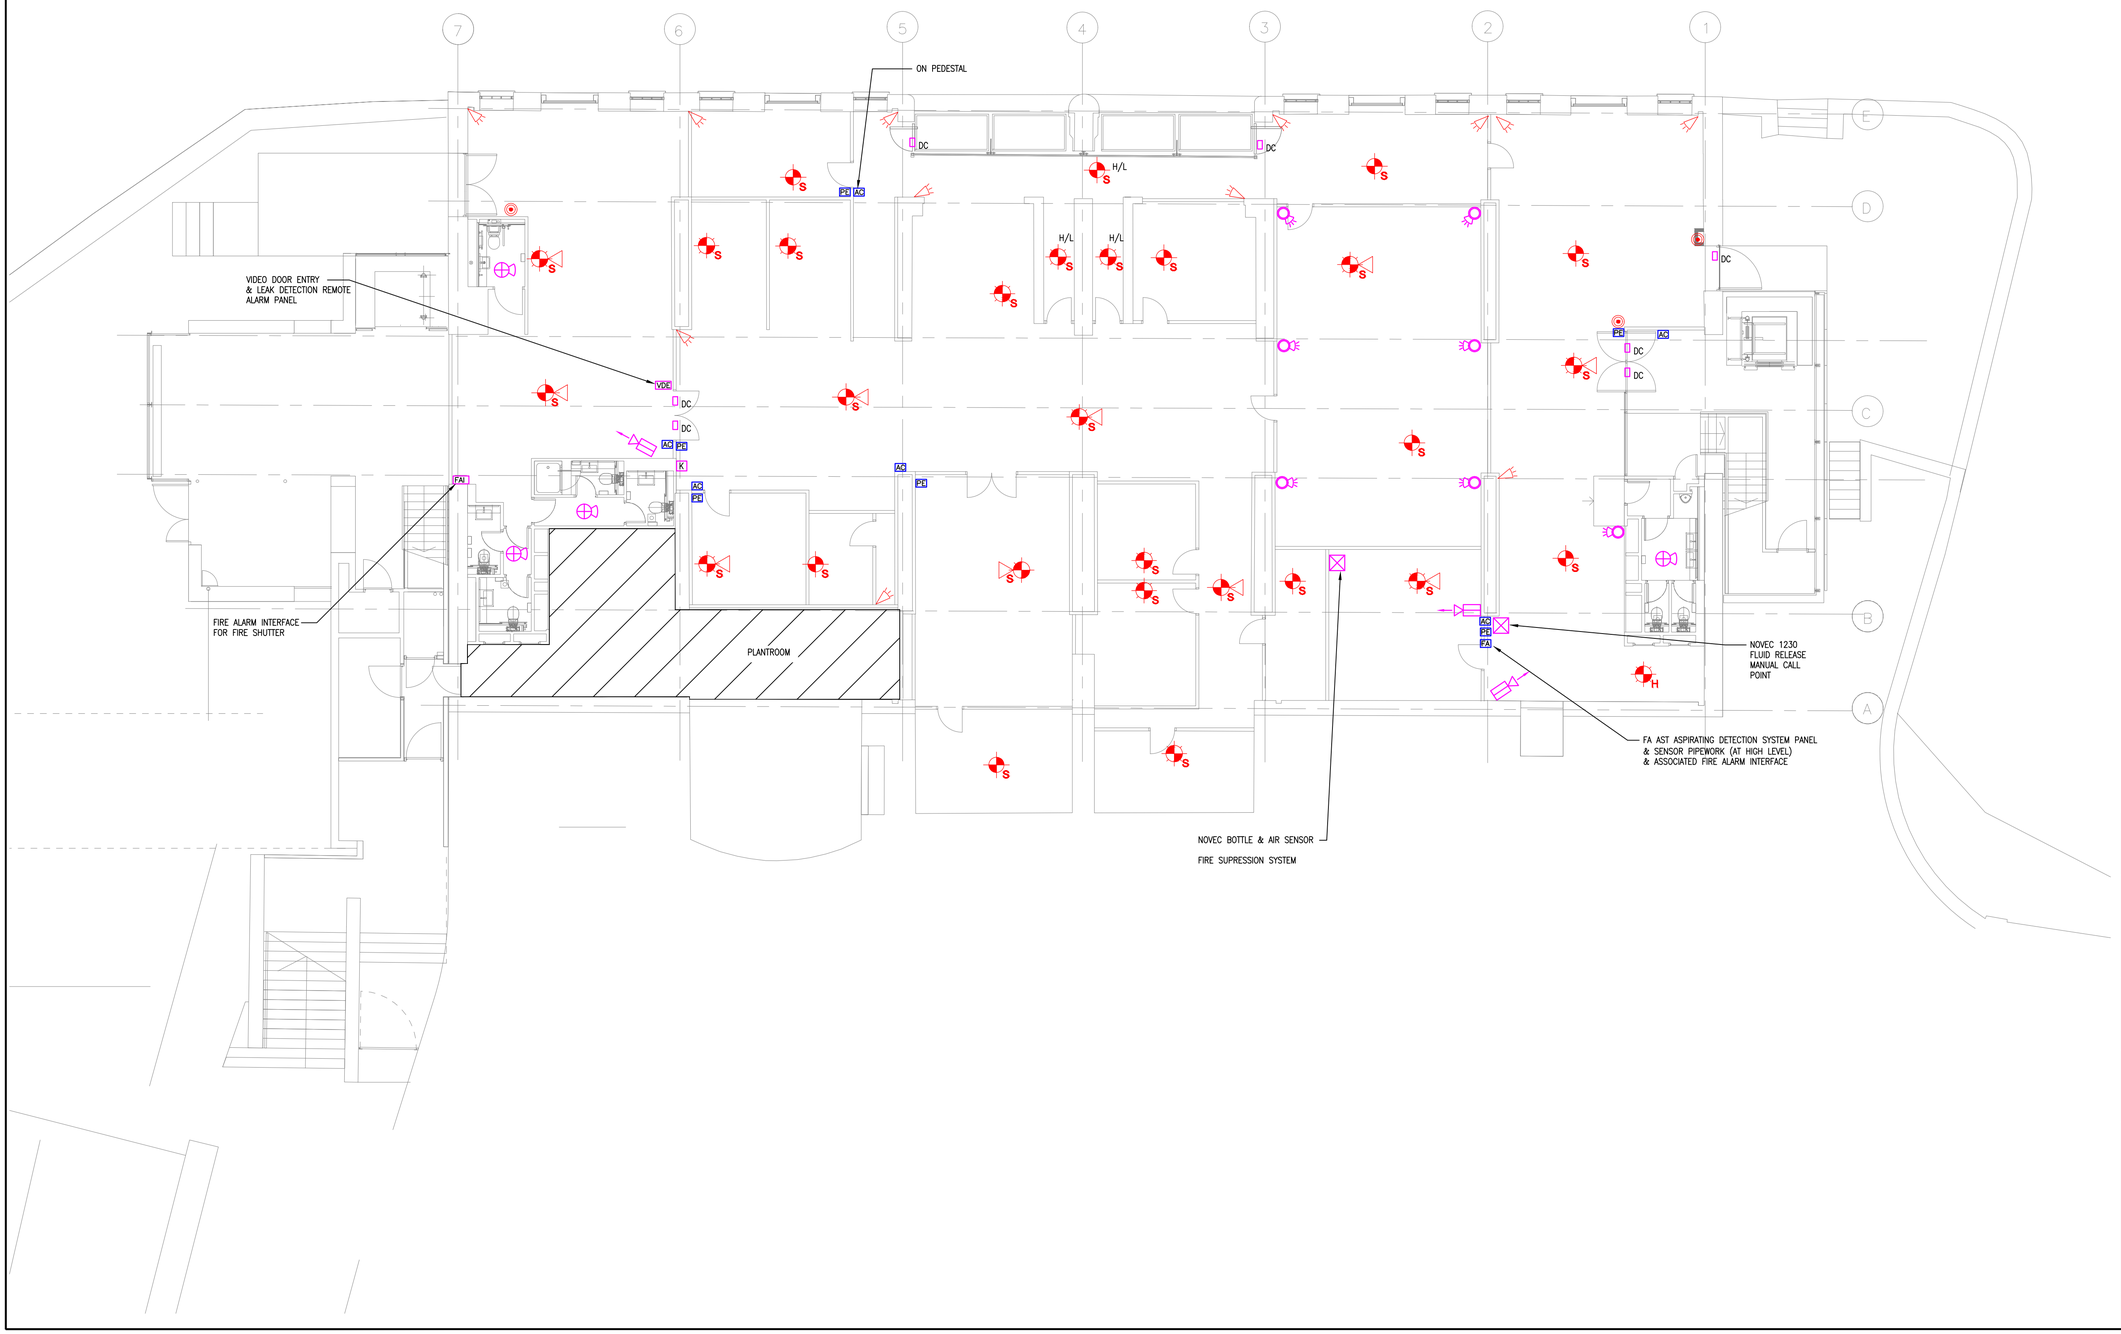

Legend

FIRE ALARM SYSTEM

- SOUNDER / BEACON
- HEAT DETECTOR
- HEAT DETECTOR WITH BEACON
- SMOKE DETECTOR
- SMOKE DETECTOR ON SOUNDER BASE
- SMOKE DETECTOR ON SOUNDER BEACON BASE
- SMOKE DETECTOR WITH BEACON
- FAP — FIRE ALARM CONTROL PANEL
- MANUAL CALL POINT
- FAI — FIRE ALARM INTERFACE MECH PLANT

INTRUDER ALARM SYSTEM

- PIR / M WAVE DETECTOR
- DC — DOOR CONTACT
- INT — INTRUDER ALARM PANEL
- K — KEYPAD

AV SYSTEM

- SPEAKER

ACCESS CONTROL SYSTEM

- AC — ACCESS CONTROL FOB
- PB — PUSH TO EXIT & EM BREAKGLASS

DOOR ENTRY SYSTEM

- VDE — VIDEO DOOR ENTRY

ACCESSIBLE TOILET ALARM

- ACCESSIBLE WC ALARM PULLCORD
- R — ACCESSIBLE WC ALARM RESET UNIT
- ACCESSIBLE WC ALARM OVERDOOR SOUNDER BEACON

CCTV

- CAMERA

REV	DESCRIPTION	DWN	CHK'D	DATE
P2	LISTED BUILDING CONSENT ISSUE	PLR	PH	11.09.25
P1	PRELIMINARY ISSUE	PLR	PH	30.07.25

STATUS

PRELIMINARY ISSUE

THIS DRAWING IS CONFIDENTIAL AND MUST NOT BE DISCLOSED TO THIRD PARTIES, REPRODUCED OR USED, OR THE CONTENT THEREOM COPIED OR REPRODUCED WITHOUT THE WRITTEN CONSENT OF VIRIDIAN CONSULTING ENGINEERS LTD.

DWN	DATE	CHK'D	DATE	APP'D	DATE	SCALE@A1
PLR	16.07.25	PH				1:100

CLIENT

CASTLEFIELD ESTATES

PROJECT

MERCHANTS WAREHOUSE
DILAPIDATION WORKS

TITLE

EXISTING FIRE ALARM & SECURITY SERVICES LAYOUT
LEVEL 1

Viridian
Consulting Engineers Limited

Lloyds House
18 Lloyd Street
Manchester M2 5WA

Tel: 0161 478 6256
Email: general@viridian-consulting.co.uk

DRAWING No. 22741(68)100

REV P2