
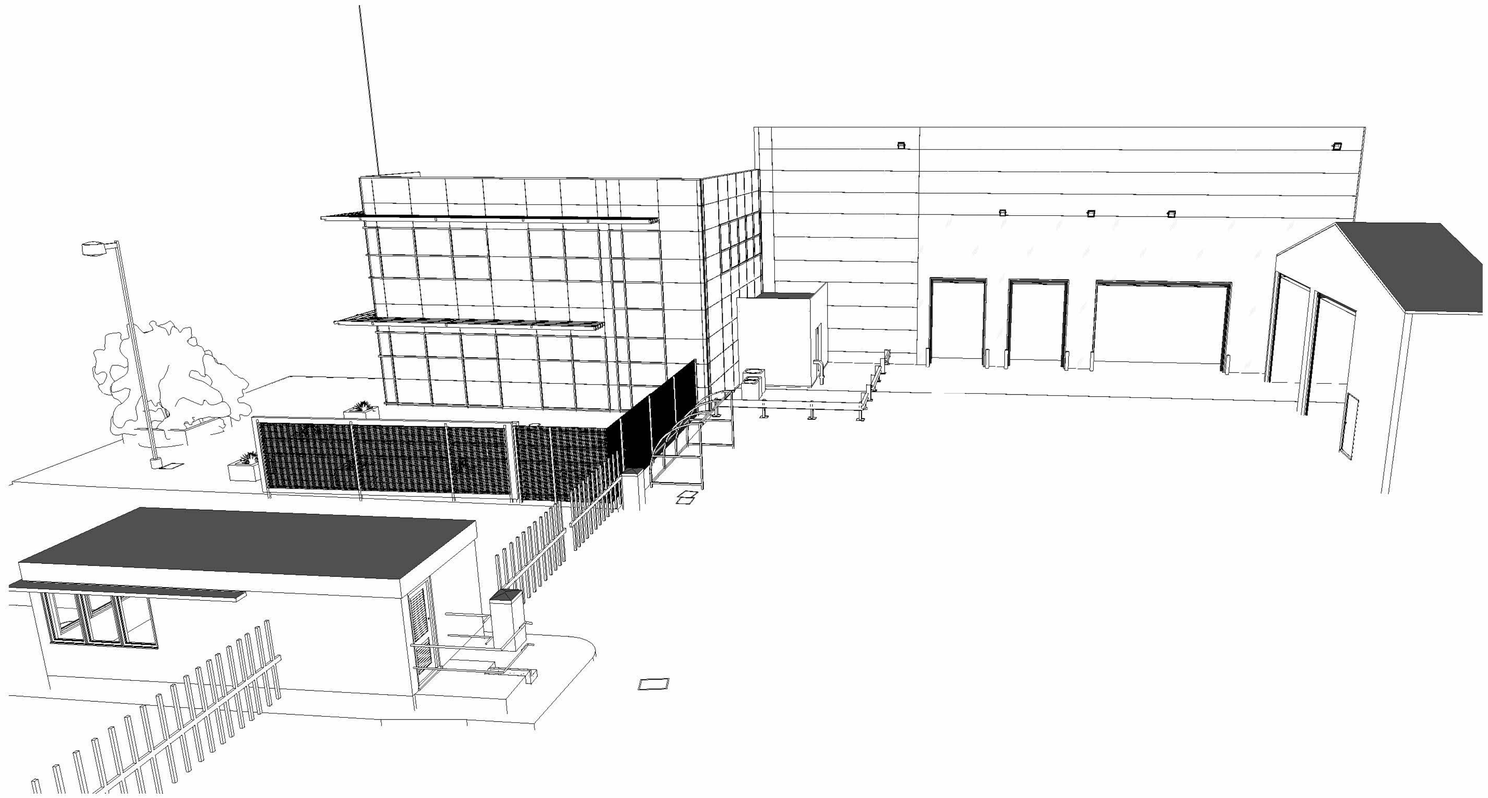


EXISTING 3D VIEW

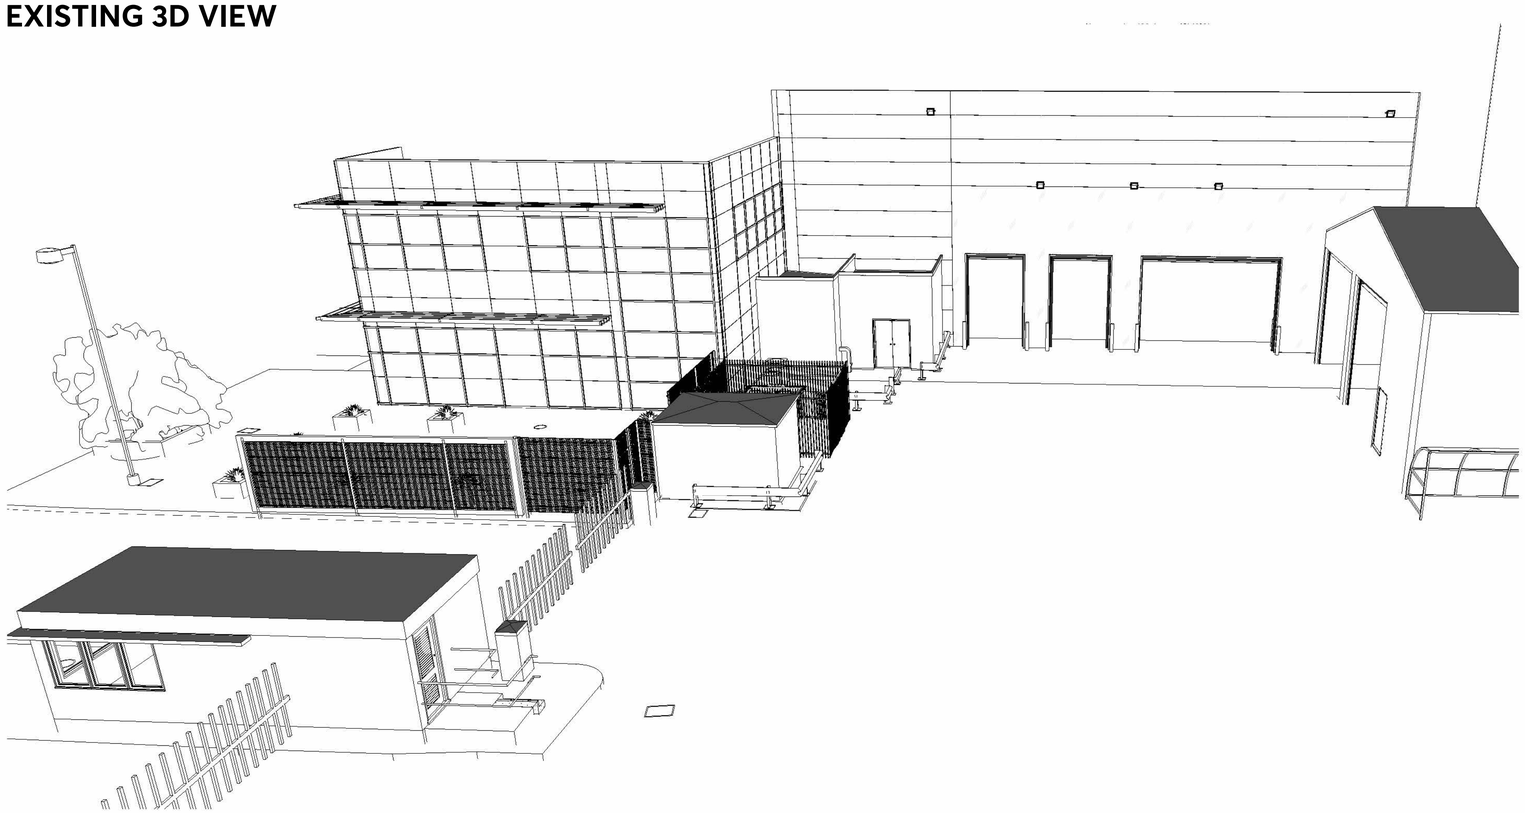

PROPOSED 3D VIEW

IMPORTANT NOTE:

ALL DIMENSIONS AND LEVELS SHOWN ON THIS DRAWING ARE TO BE CHECKED BY THE CONTRACTOR/ MANUFACTURER PRIOR TO THE COMMENCEMENT OF ANY WORKS ON SITE OR THE MANUFACTURE OF ANY SITE COMPONENTS.

THIS DRAWING IS NOT TO BE SCALED.

DIMENSIONS ARE INDICATED IN MILLIMETRES UNLESS CLEARLY STATED OTHERWISE.

COPYRIGHT OF THIS DRAWING BELONGS SOLELY TO CUBE PSL.

LIMITATIONS & THIRD PARTY CLAUSE:

WHERE PARTS OF THE PROPERTY WERE COVERED OR INACCESSIBLE AT TIME OF SURVEY POSITIONS OF ELEMENTS ARE MARKED "ASSUMED" ACCORDINGLY.

REV	DESCRIPTION	DATE	BY
B	Substation & armco barriers relocated	25.07.24	LL
A	Transformer clearance 1200mm to compound fence	08.07.24	LL

REVISIONS

CLIENT

DHL

PROJECT

Manchester Airport
2 Sunbank Ln
Altrincham WA15 0PT

DRAWING TITLE

EXISTING AND PROPOSED 3D VIEWS

DRAWN BY	CHECKED BY
JB	MC
DATE	SCALE
03/07/24	@ A1

DRAWING NO. CPS 24 100 007 B

cube.

Project Management | Building Surveyors
Heritage Consultants | Design Services

502 Birchwood One | Dewhurst Road | Warrington | WA3 7GB

t: 01925 831 710
e: admin@cubepsl.co.uk | w: www.cubepsl.co.uk