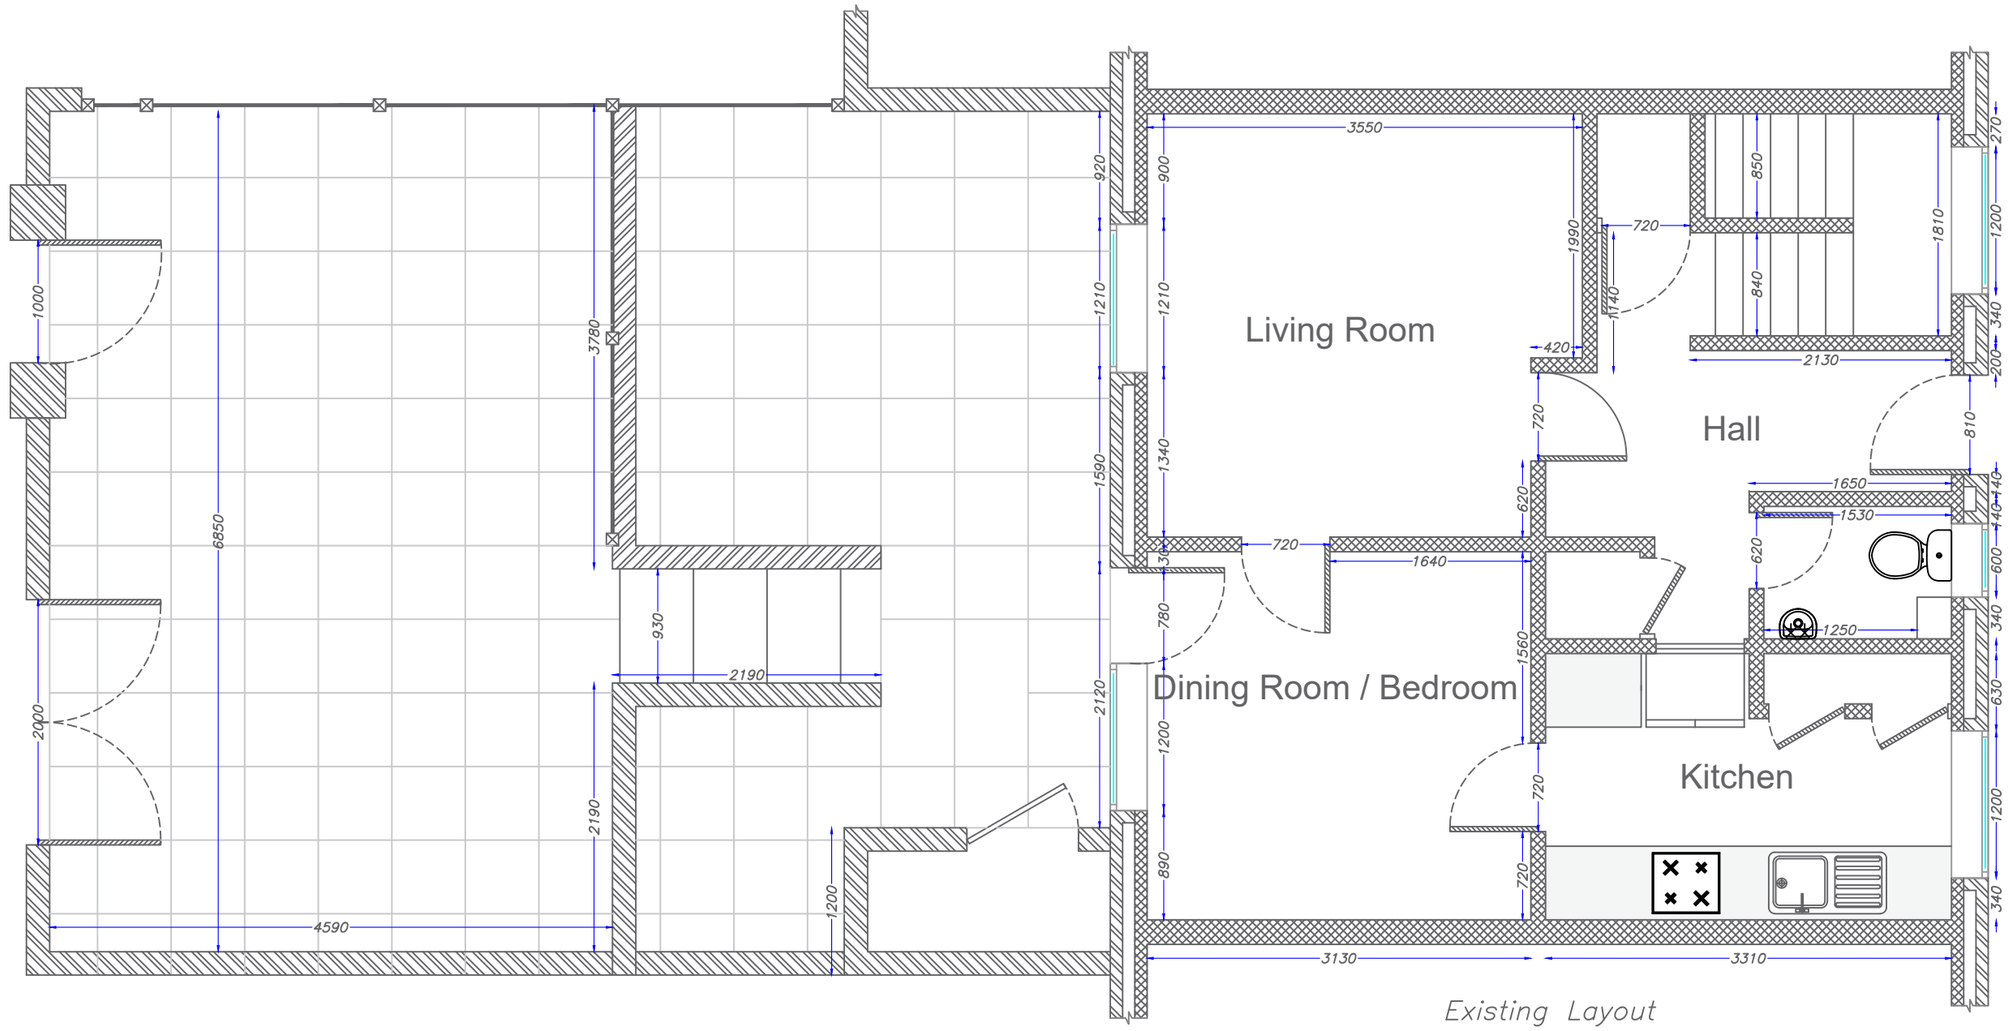

Existing Layout

Manchester Equipment and Adaptations Partnership Technical Officer Service Philips Park Road Beswick Manchester, M11 3FU	Applicants Name: Mr Maison Shaw Property Address: 17 Stoneygate Walk Openshaw Manchester M11 2LL	**REVISIONS -**	Date: **01/08/2025** Paper Size: **A3** Scale: **1:50** Drawn By: Brian Taylor

Manchester Equipment & Adaptations Partnership