Notes:

BASE ARCHITECT DRAWING – L_1010 REFLECTED BULKHEAD PLAN LEVEL 1
DATE RECEIVED – 22.01.15

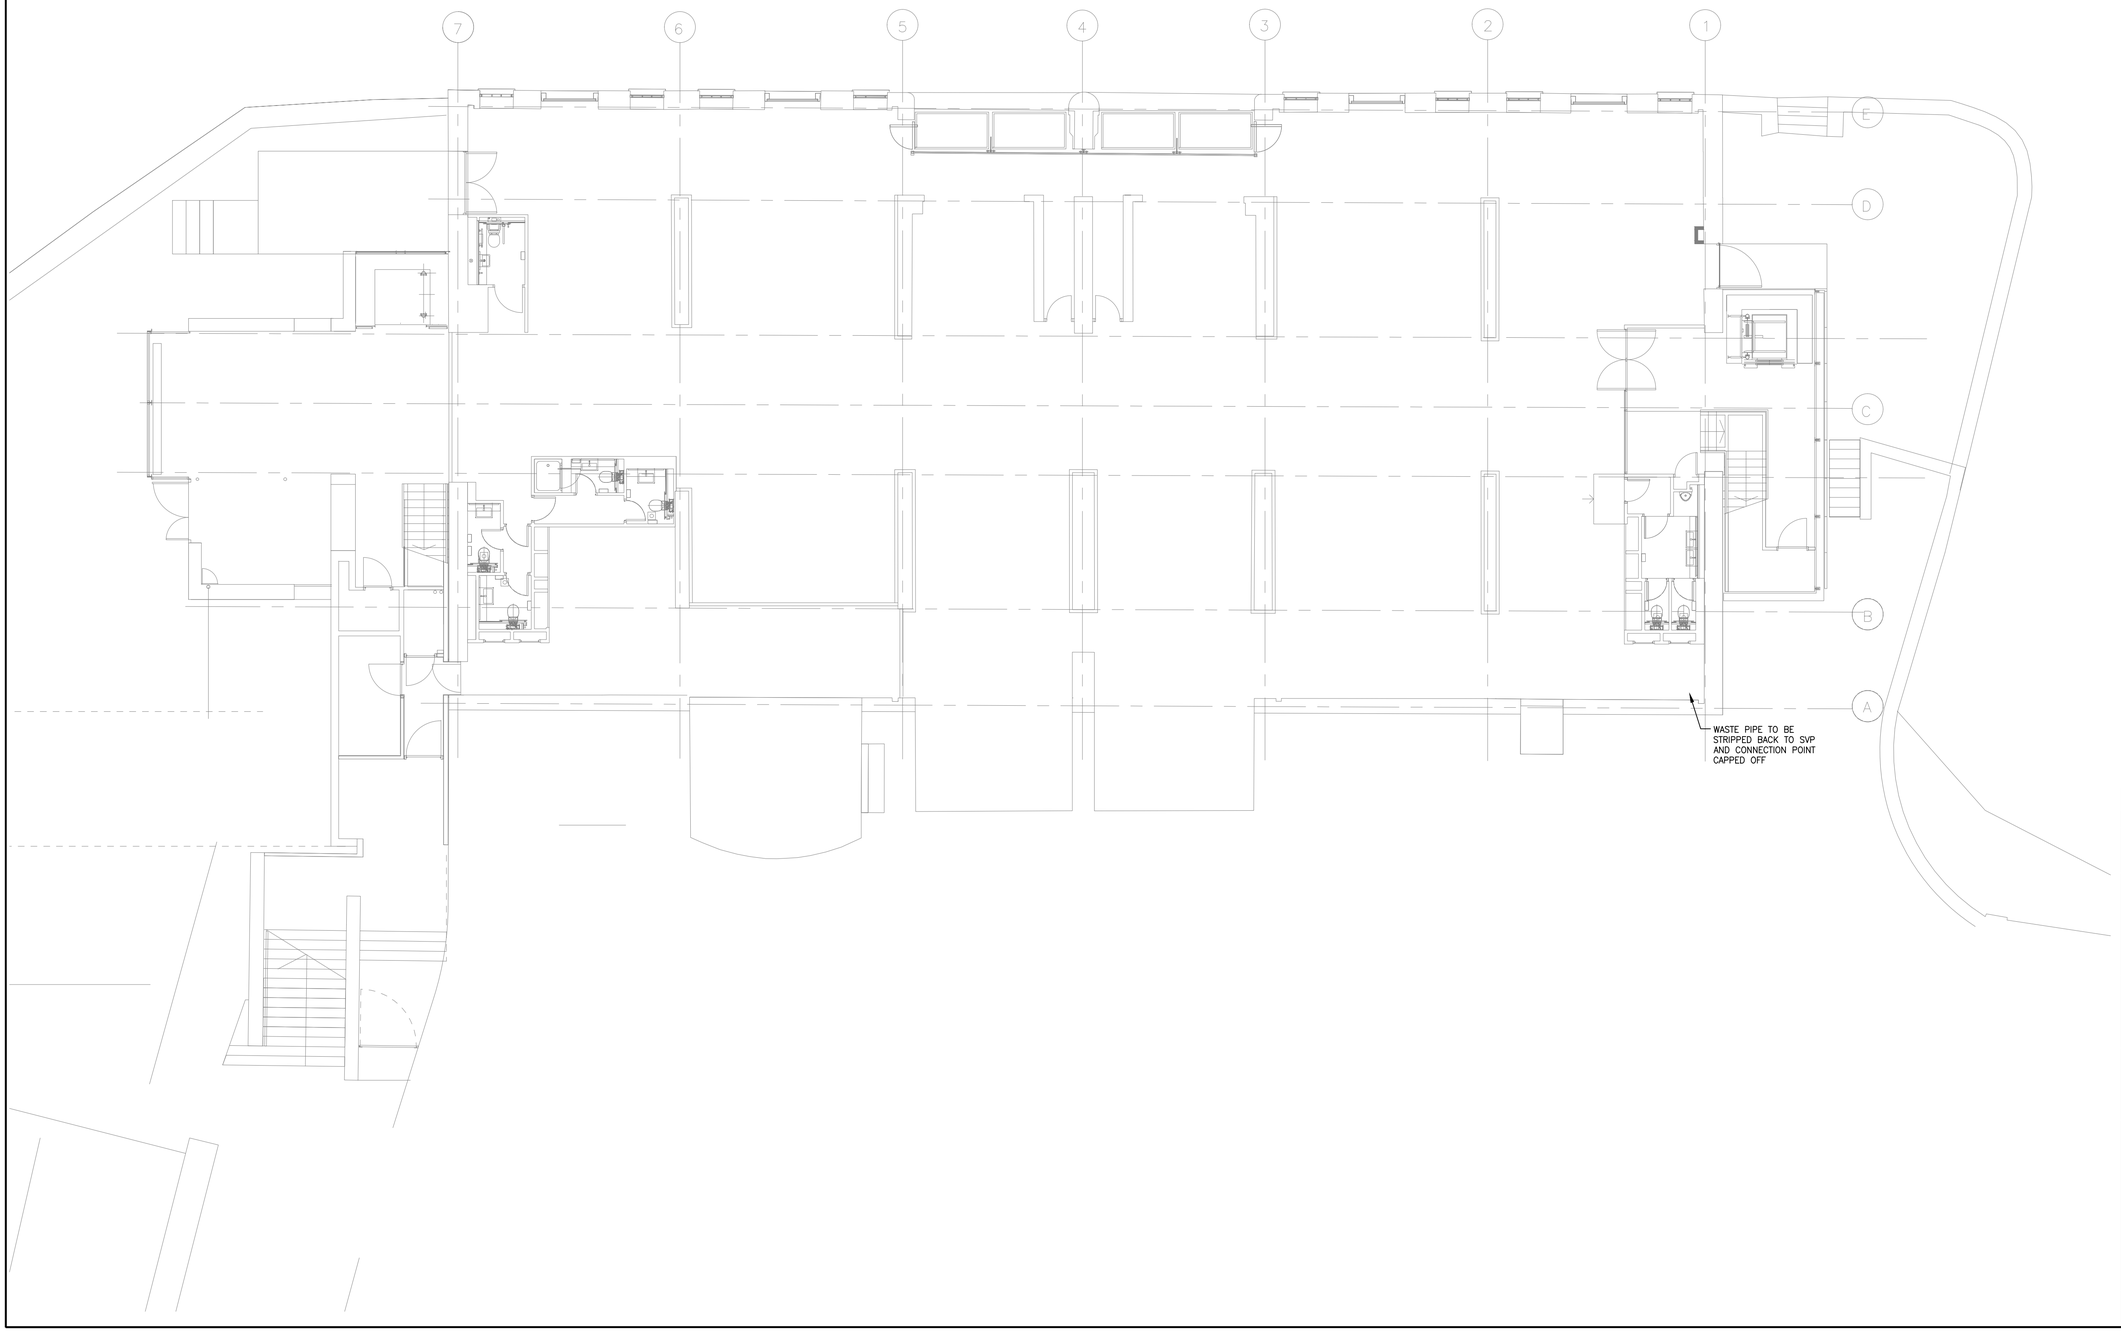

Legend:

REV	DESCRIPTION	DWN	CHK'D	DATE
P1	LISTED BUILDING CONSENT ISSUE	PLR	PH	11.09.25

STATUS
PRELIMINARY ISSUE

THIS DRAWING IS CONFIDENTIAL AND MUST NOT BE DISCLOSED TO THIRD PARTIES, REPRODUCED OR USED, OR THE CONTENT THEREON COPIED OR REPRODUCED WITHOUT THE WRITTEN CONSENT OF VIRIDIAN CONSULTING ENGINEERS LTD.

DWN	DATE	CHK'D	DATE	APP'D	DATE	SCALE@A1
PLR	16.07.25	PH				1:100

CLIENT
CASTLEFIELD ESTATES

PROJECT
MERCHANTS WAREHOUSE
DELAPIDATION WORKS

TITLE
PROPOSED AGD
SERVICES LAYOUT
LEVEL 1

Viridian
Consulting Engineers Limited

Lloyds House
18 Lloyd Street
Manchester M2 5WA

Tel: 0161 478 6256
Email: general@viridian-consulting.co.uk

DRAWING No. 22741(52)110
REV P1