



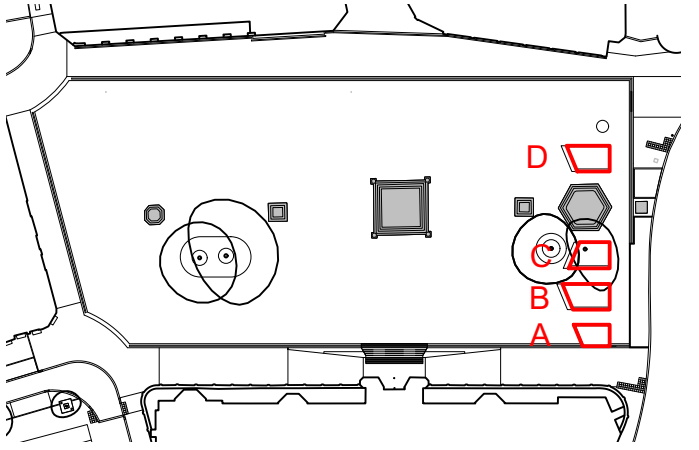

- Existing trees to be retained

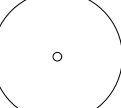

Existing trees to be retained

Proposed Semi Mature Tree Planting
Refer to softworks schedule and drawing number
OTH-PLA-EE-ES-DWG-L-2000

Formal Hedge Planting
Refer to Softworks Schedule OTH-PLA-EX-ES-SCH-L-0002

Structural Shrub Planting
Refer to Softworks Schedule OTH-PLA-EX-ES-SCH-L-0002

Understory Evergreen Species
Refer to Softworks Schedule OTH-PLA-EX-ES-SCH-L-0002

Areas of shallow planting depth above bollard plates / tree rootballs
1L pot sizes, refer to Softworks Schedule OTH-PLA-EX-ES-SCH-L-0002

Specimen Planting
Refer to Softworks Schedule OTH-PLA-EX-ES-SCH-L-0002

Bulb Understory Planting (not shown on detail plans)
Refer to Softworks Schedule OTH-PLA-EX-ES-SCH-L-0002

Softworks Schedule
(OTH-PLA-EX-ES-SCH-L-0002)

External Works Specification: Soft Landscape
(OTH-PLA-EE-ES-SPE-L-0003)

NOTE: Landscape Architect to be present when setting out planting beds.

. Construction Issue - Update to planting following review of planting depths and pot sizes

Revision	Date	Description	Drawn	Apprvd.
----------	------	-------------	-------	---------



E: info@planit-ie.com

MANCHESTER
2 Back Grafton St, Altrincham, WA14 1DY
T: 0161 928 9281

LONDON
Unit 6 Waterside, 44-48 Wharf Road, London, N1 7UX
T: 0207 253 5678

LIVERPOOL
No. 8 Princes Parade, Princes Dock, Liverpool, L3 1DL
T: 0151 705 6746


Project Our Town Hall

Drg Title Detail Planting Plan - Zone 1


Created on	Created by	Approved by
05.07.19	SR	MS/KR

Scale	Size	Workstage
1:50	A1	Stage 5


Drg No.	Suitability	Revision
OTH-PLA-EE-ES-DWG-L-2001	S4	C02

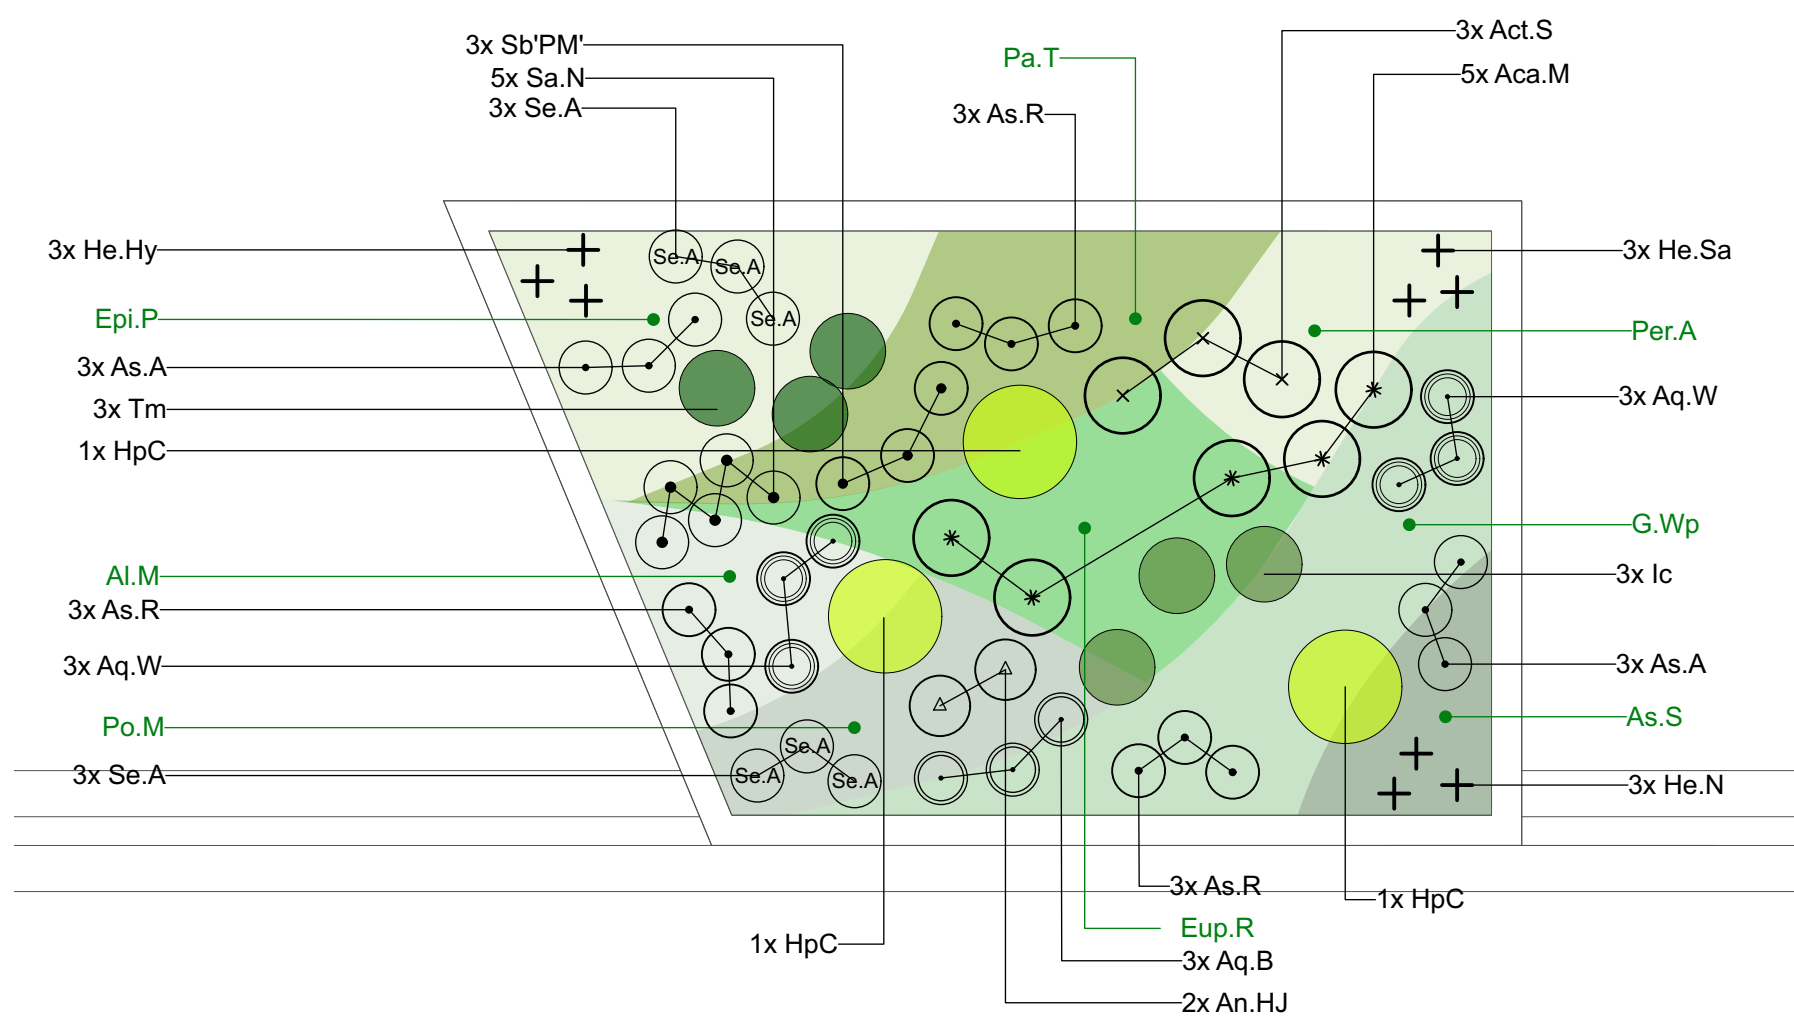


1 Plan: Planter A
Scale 1:50

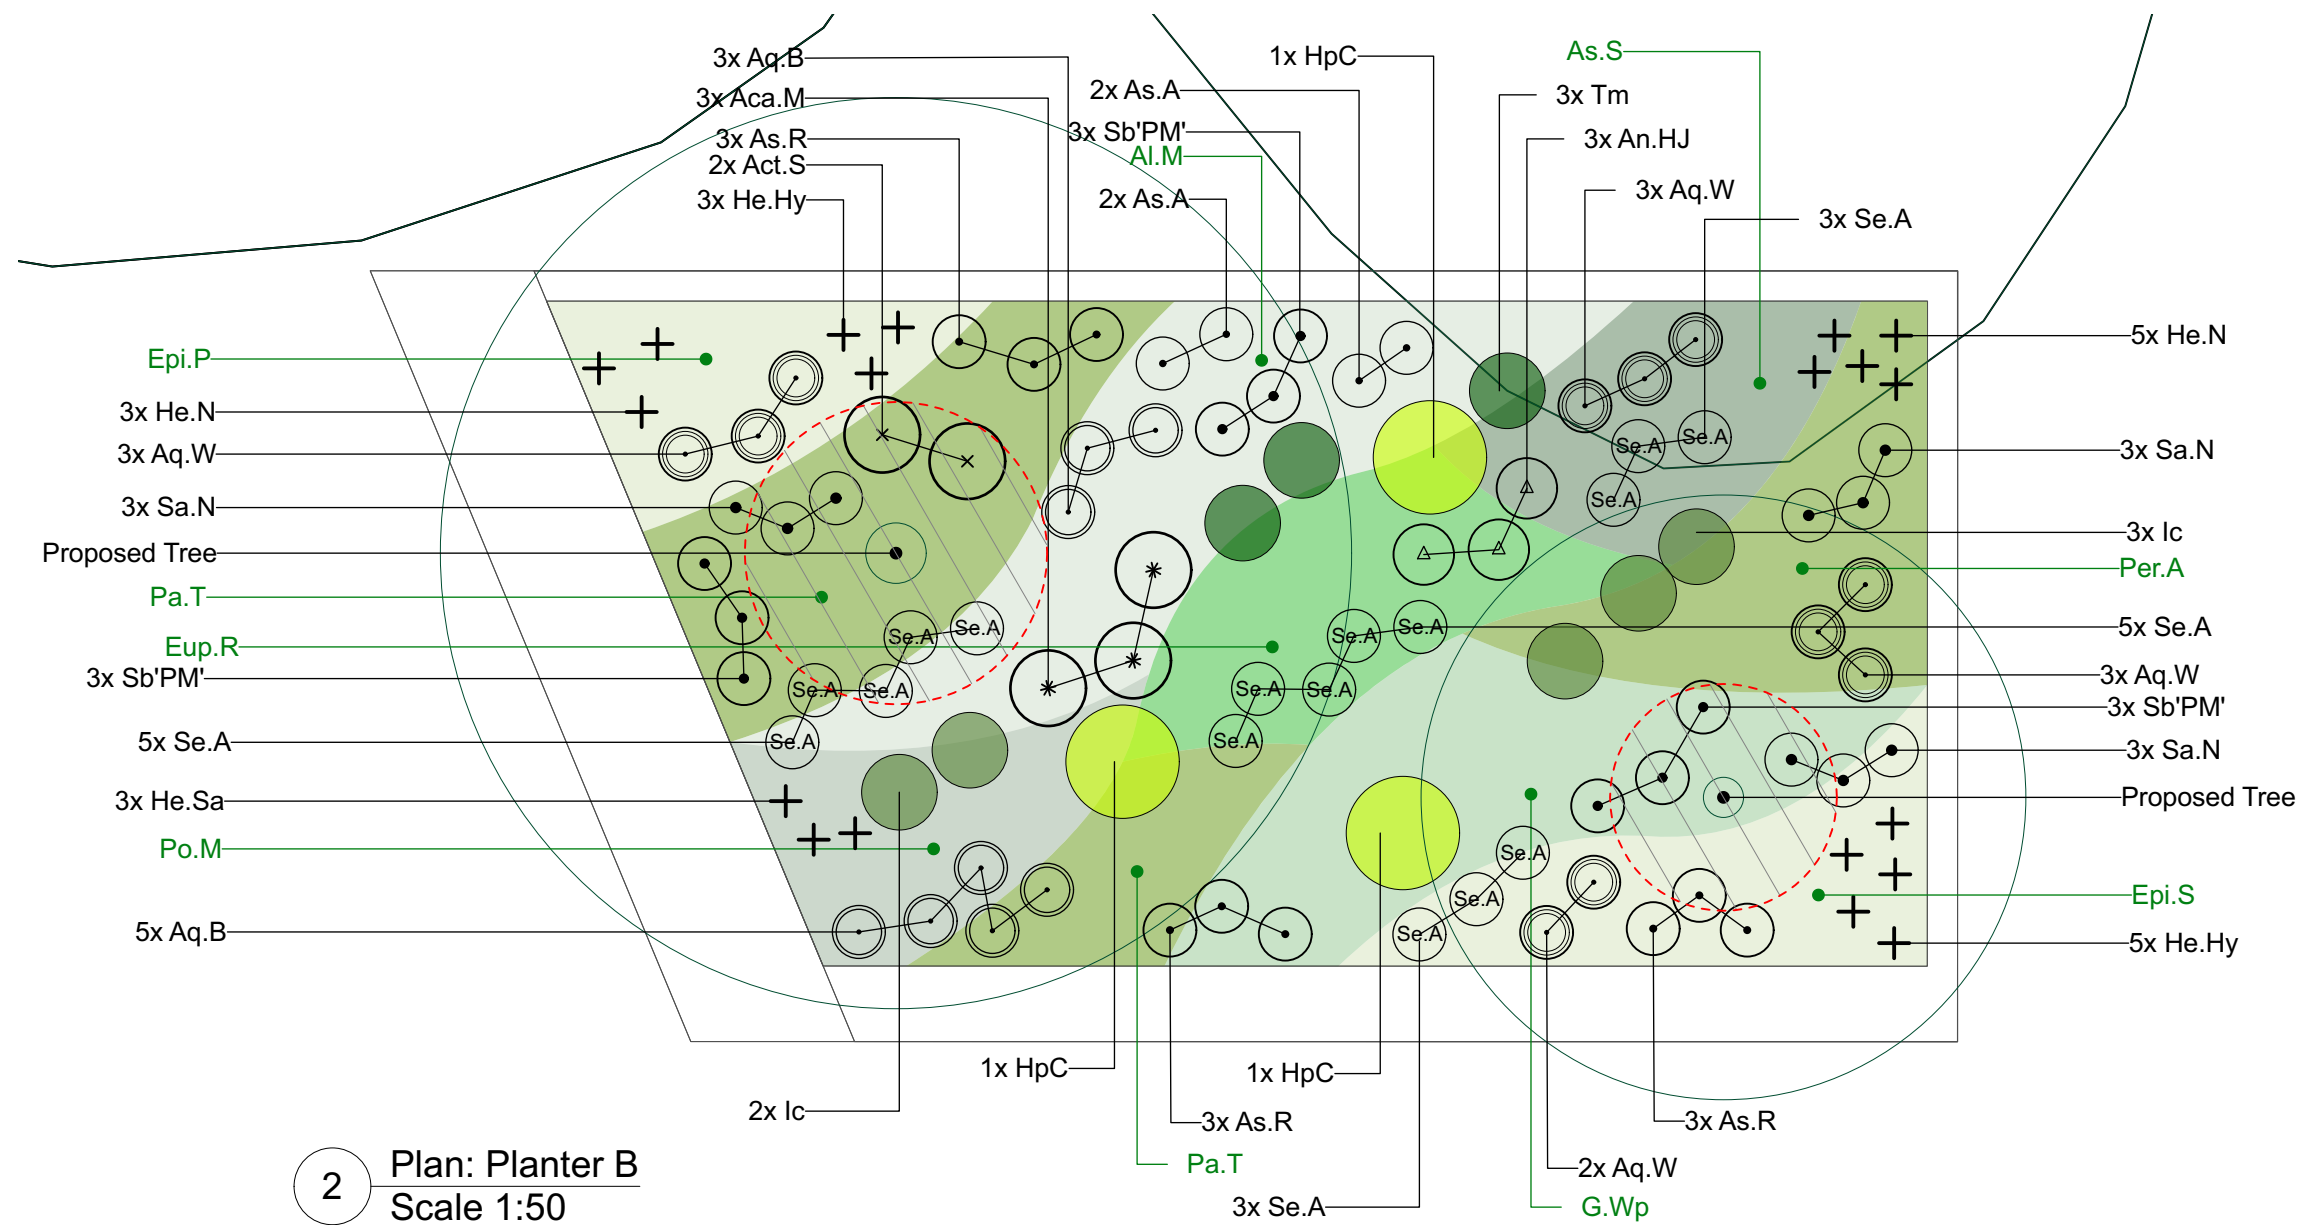

2 Plan: Planter B
Scale 1:50

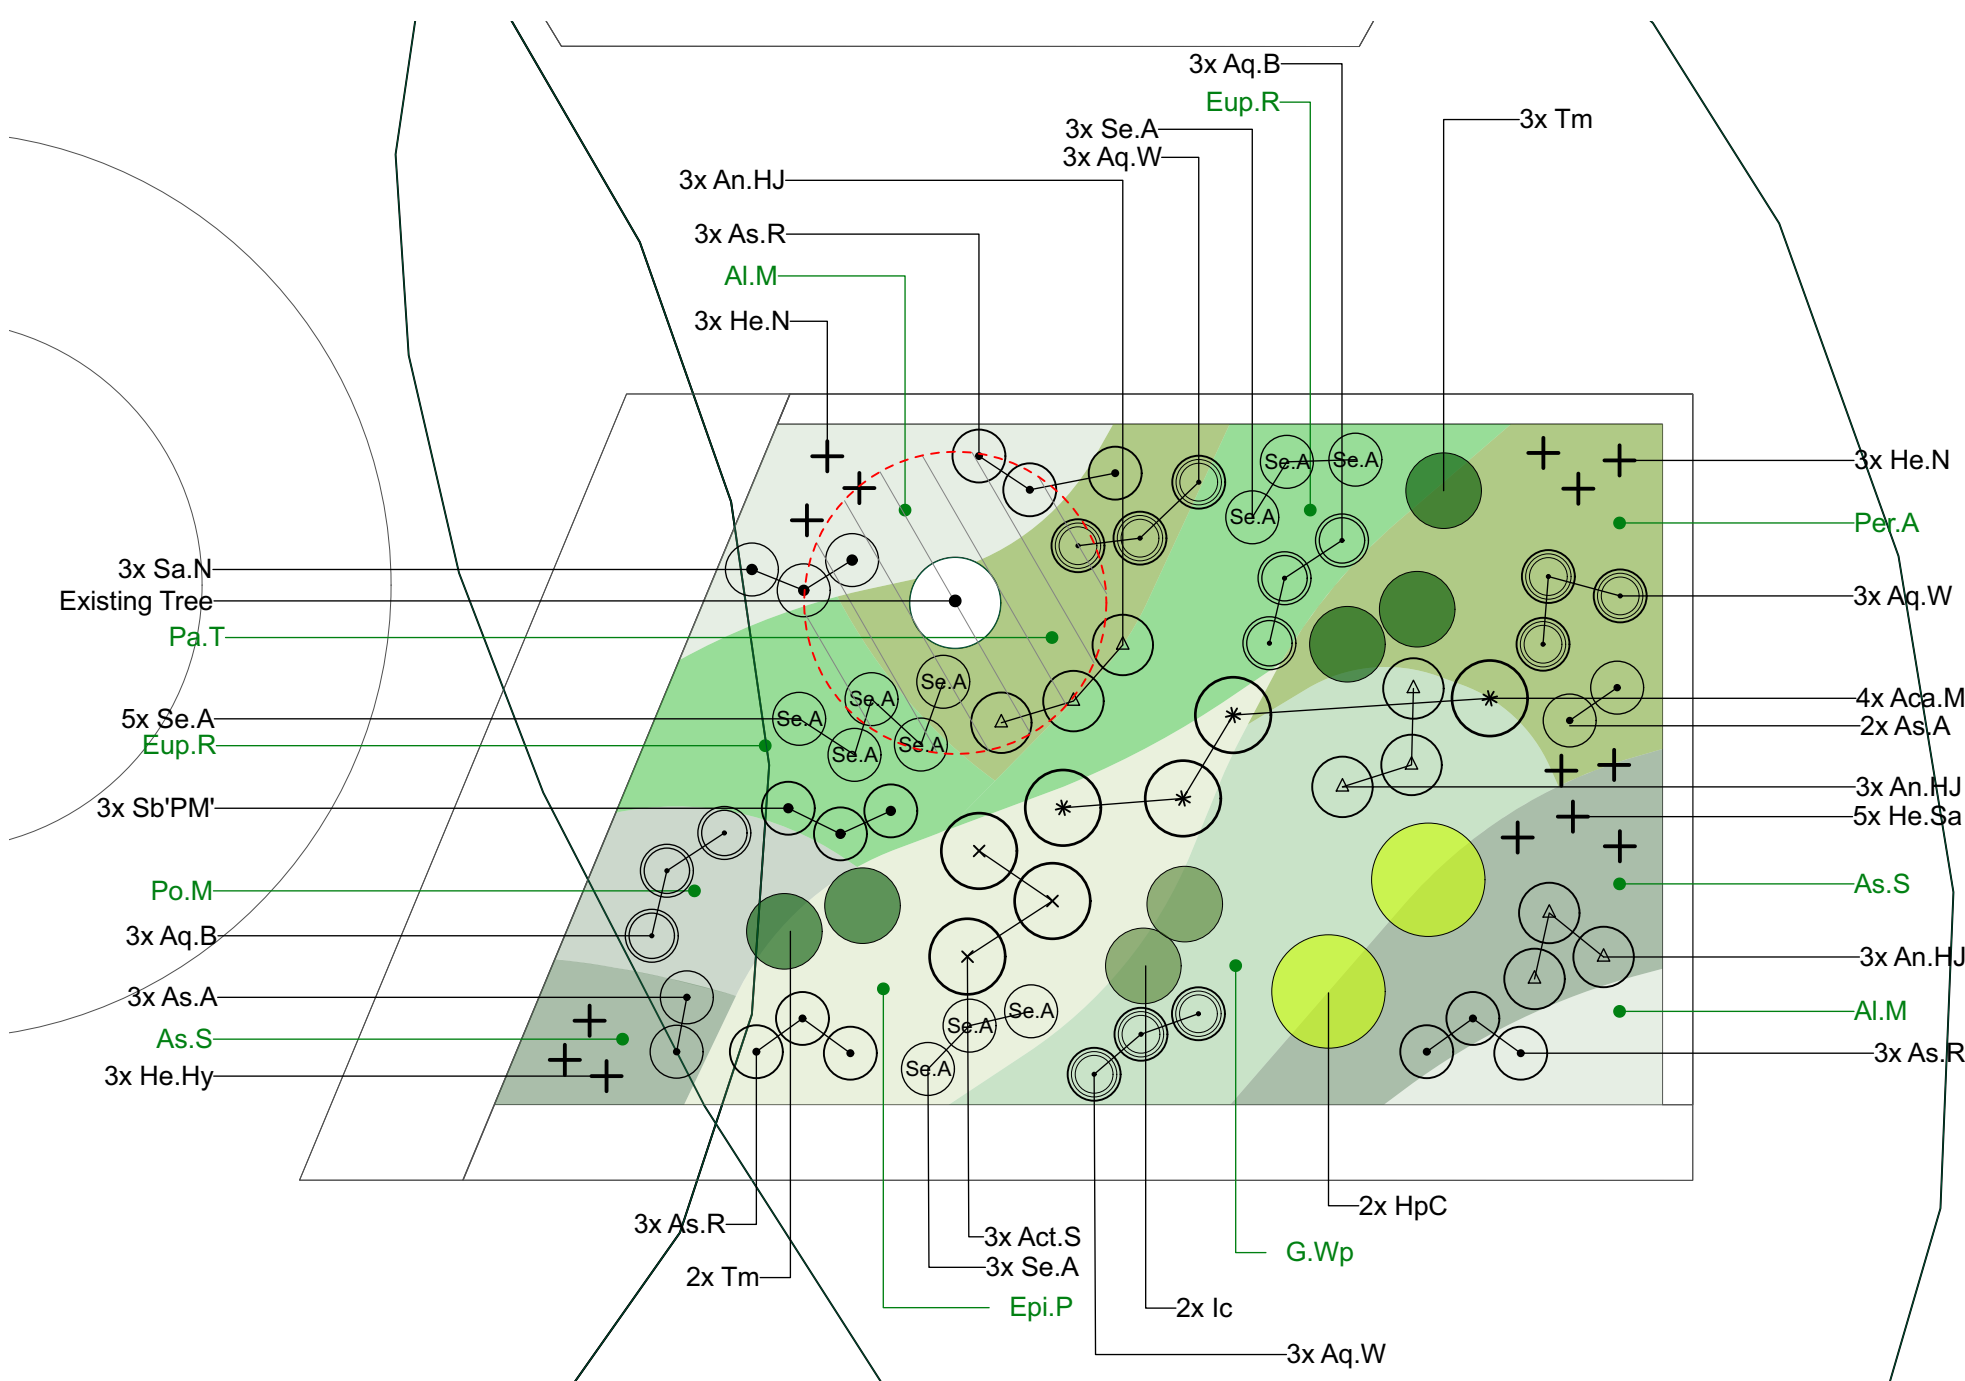

3 Plan: Planter C
Scale 1:50

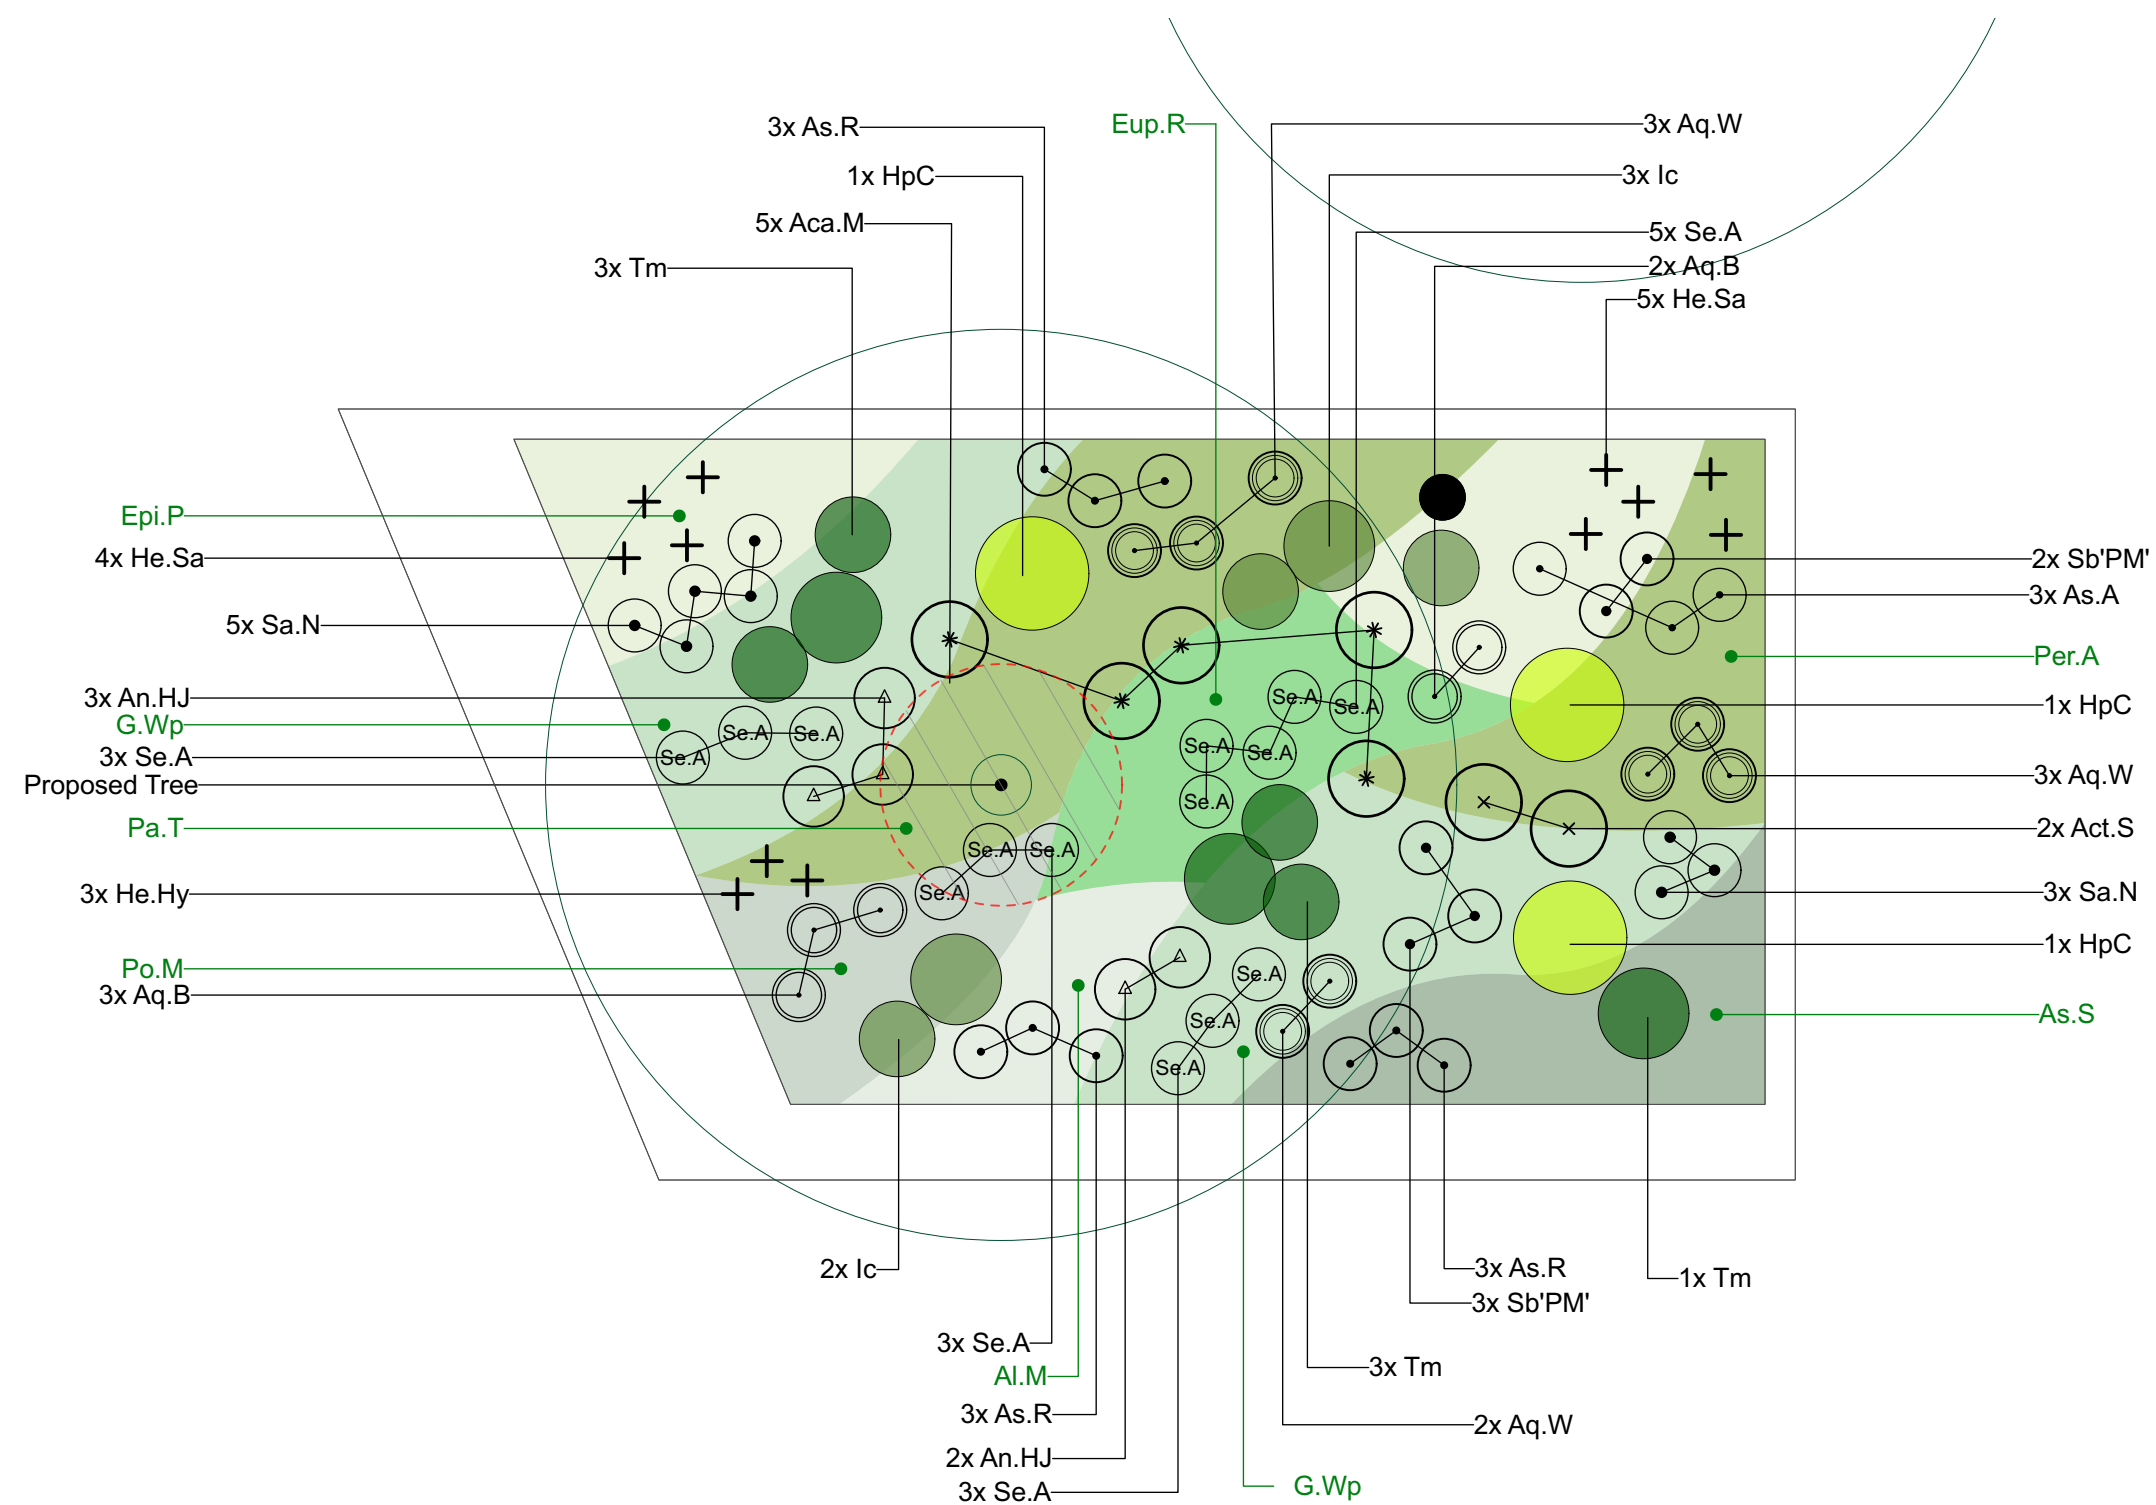

4 Plan: Planter D
Scale 1:50