
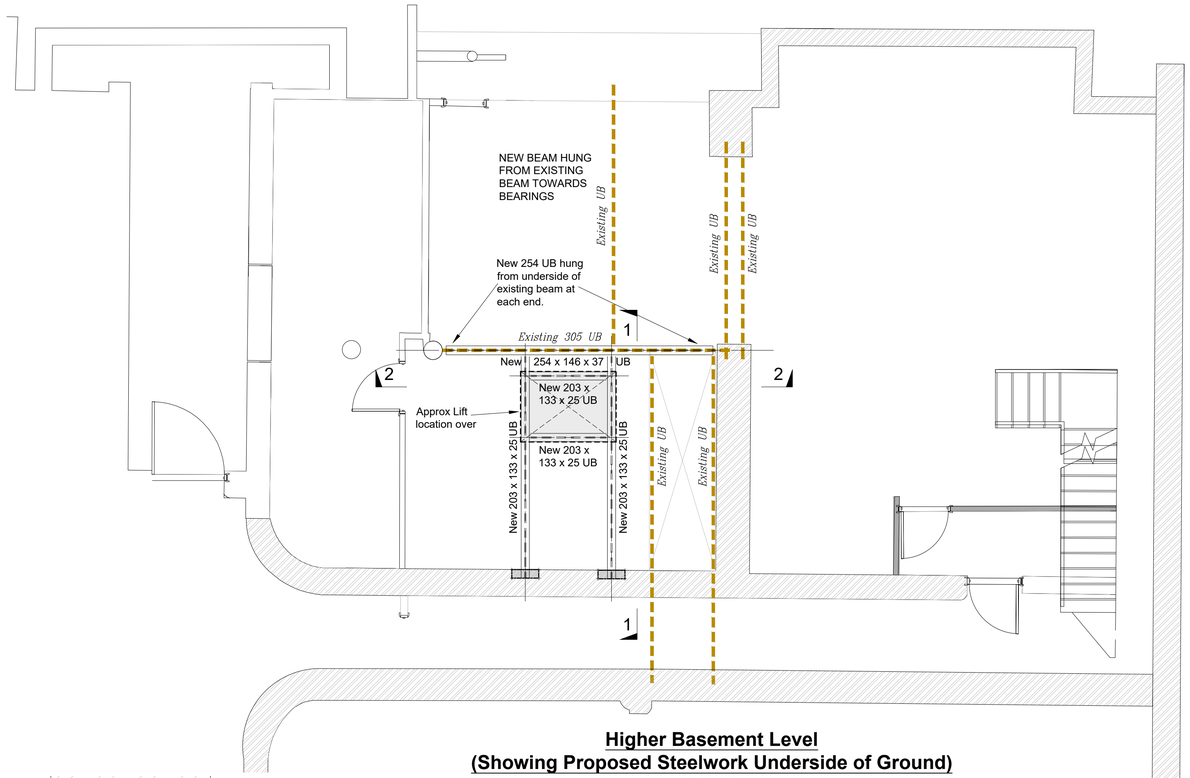



Higher Basement Level
(Showing Proposed Steelwork Underside of Ground)

Scale 1:50

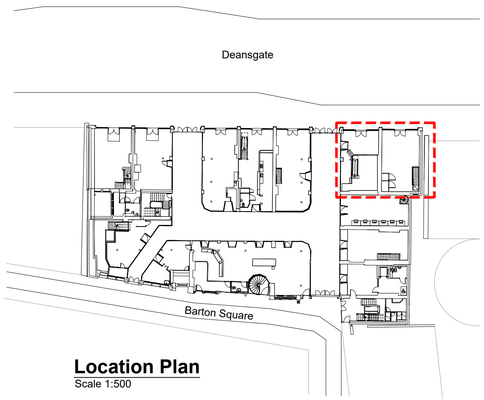


Location Plan

Scale 1:500

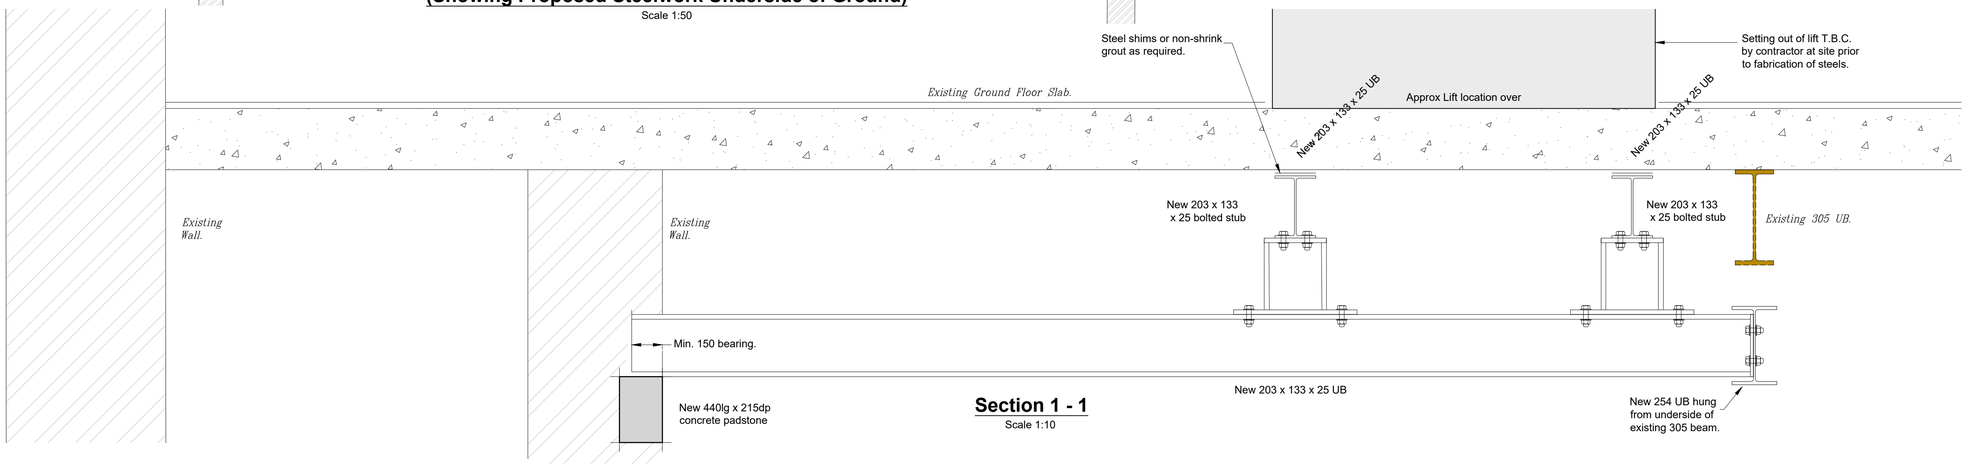

Section 1 - 1

Scale 1:10

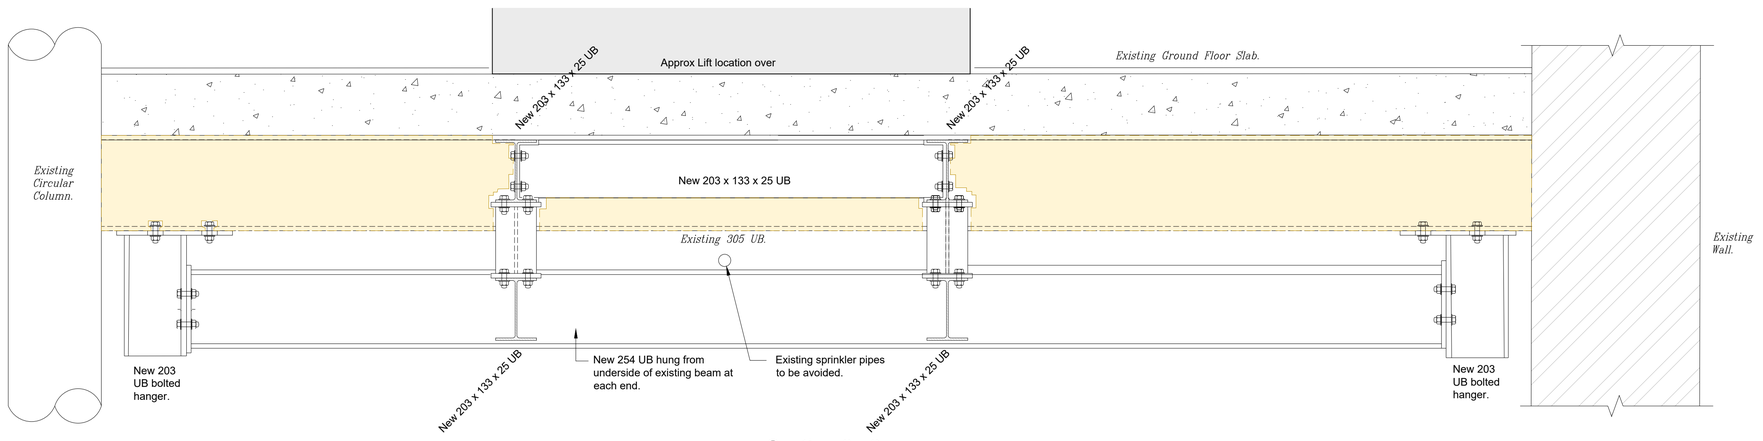

Section 2 - 2

Scale 1:10

© This Drawing and its contents are strictly the copyright of Thomasons

GENERAL NOTES

1. DRAWINGS ARE TO BE READ IN CONJUNCTION WITH ALL RELEVANT SPECIFICATIONS, ENGINEERS, ARCHITECTS & SERVICES DRAWINGS, INCLUDING APPROVED BUILDERS WORK DRAWINGS. CONTRACTOR TO NOTIFY ENGINEER OF DISCREPANCIES BETWEEN STRUCTURAL DRAWINGS AND SPECIFICATIONS OR OTHER DRAWINGS.
2. ALL DIMENSIONS ARE IN MILLIMETRES UNLESS NOTED OTHERWISE.
3. DO NOT SCALE FROM THE DRAWINGS OR THE COMPUTER DIGITAL DATA, ONLY FIGURED DIMENSIONS ARE TO BE USED.
4. THE CONTRACTOR SHALL BE RESPONSIBLE FOR THE DESIGN, FABRICATION, ERECTION AND REMOVAL OF ALL TEMPORARY WORKS AND SHALL PROVIDE ALL TEMPORARY BRACING AS NECESSARY TO MAINTAIN STRUCTURAL STABILITY DURING CONSTRUCTION.
5. IF THE CONTRACTOR CONSIDERS THAT HE DOES NOT HAVE SUFFICIENT INFORMATION TO SAFELY COMPLETE THE WORKS DETAILED ON THIS DRAWING, HE SHOULD CONTACT THE ENGINEER.

CDM DESIGNER'S RISK ASSESSMENT

THOMASONS ASSUME THAT THE CONTRACTOR IS COMPETENT IN MATTERS OF HEALTH & SAFETY AND IS AWARE OF ALL THE NORMAL RISKS ASSOCIATED WITH CONSTRUCTION OF THE TYPE SHOWN ON THIS DRAWING. REMAINING UNUSUAL RISKS ARE :-

	CHK'D
CONSTRUCTION	
1. Work is to be carried out in Grade II* listed building, consideration and care to existing structure and finishes.	MP
2. Existing live services are present below and above floor where alterations are being carried out.	
3. No site welding or hot works to be carried out during construction.	
4. Removal of lift at ground floor to be carried out before removal of any steel members.	
MAINTENANCE / CLEANING	
1. No unusual risks.	MP
DECOMMISSIONING / DEMOLITION	
1. No unusual risks.	MP

Note:

All works on this Grade II* listed building will require LBC and Local Authority Conservation Officer approval before construction starts.

Steelwork Notes:

- Bolts M16 unless noted otherwise.
- Welds 6mm fillet weld unless noted otherwise.
- End plates 10mm unless noted otherwise.
- Paint protection to architects spec and agreement with landlord and conservation officer.

Rev	Description	By	Date	Chkd
P1	PRELIMINARY	AL	10.10.25	MP

THOMASONS
3 Brewery Yard, Deva City Office Park, Trinity Way, Manchester M3 7BB | Tel : 0161 839 3993

UNIT 5 BARTON ARCADE MANCHESTER

PROPOSED LIFT SUPPORT STEELWORK

Status: PRELIMINARY

Drawing No.	Revision
12923 - 001	P1

Scale	Size	Drawn	Date	Passed (Tender)	Passed (Construction)
AS NTD	A1	AL	OCT 25	-	-