


Plot Stamp: G:\57000\5706 Faraday Demolition\1-WIP\BIM\5706-HMA-FT-Planning Drawings.dwg Plot Date and Time Stamp: 13/08/2025 17:20:02



Hoarding Notes:

- Hoarding to be designed by specialist temporary works designer
- Longevity to be guaranteed for a minimum of 15 years
- Suitably robust and secure for location
- Height TBC (min. 2.4m, but up to 3m or more may be necessary), to be agreed with MCC
- Suitable substrate for application of decorative vinyl wrap
- Vinyl wrap design to be agree with MCC

Ground Level
▽

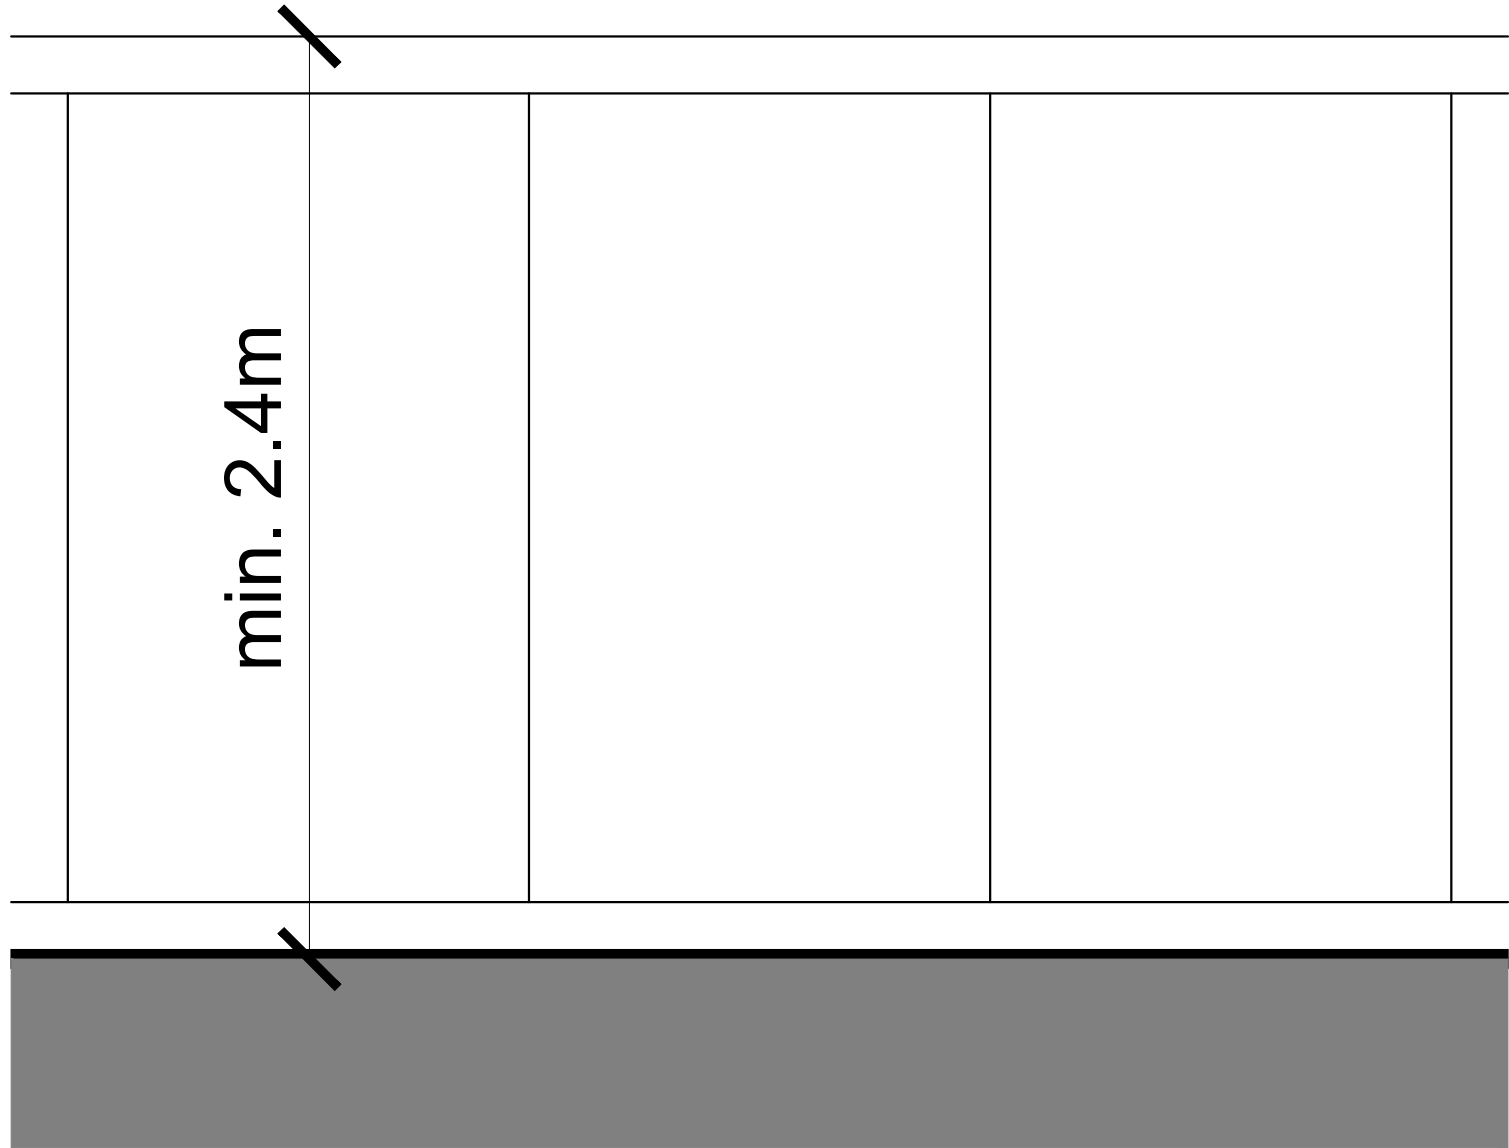

Proposed Site Hoarding Elevation

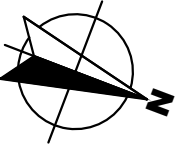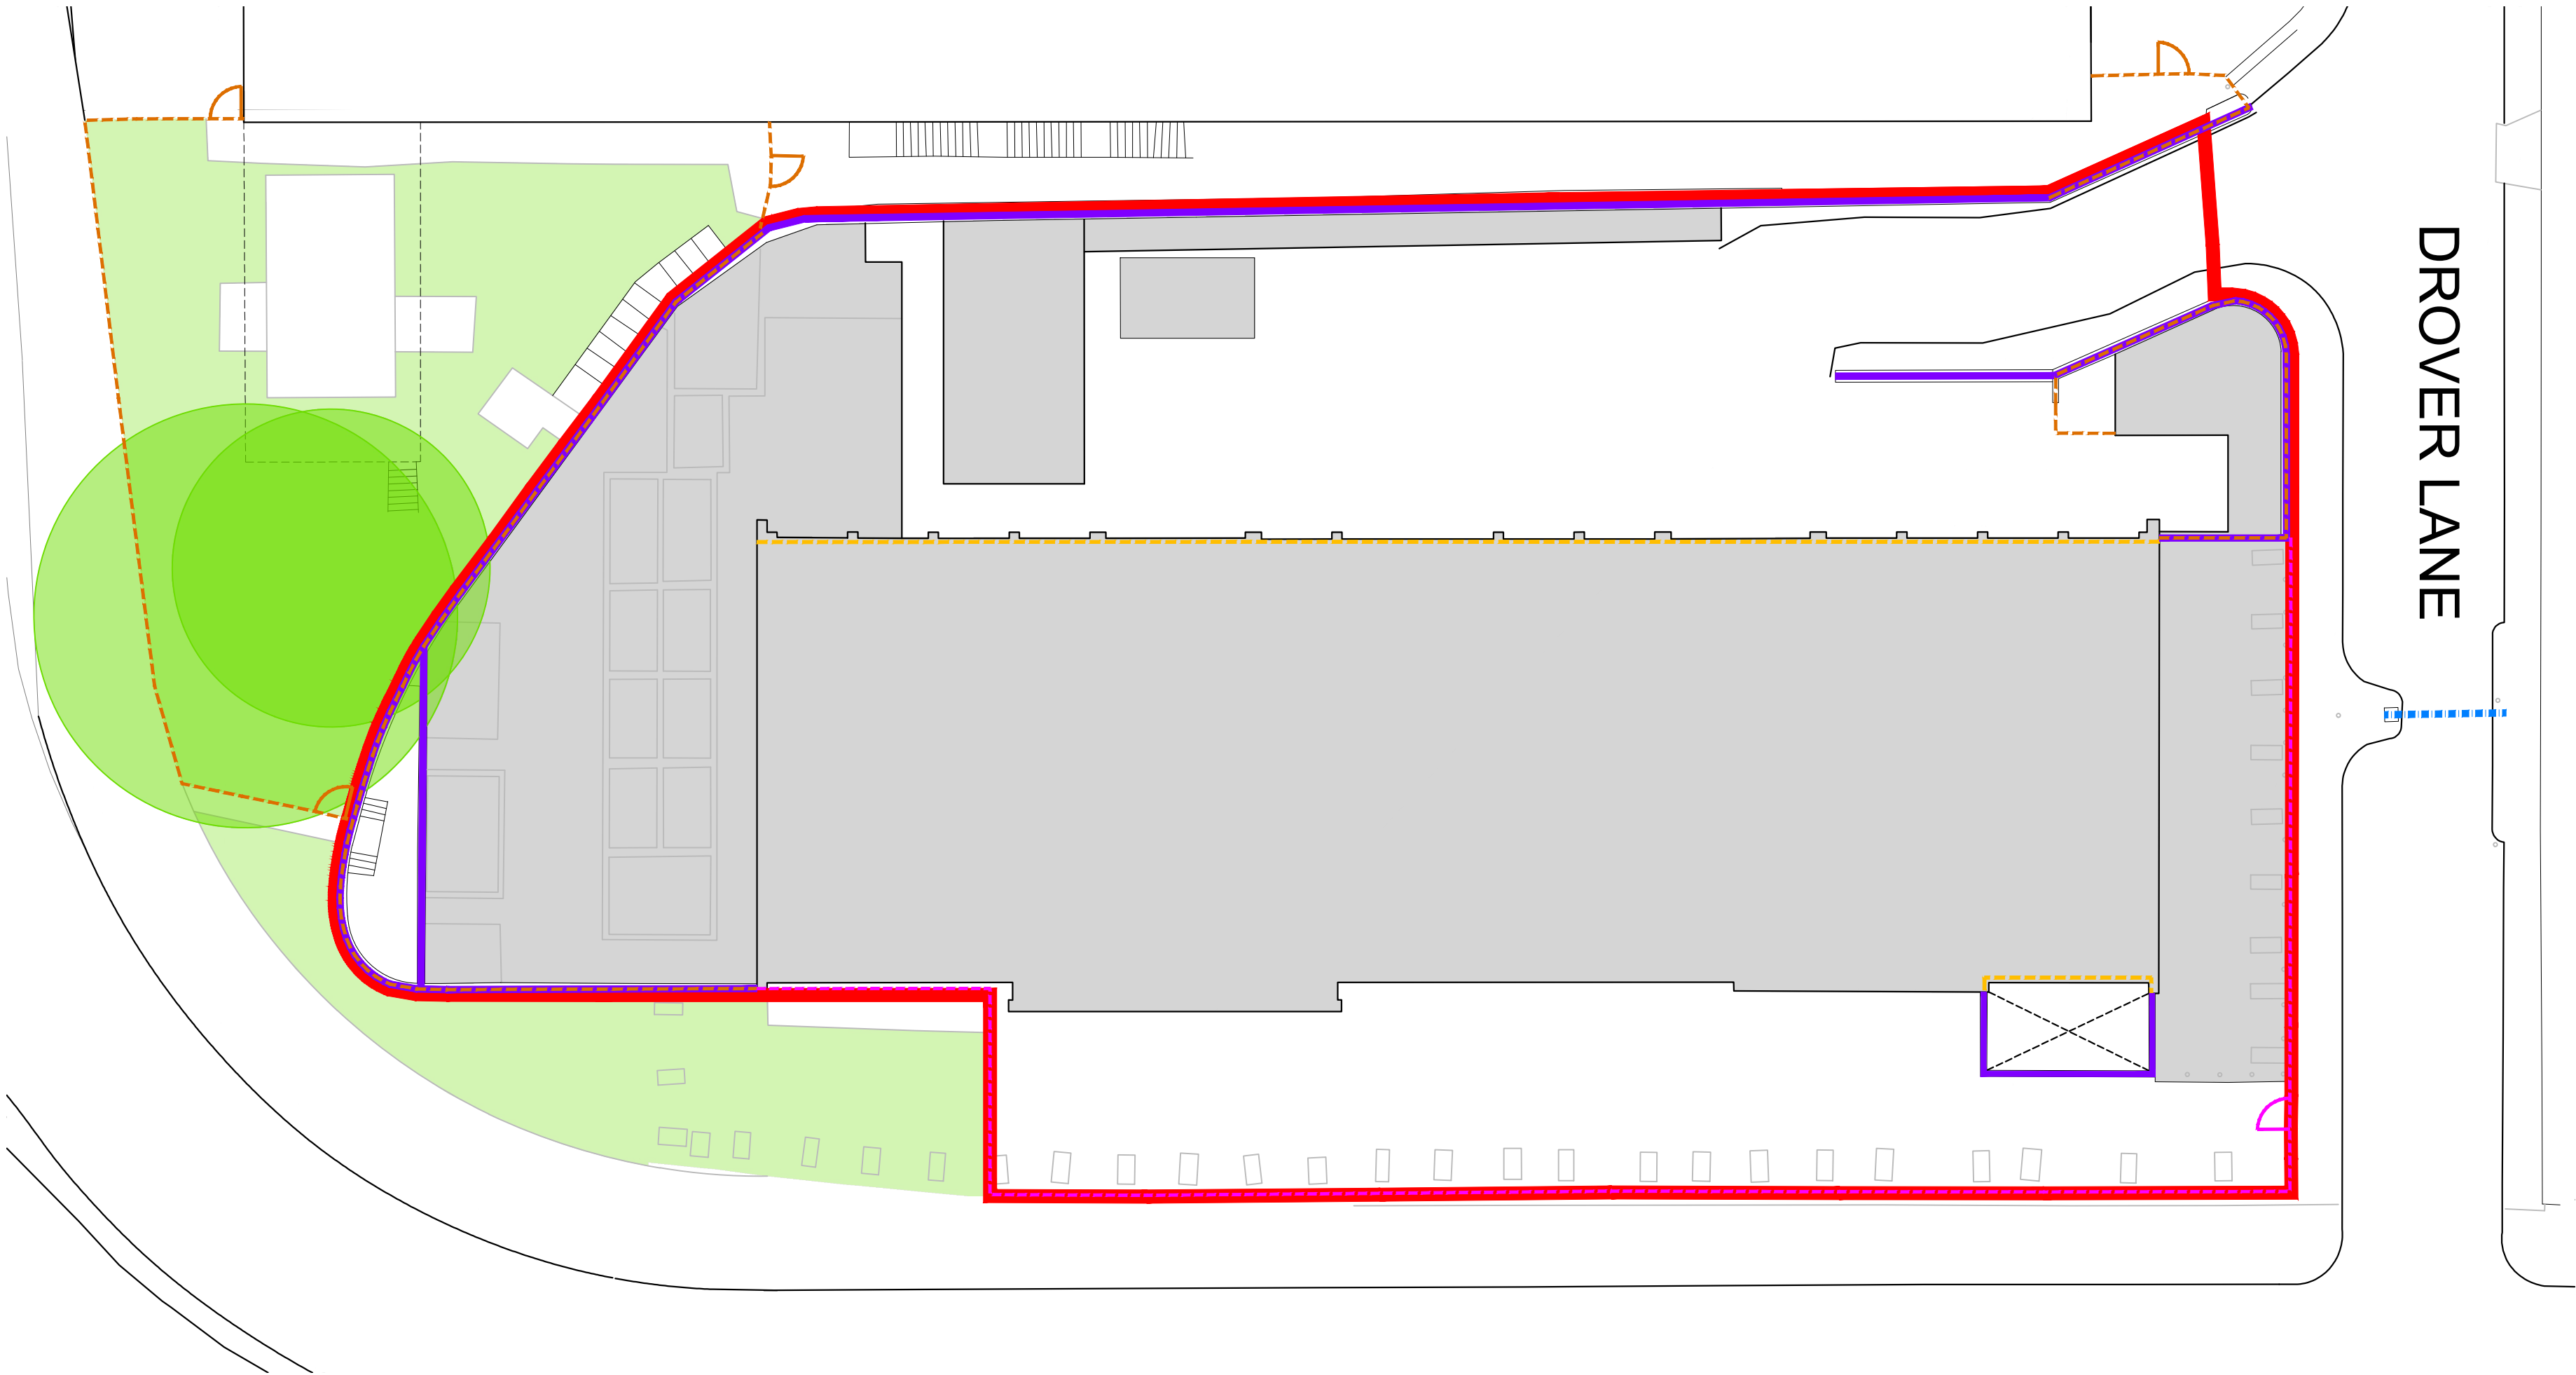


NOTES

1. DO NOT SCALE FROM THIS DRAWING.
2. ALL MEASUREMENTS ARE IN MILLIMETERS UNLESS STATED OTHERWISE.
3. THIS DRAWING IS TO BE READ IN CONJUNCTION WITH THE SPECIFICATION AND ALL RELEVANT ARCHITECTURAL, ELECTRICAL, MECHANICAL AND STRUCTURAL DRAWINGS.
4. © UNIVERSITY OF MANCHESTER. THIS DRAWING MUST NOT BE REPRODUCED WITHOUT PERMISSION.
5. DIRECTORATE OF ESTATES AND FACILITIES TO BE NOTIFIED OF ANY DISCREPANCIES.

Key:

- Site Boundary (Ground/Sackville Street Level)
- Existing Buildings / Existing Building Above
- Existing Concrete Walls
- Existing Fences/Railings
- Existing Vehicular Gates
- Existing Grass
- Existing Trees
- Proposed Edge Protection (Details TBC)
- Proposed Hoarding*

*Position / line of new hoarding TBC

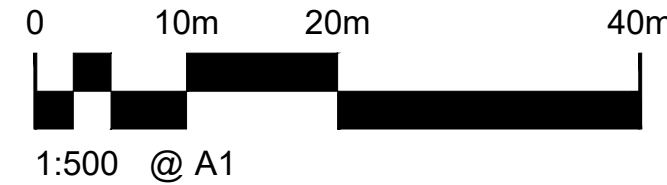

T3	Red line boundary amended.	13/08/25	MM	TF	HMA
T2	Proposed hoarding line amended.	08/08/25	MM	TF	HMA
T1	Issued for Planning	25/04/25	MM	TF	HMA
T1	Issued for Stage 4				
Rev	Description	Date	By	Chk'd	Auth

MANCHESTER
1824

The University of Manchester

Directorate of Estates and Facilities
Beyer Building
The University of Manchester
Oxford Road
Manchester
M13 9PL

HALLIDAY MEECHAM ARCHITECTS

Halliday Meecham Architects Limited
111 Piccadilly Manchester M1 2DT
+44 (0)161 661 1200
+44 (0)161 661 1201
info@hallidaysm.com
www.hallidaysm.com

Drawing Status: **PLANNING**

Project: Faraday Tower Demolition

Building Name: Faraday Tower Building No: 162AA

Site Name: UNIVERSITY OF MANCHESTER

Sub Site Name: North Campus

Drawing Title: Proposed Site Hoarding

PM: ARC Drawn: MM Checked: TF Authorised: HMA

Scale @A1: 1:20 Date: 25/04/25 Date: 25/04/25 Date: 25/04/25

Drawing No: 5706-HMA-FT-ZZ-DR-A-90300 Revision: T3