

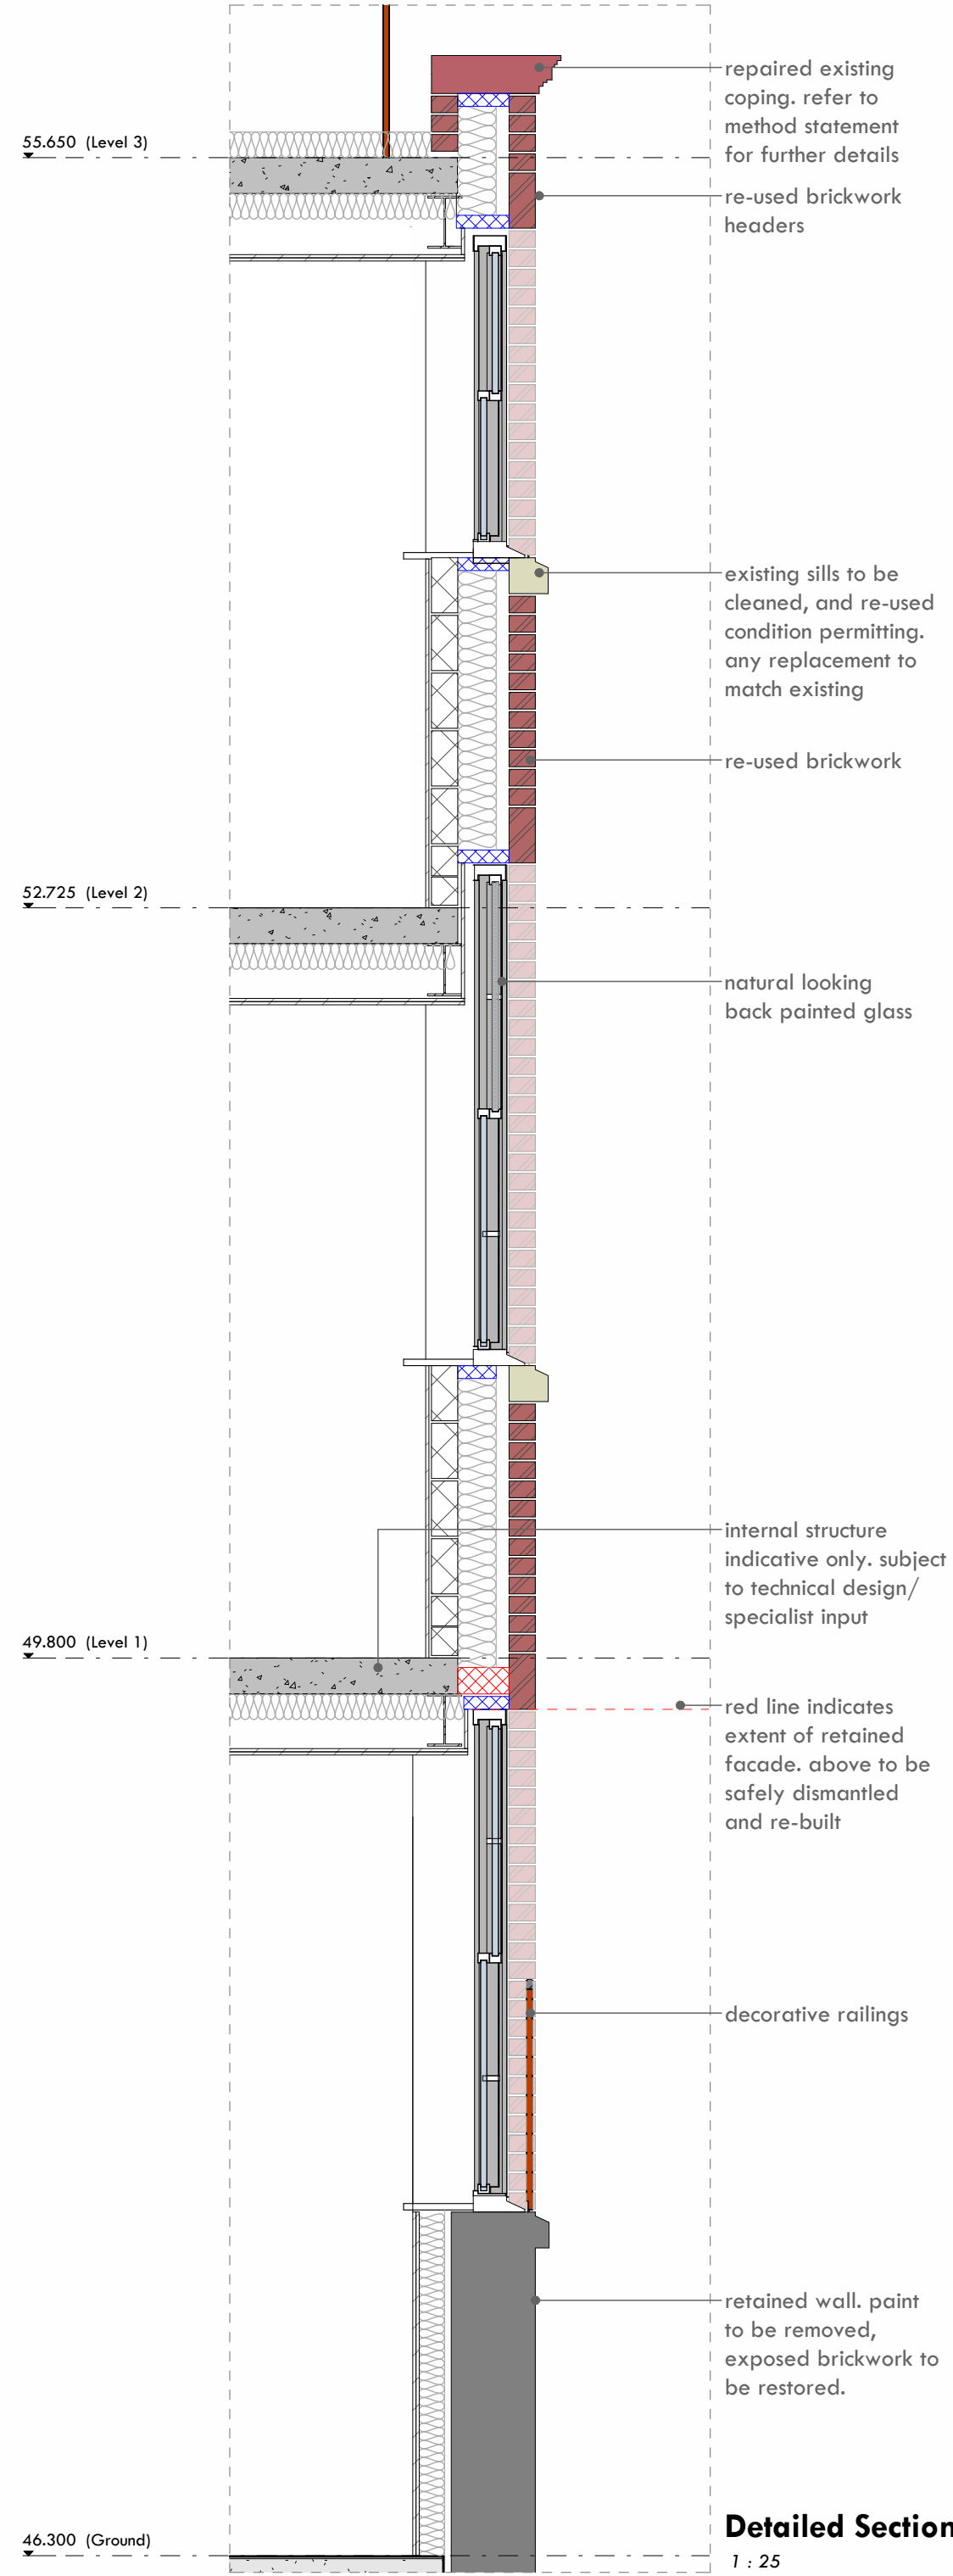


PLANNING

REV	DESCRIPTION	INTL	CHK.	DATE
P01	First Issue	ED	ED	22.07.25
P02	For Planning	ED	ED	22.07.25
P03	Revised as per MCC notes	ASN	NSC	30.07.25

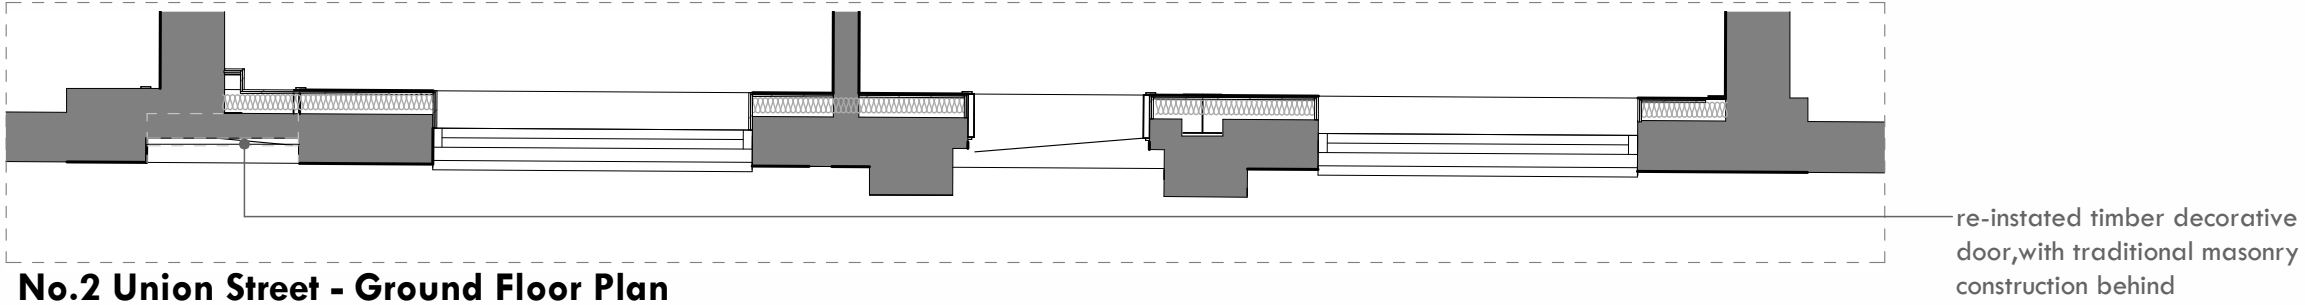

No.2 Union Street - Existing Photograph

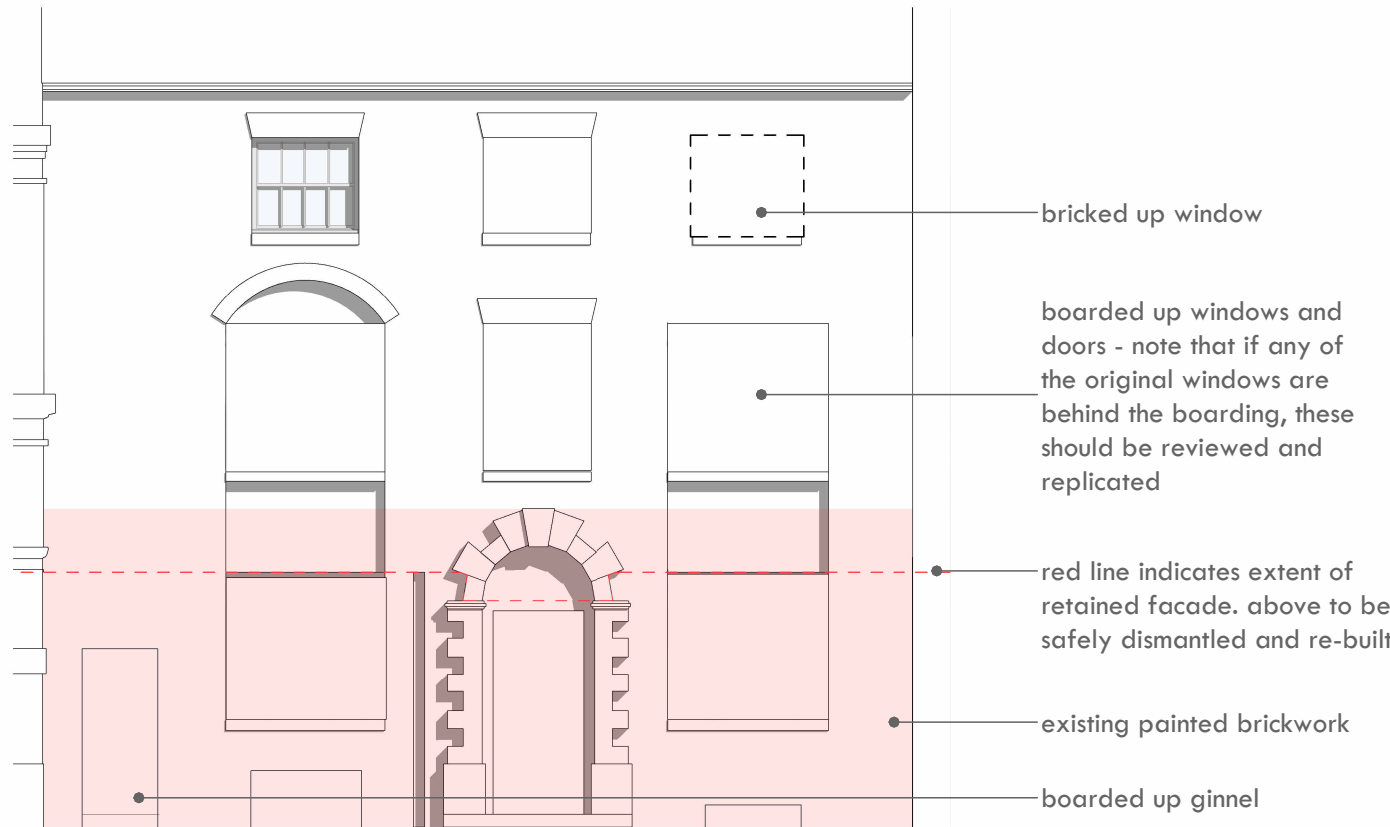

Note:

There will be a more detailed recording before the elevation is dismantled. The setting out of the brickwork in terms of the correct bonding will be recorded and measured, with digital scanning, or hand drawn documentation showing the Flemish bond/header stretcher setting out. As the lower section remains this will assist as the patterning will follow through. This will be fully documented.

The gauged brick arches will be fully recording and each brick individually recorded, numbered and removed and then the whole arch set out on a pallet with all pieces set out as the full arch in the exact configuration as it is in the elevation so that the order or reinstatement matches exactly the existing.