




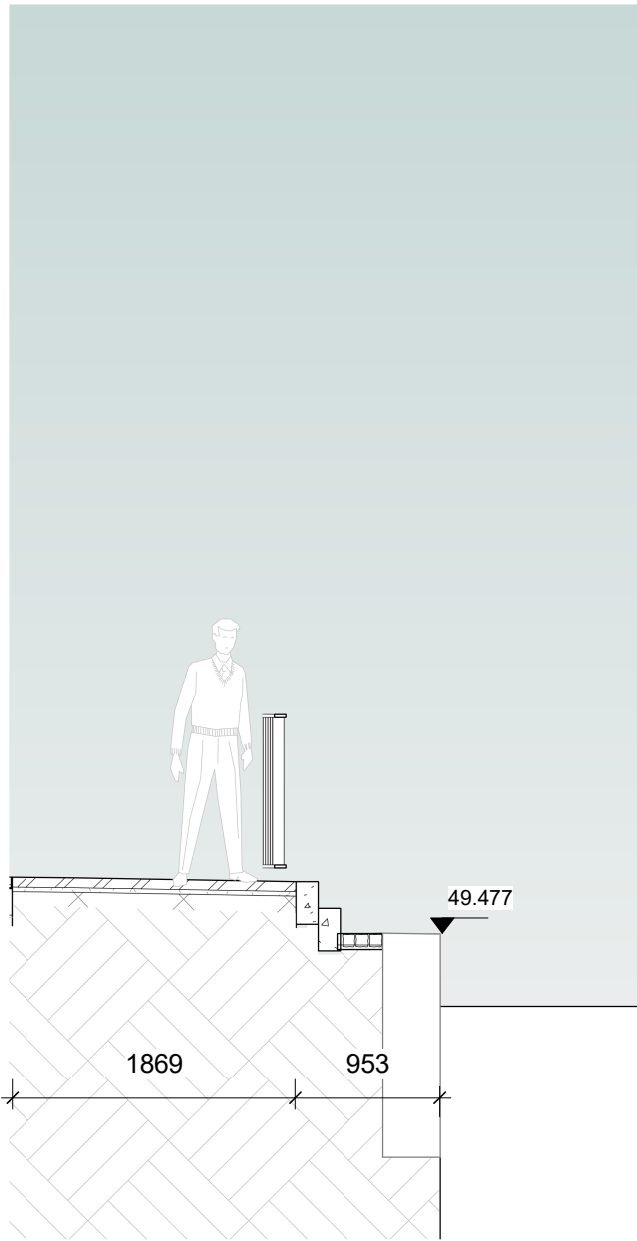


05  
900361  
Section through canal edge 05  
1:50 @

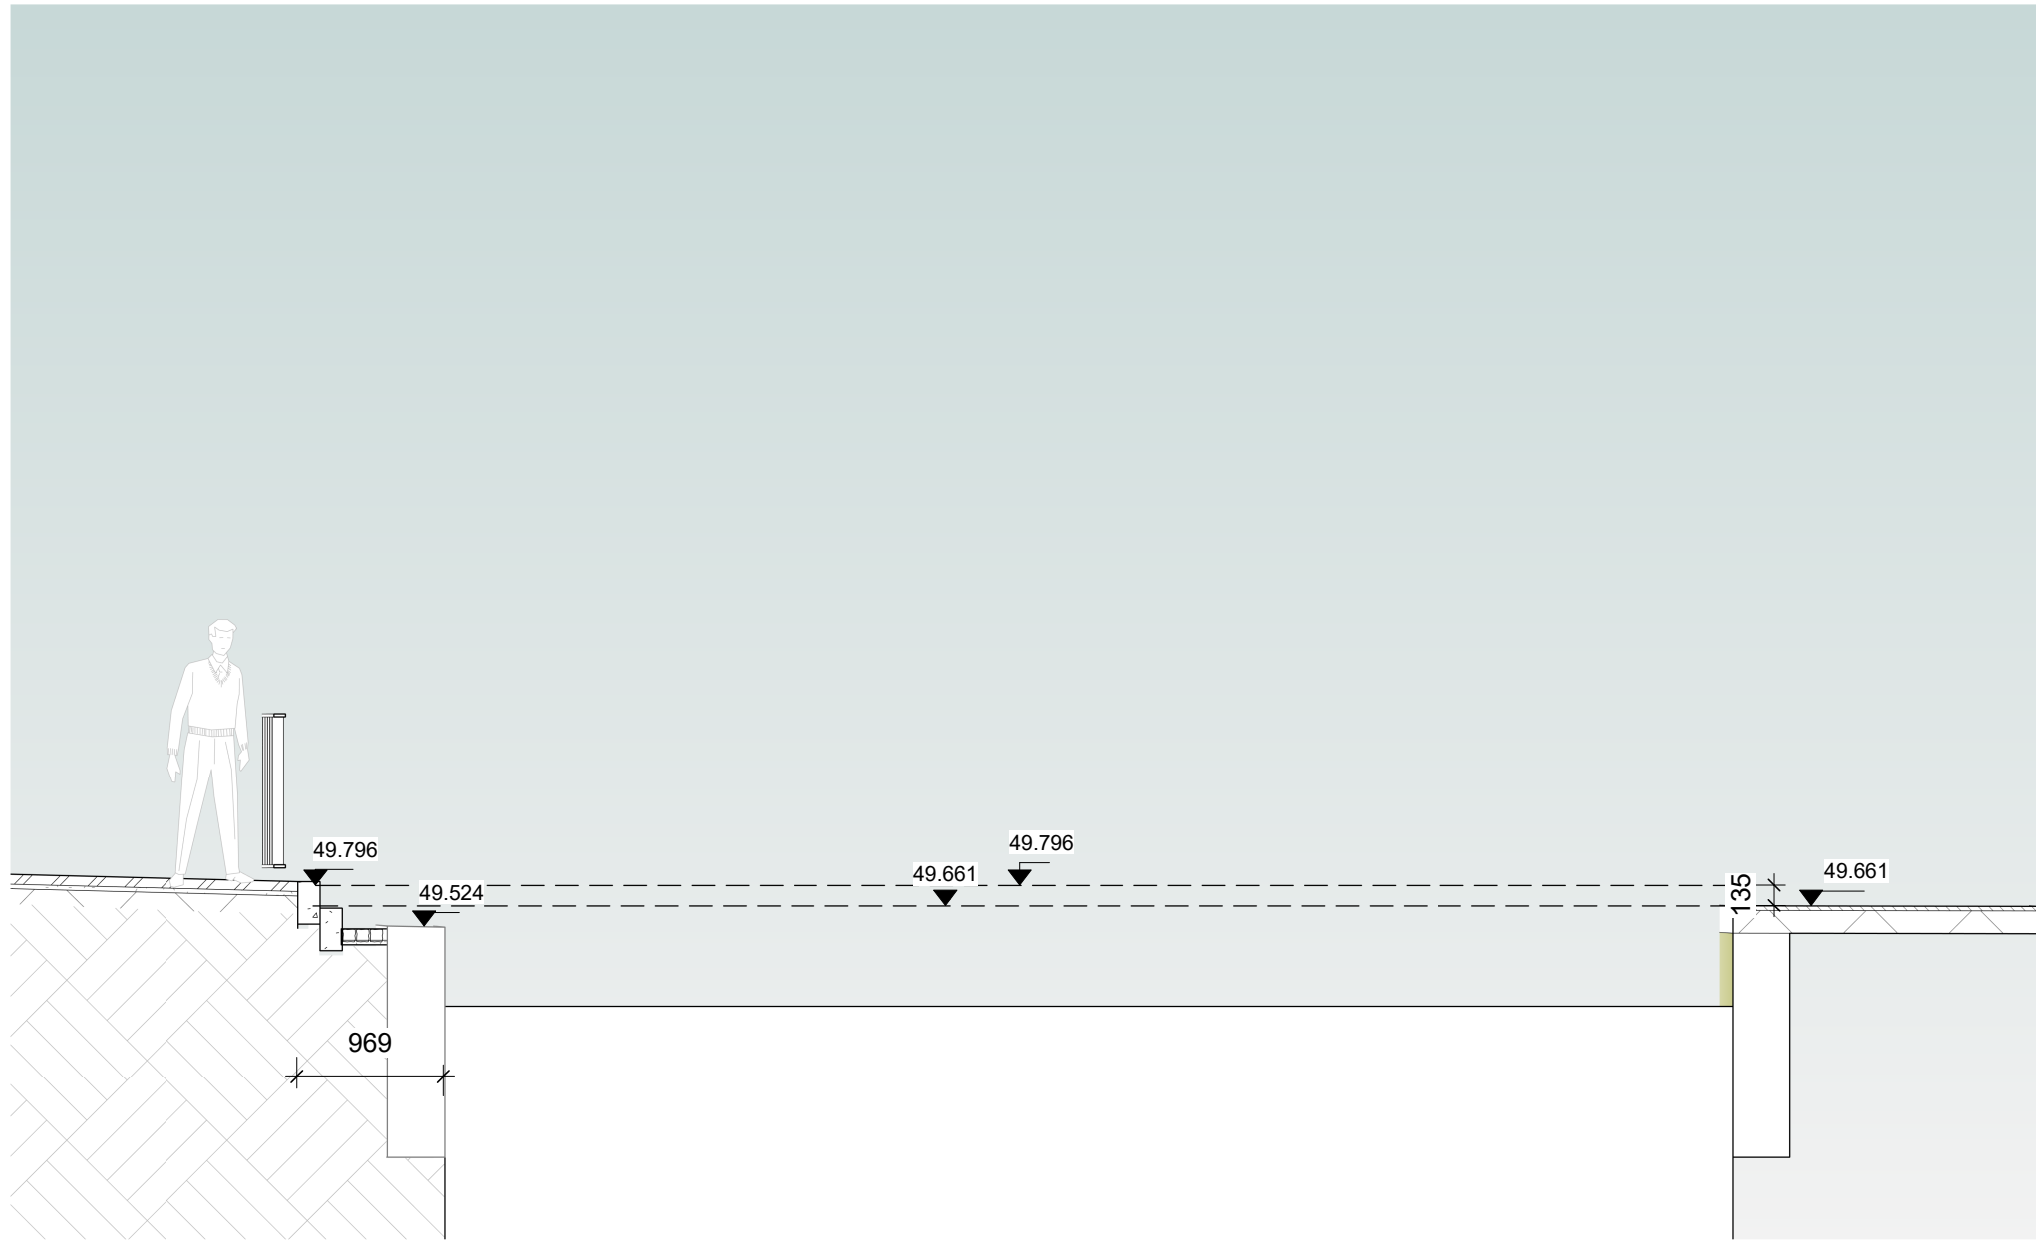


06  
900361  
Section through canal edge 06  
1:50 @

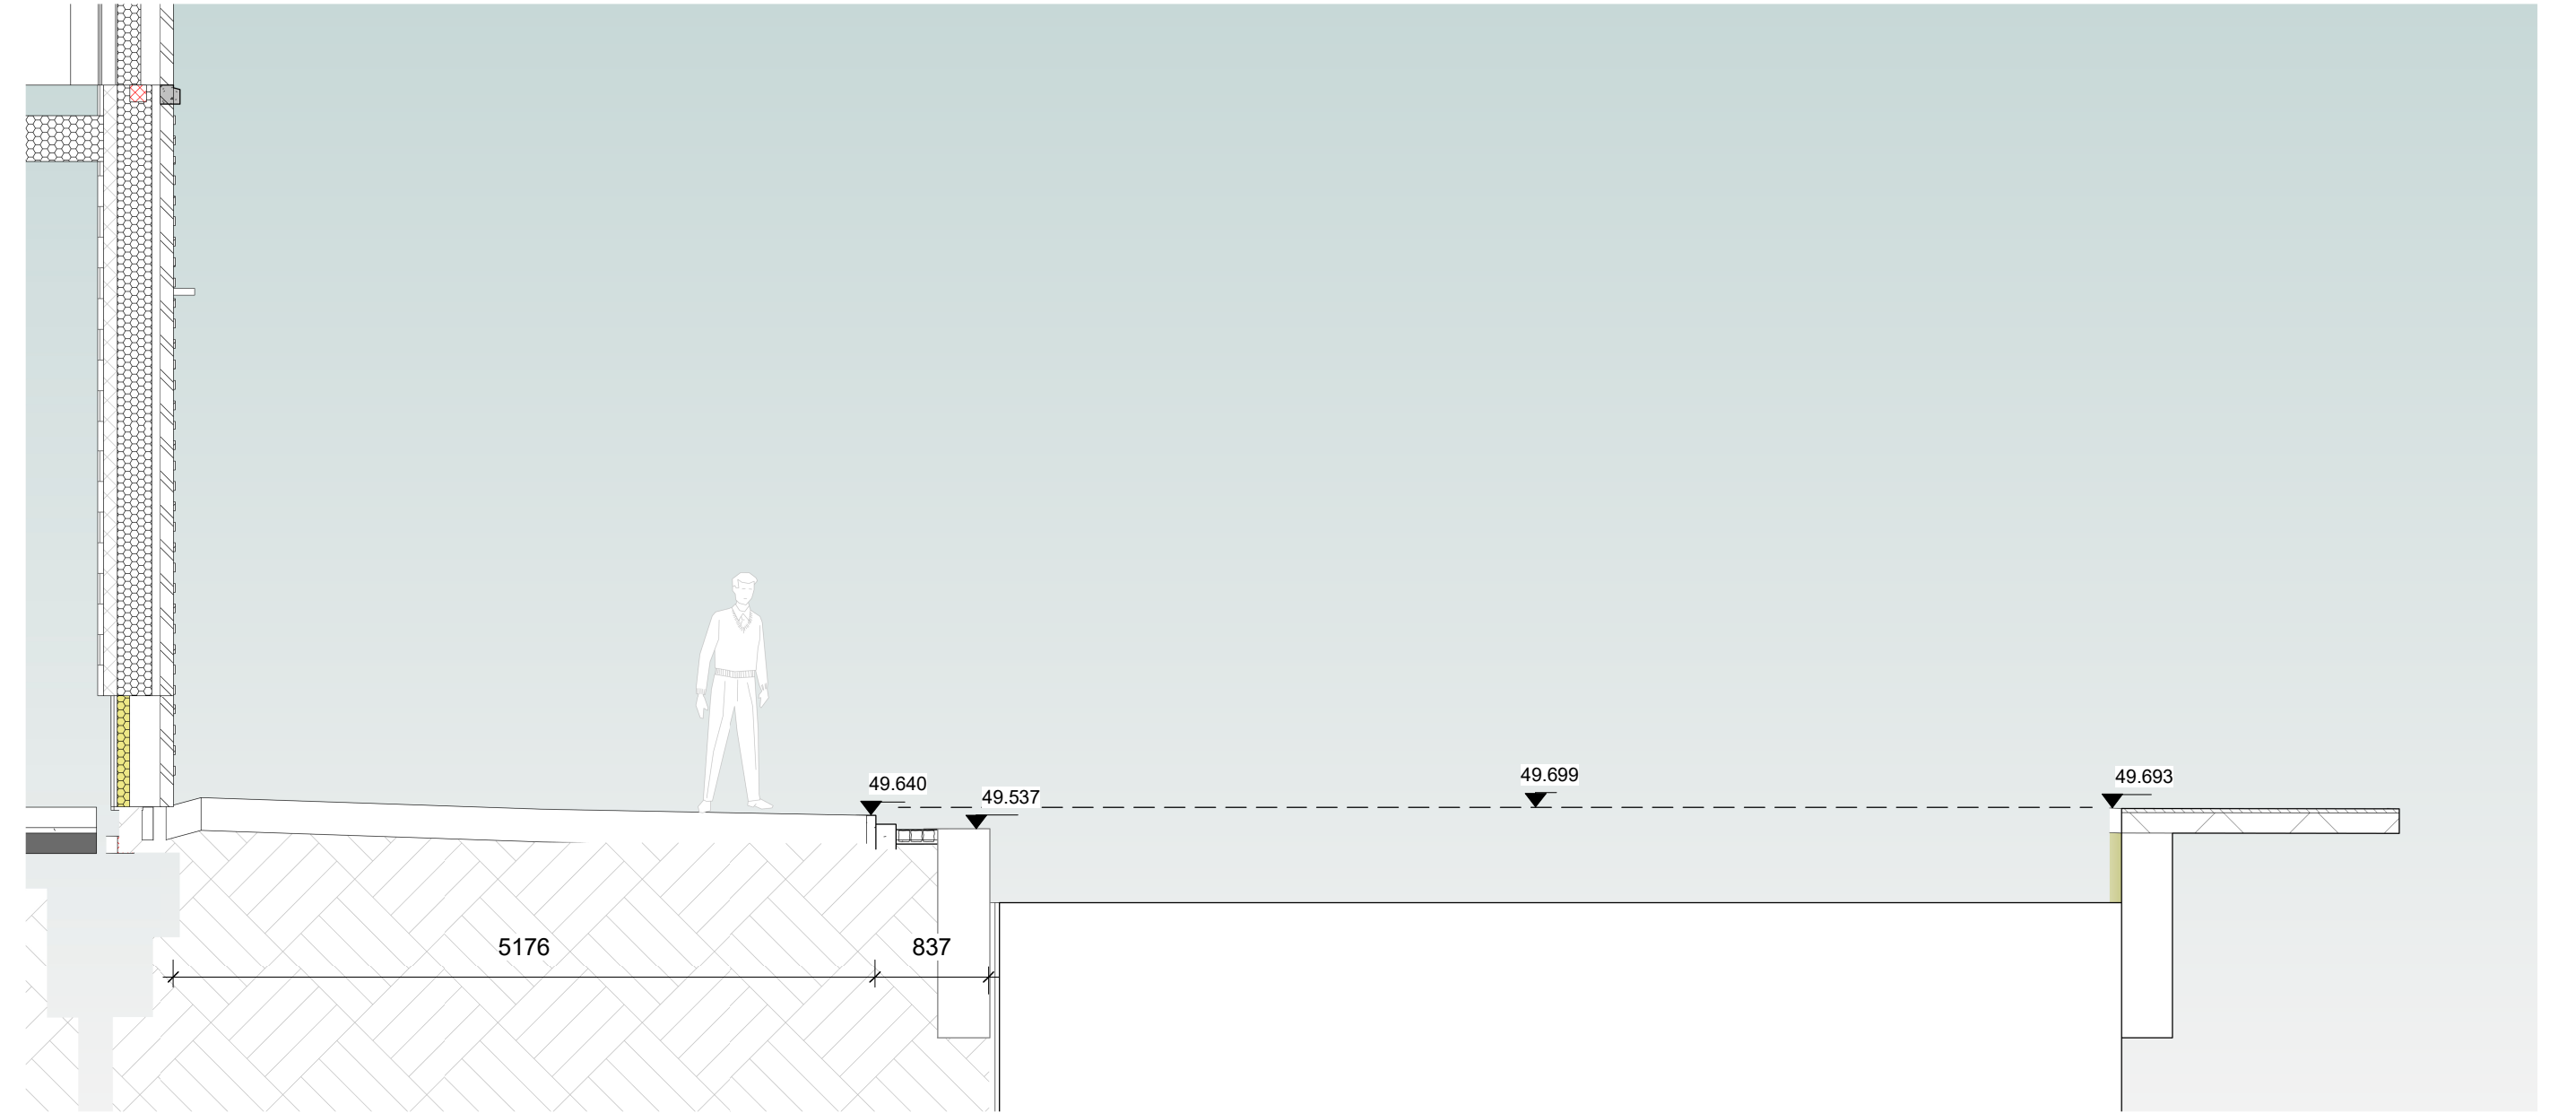


07  
900361  
Section through canal edge 07  
1:50 @

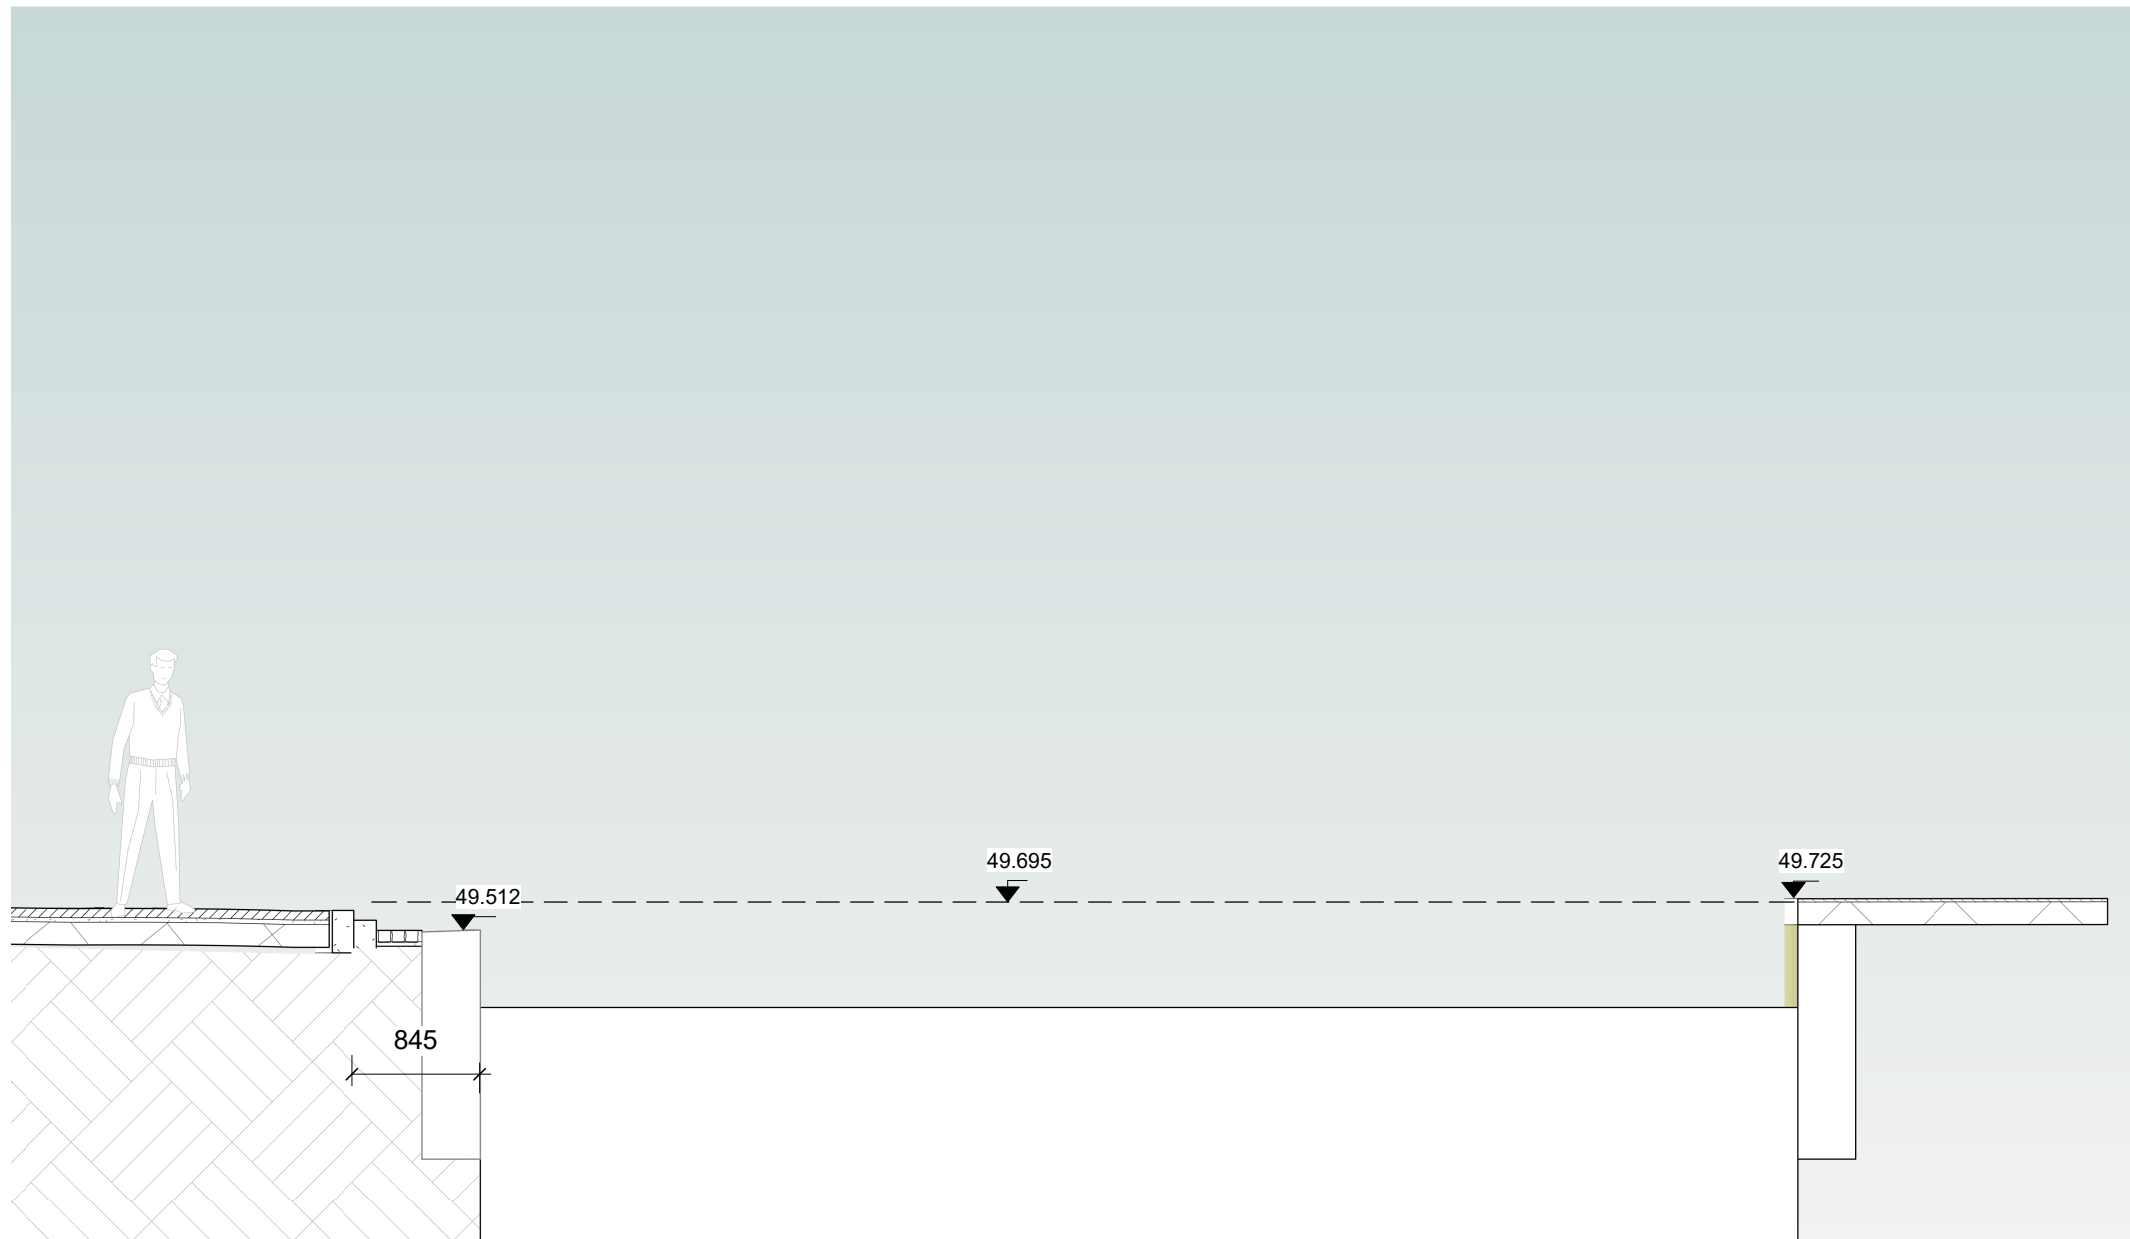

08  
900361  
Section through canal edge 08  
1:50 @

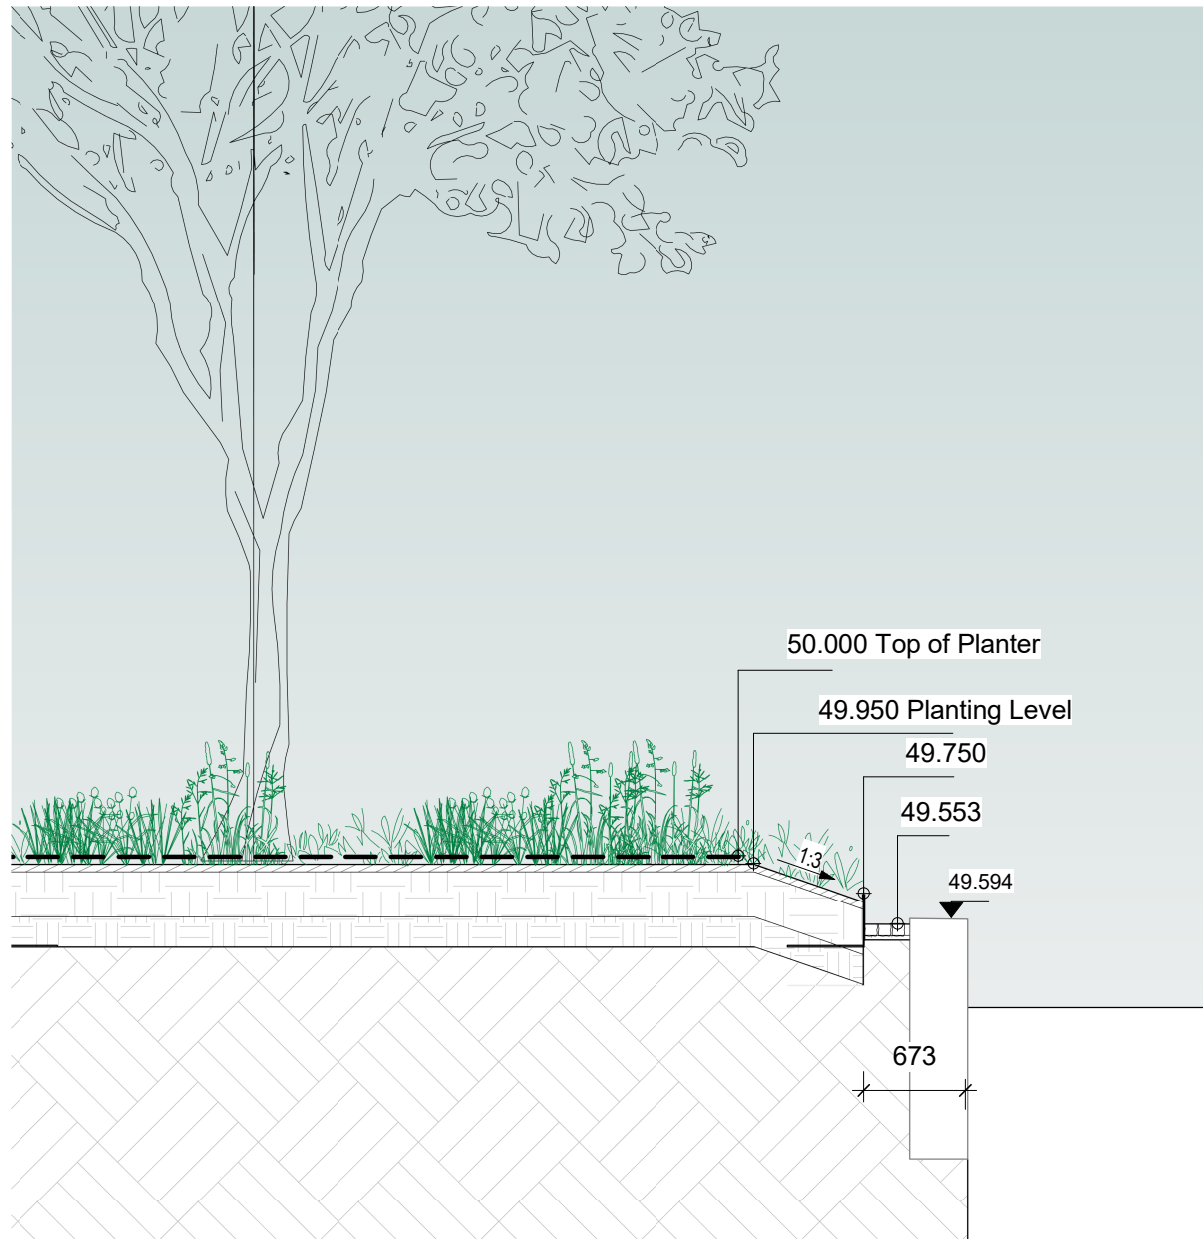

09  
900361  
Section through canal edge 09  
1:50 @

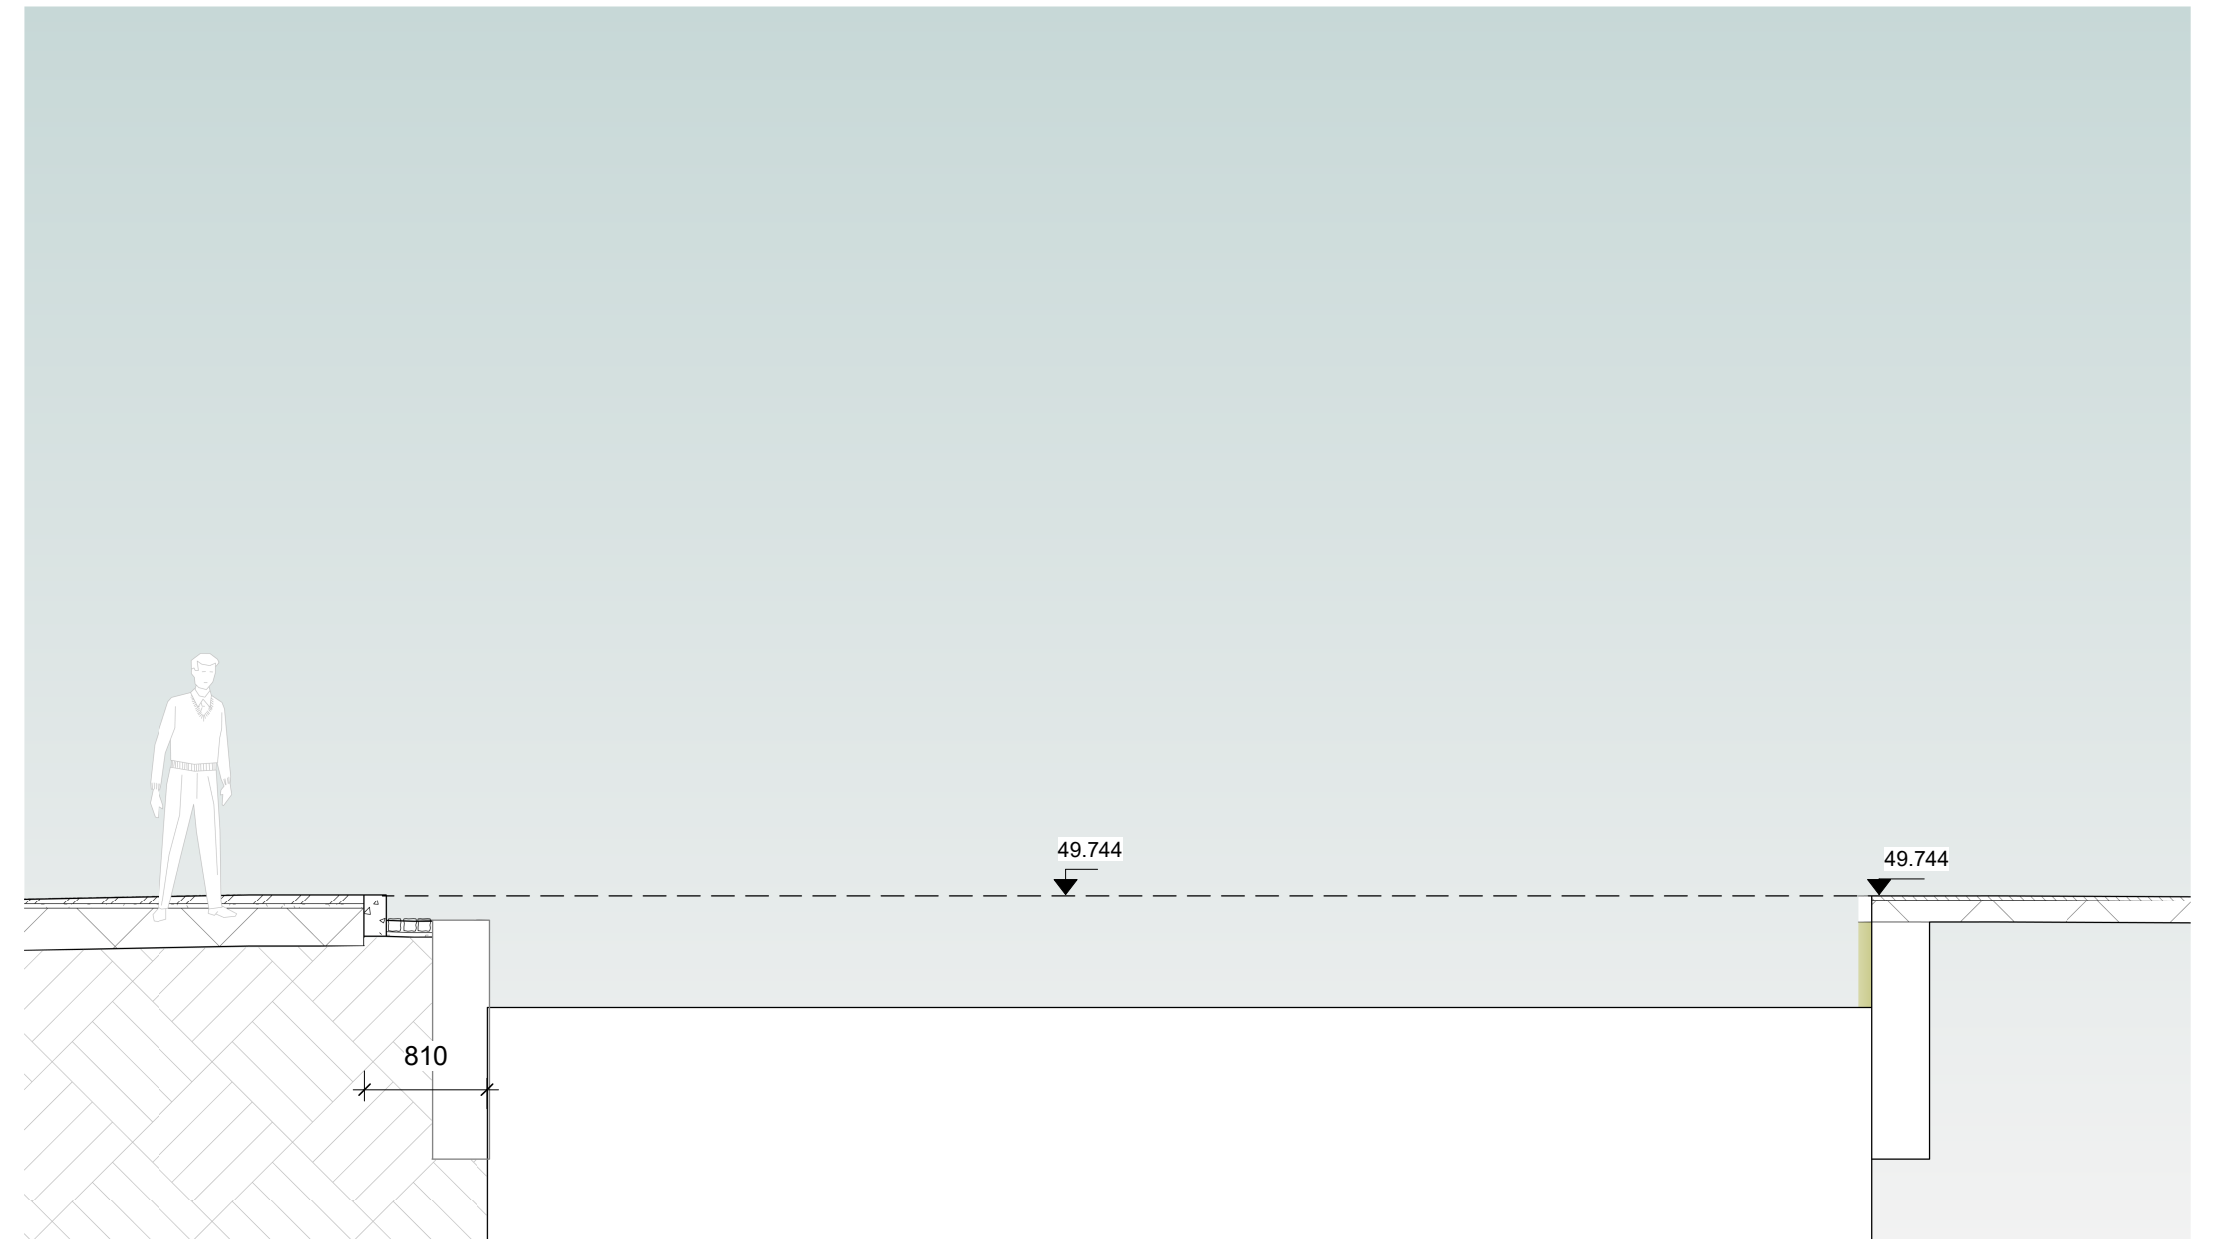

10  
900361  
Section through canal edge 10  
1:50 @

| rev | details      | by | date       |
|-----|--------------|----|------------|
| P01 | STAGE 5      | ER | 02.04.2025 |
| P02 | PLANNING NMA | ER | 28.05.2025 |
| P03 | PLANNING NMA | ER | 01.10.2025 |
|     |              |    |            |
|     |              |    |            |
C:\Users\emily.nashy\Documents\ET171W-GIL-EX-00-00-L-900000\_emily.nashy.rvt

Drawing Status  
S4 - FOR REVIEW AND  
AUTHORISATION

Project Title  
Jersey Wharf, Ancoats  
P21641- 00- 001

Drawing Title  
Canal Section Sketch 02

Drawing Number  
EYJW-GIL-EX-00-DR-L-900361

Purpose of Issue  
Planning NMA

Revision  
P03

Date  
07/03/24

Scale  
1:50@A1

Drawn  
CB

Checked  
SB



Gillespies

5th Floor, Phoenix House, 3 South Parade, Leeds, LS1 5QX.  
P: +44 (0)113 247 0550 E: Rachel.Taylor@gillespies.co.uk

Client  
John Sisk and Sons Ltd  
John Sisk & Son Ltd  
2410 Rogers Court  
The Crescent  
Birmingham Business Park  
Birmingham  
B37 7YE