


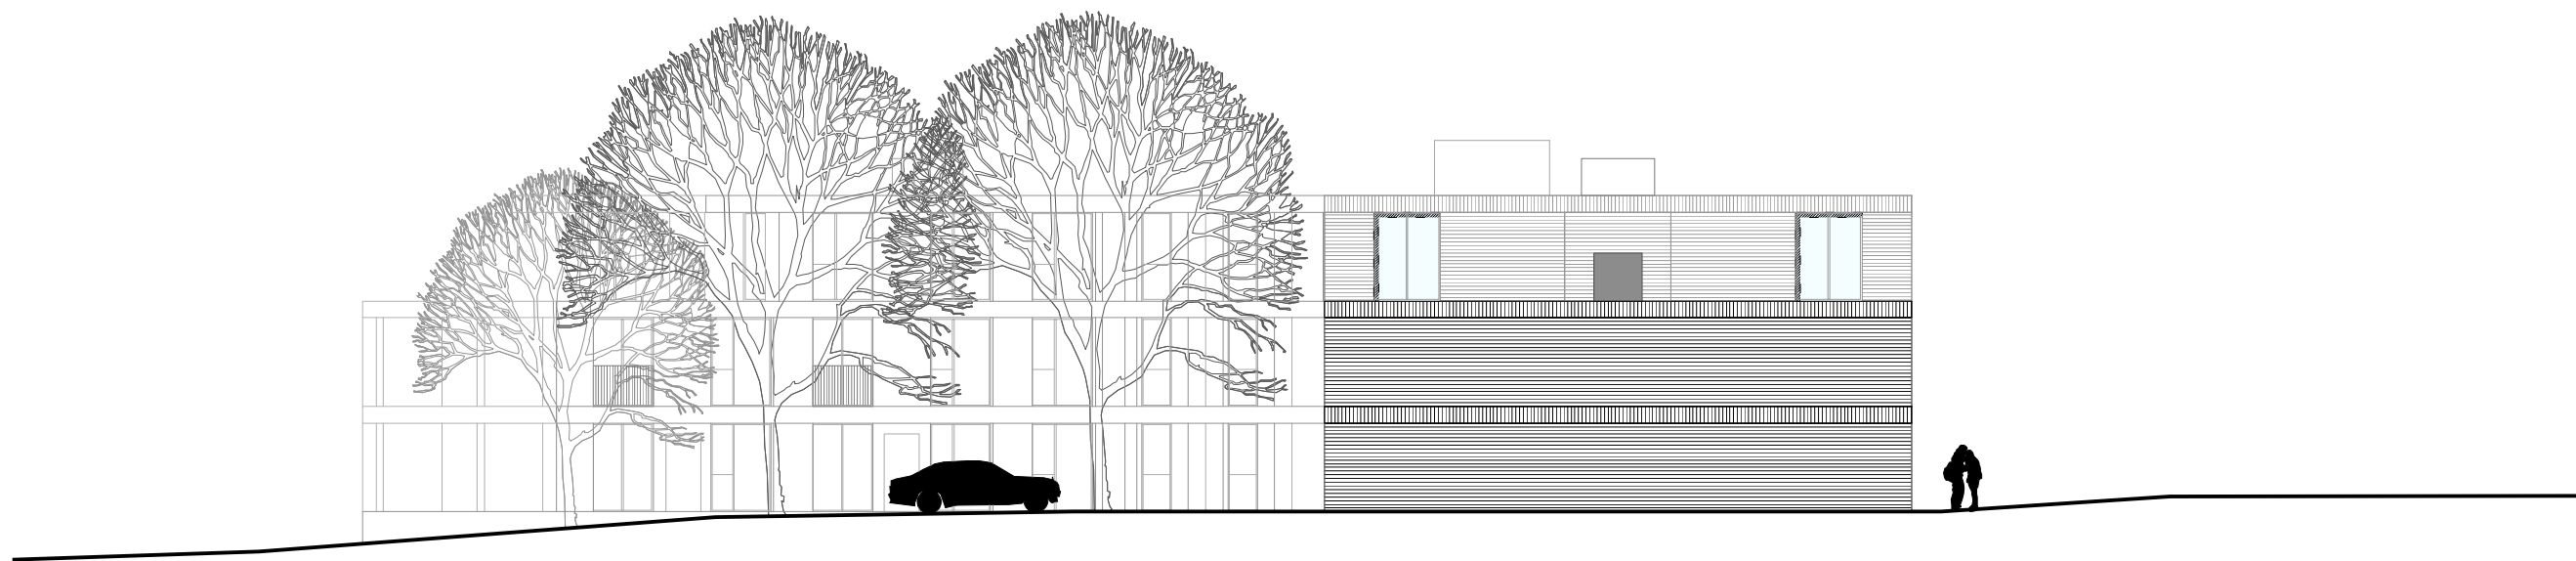

**PLANNING ISSUE**

# FALCONER CHESTER HALL



London | Liverpool | Manchester | Kuala Lumpur | Telephone +44(0)151 243 5800 [www.fcharchitects.com](http://www.fcharchitects.com)  
© F.C.H.

Rev. E \_23.11.2022\_NMA submission  
Rev. D \_24.10.2019\_Ground floor apts updated  
Rev.C\_21.10.2019\_Terrace to gable ends omitted  
Rev.B\_24.09.2019\_Name of client changed  
A - Issue for planning

|               |                            |             |
|---------------|----------------------------|-------------|
| Project Title | GREENWOOD ROAD, WYTHENSHAW |             |
| Drawing Title | PROPOSED ELEVATION-EAST    |             |
| Client        | ECS CAPITAL LTD            |             |
| Drawn By      | Date                       | Project No. |
| FCH           | JULY 2019                  | P19-063     |
| Scale         |                            | Drawing No. |
| 1:200@A3      |                            | 02-05-004E  |