




1 Front - Existing
1 : 100



2 Rear - Existing
1 : 100

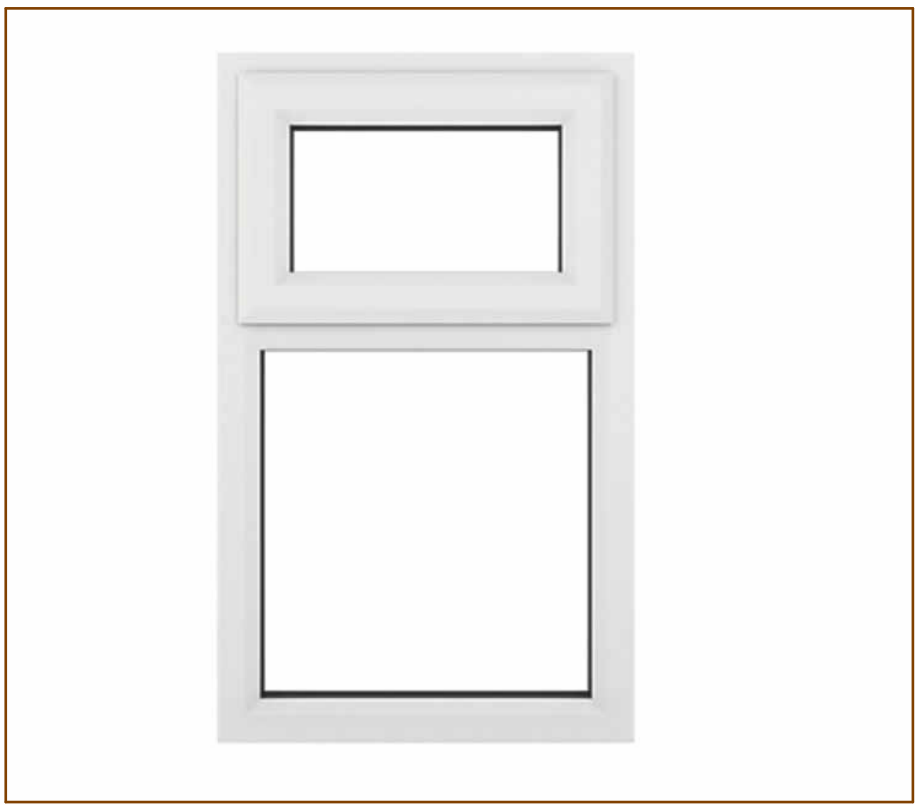


Windows - UPVC - White - Eurocell
Windows are to match existing




Window Sills - Stone sill - RAL 9004
Window sills are to match existing



External Doors - Aluminium RAL 9004 - Door
Supplies - Turenwerke SL75 Design 20 Aluminium
Door - Black RAL9005 - Blackline

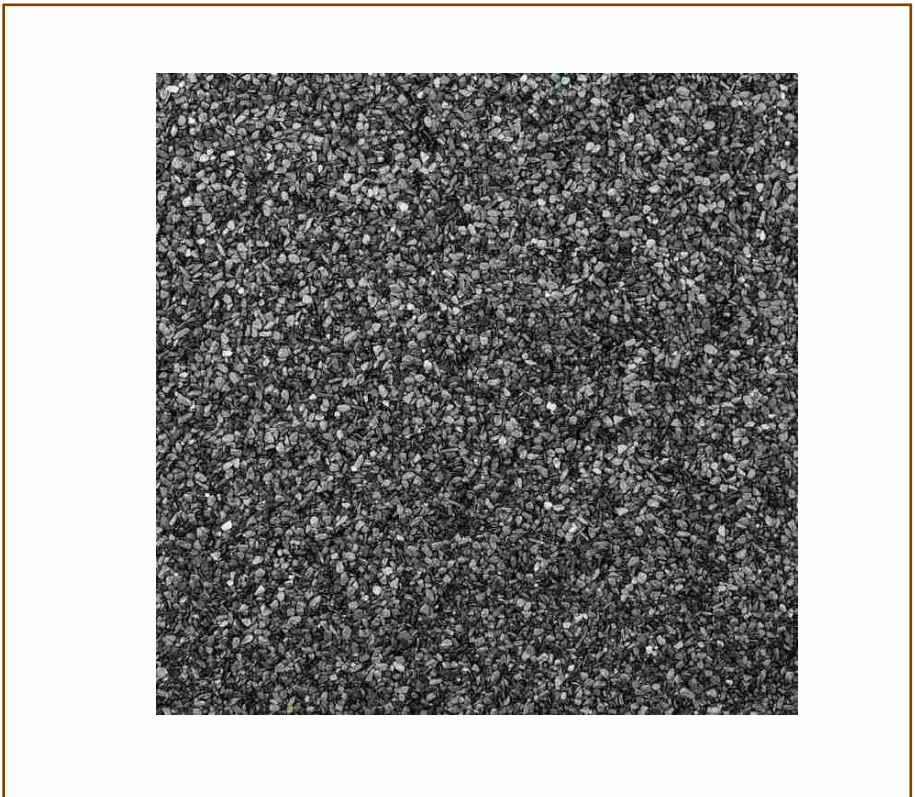

Flat Roof - Mineral Black Roofing Felt
Supplies - Maxi Torch-On SBS Premium Applied
Mineral Roofing Felt Cap Sheet

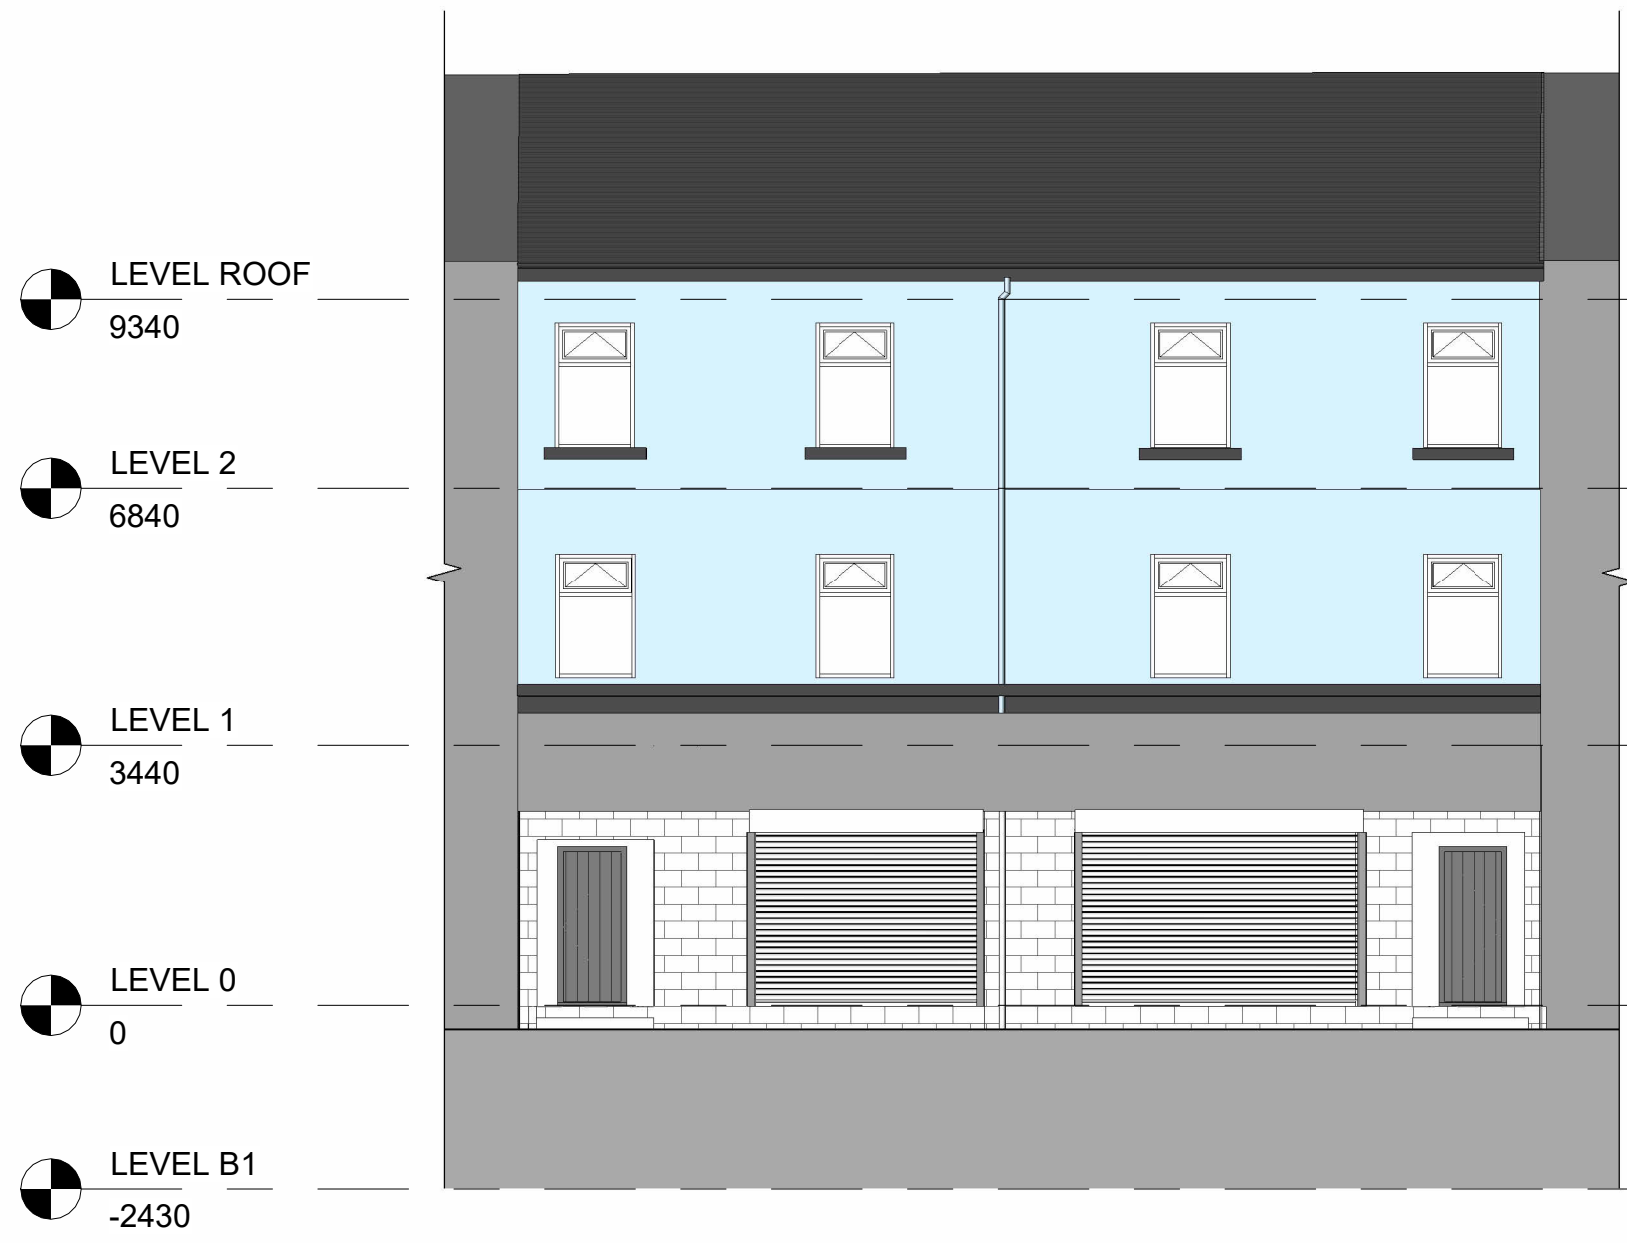

3 Front - Proposed - Closed Shutters
1 : 100



4 Rear - Proposed
1 : 100





External Brickwork - Athena Blend - Wienerberger
<https://www.wienerberger.co.uk/product-range/bricks/athena-blend.html>

Brickwork are to match existing



5 Front - Proposed - Opened Shutters
1 : 100

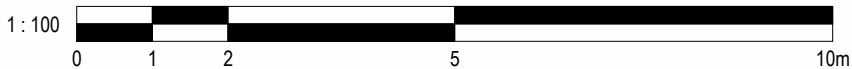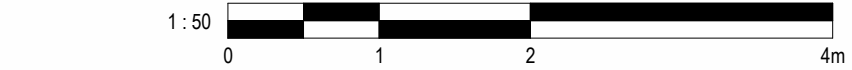

2	DoC - Revised Materials	20/10/2025	JB
1	DoC - Materials	31/07/2025	JB
No.	Description	Date	Initial

PROJECT 99-101 Cheetham Hill Road			
TITLE Existing and Proposed Elevations			
STATUS DESIGN			
DRAWN BY JB	DATE 06/03/2025	SCALE (@ A1) 1 : 100	
PROJECT NUMBER GSS24140.4	DRAWING NUMBER 003	REV 2	
GOLD SKETCH S T U D I O S www.goldsketch.co.uk info@goldsketch.co.uk 0161 792 9595			
NOTES © COPYRIGHT - ALL RIGHTS RESERVED. THIS DRAWING IS NOT TO BE REPRODUCED WITHOUT PRIOR WRITTEN CONSENT. DRAWING TO BE USED FOR THE STATUS INDICATED ONLY. ALL DIMENSIONS AND SETTING OUT SHALL BE CHECKED AND CONFIRMED ON SITE. ANY DISCREPANCIES TO BE REPORTED TO THE ARCHITECT IMMEDIATELY. THE CONSULTANT IS NOT RESPONSIBLE FOR ANY WORK NOT IN ACCORDANCE WITH CURRENT BUILDING REGULATIONS, RELEVANT CODES OF PRACTICE AND BRITISH STANDARDS. ALL DIMENSIONS ON THIS DRAWING ARE IN MILLIMETRES UNLESS OTHERWISE STATED.			