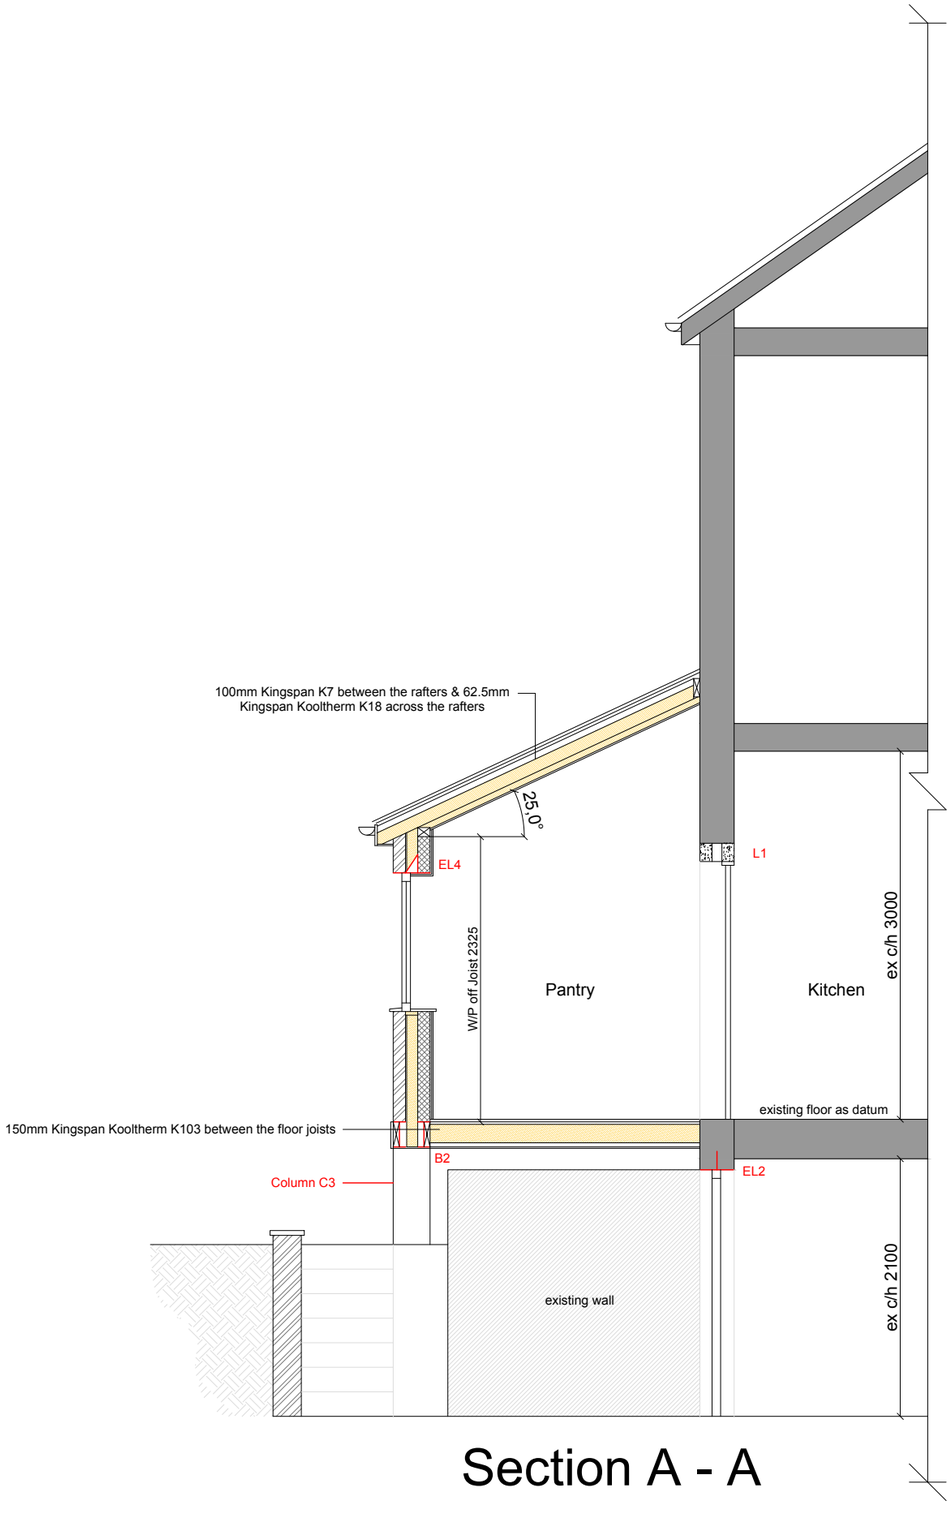

Section A - A

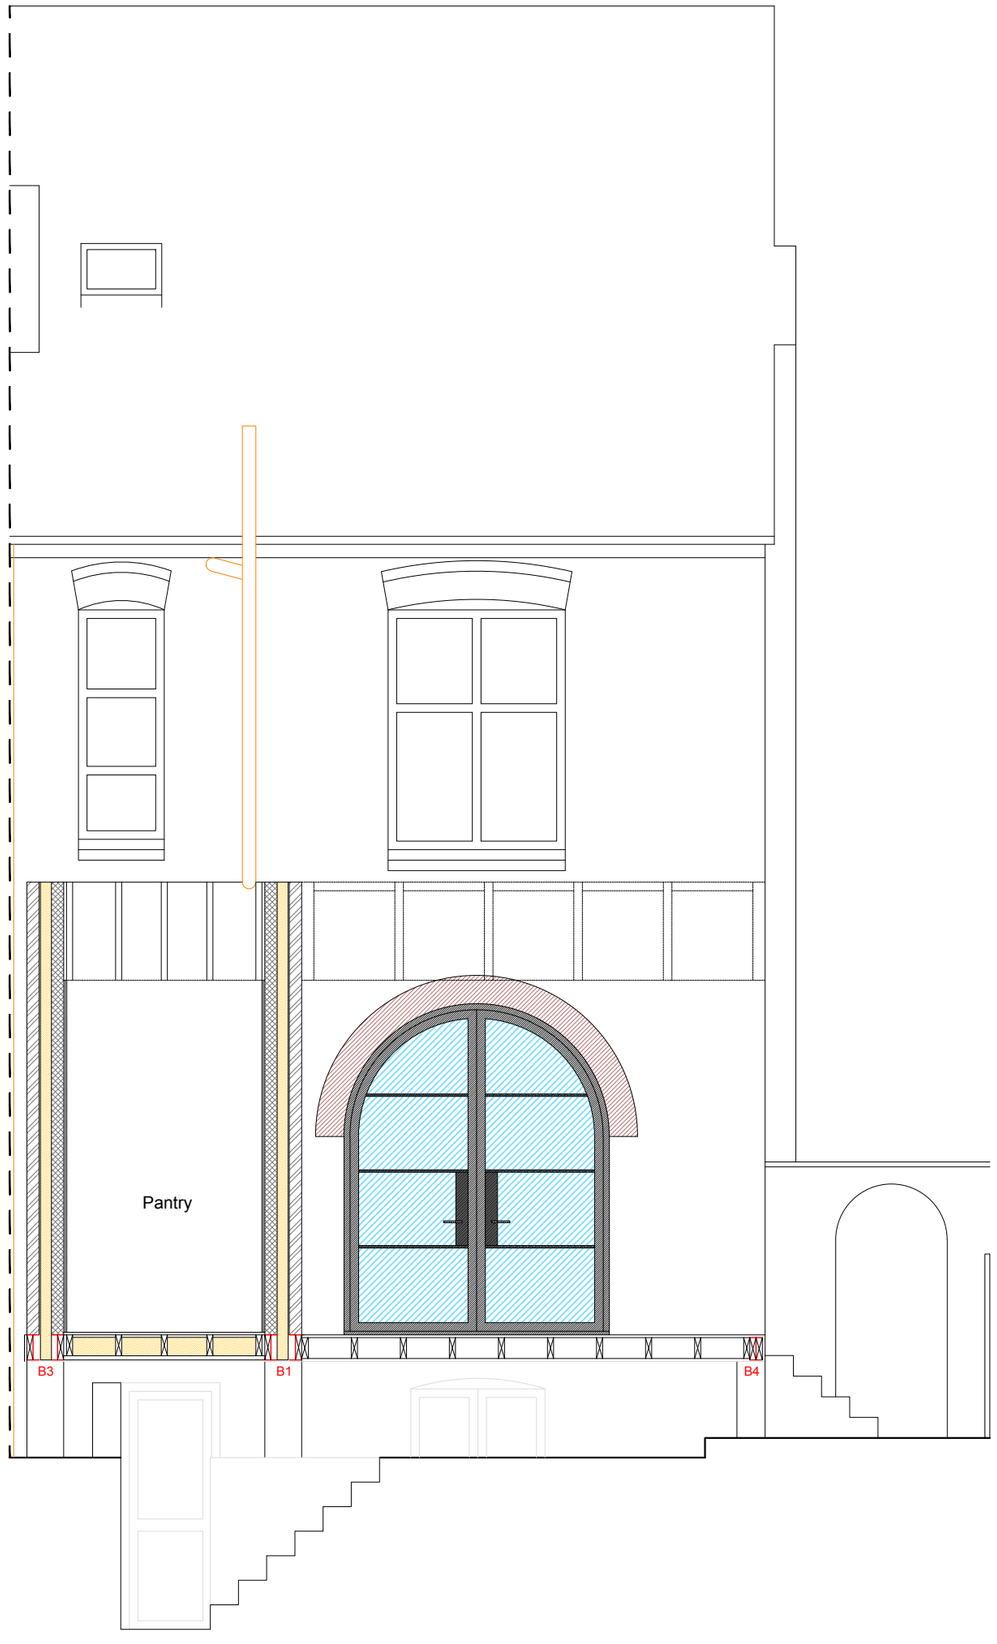

Section B - B

NOTES

The copyright of this specification and the associated drawings is held and no reproduction is allowed without prior permission.
These drawings must be checked and measurements taken on site prior to work commencing. All dimensions are in millimetres.

The builder will be responsible for liaising with the appointed Building Inspector and arranging for necessary site visits to ensure certification is secured for the construction work.

Under CDM (2015) Regulations, the Contractor undertaking this domestic project will assume Client Responsibilities. Please refer to this website for further information:
www.hse.gov.uk/construction/cdm/2015/domestic-clients.htm

LHG PROJECTS LTD
Architectural Design & Surveying
M: 07941 889 509
E: lhgprojects@gmail.com

PROJECT
24 Moorfield Road, Didsbury

DRAWING TITLE
Proposed Sections

DATE
27/06/25

SCALE
1:50 @ A3

DRAWING NUMBER
1203.011

REVISION NO.