




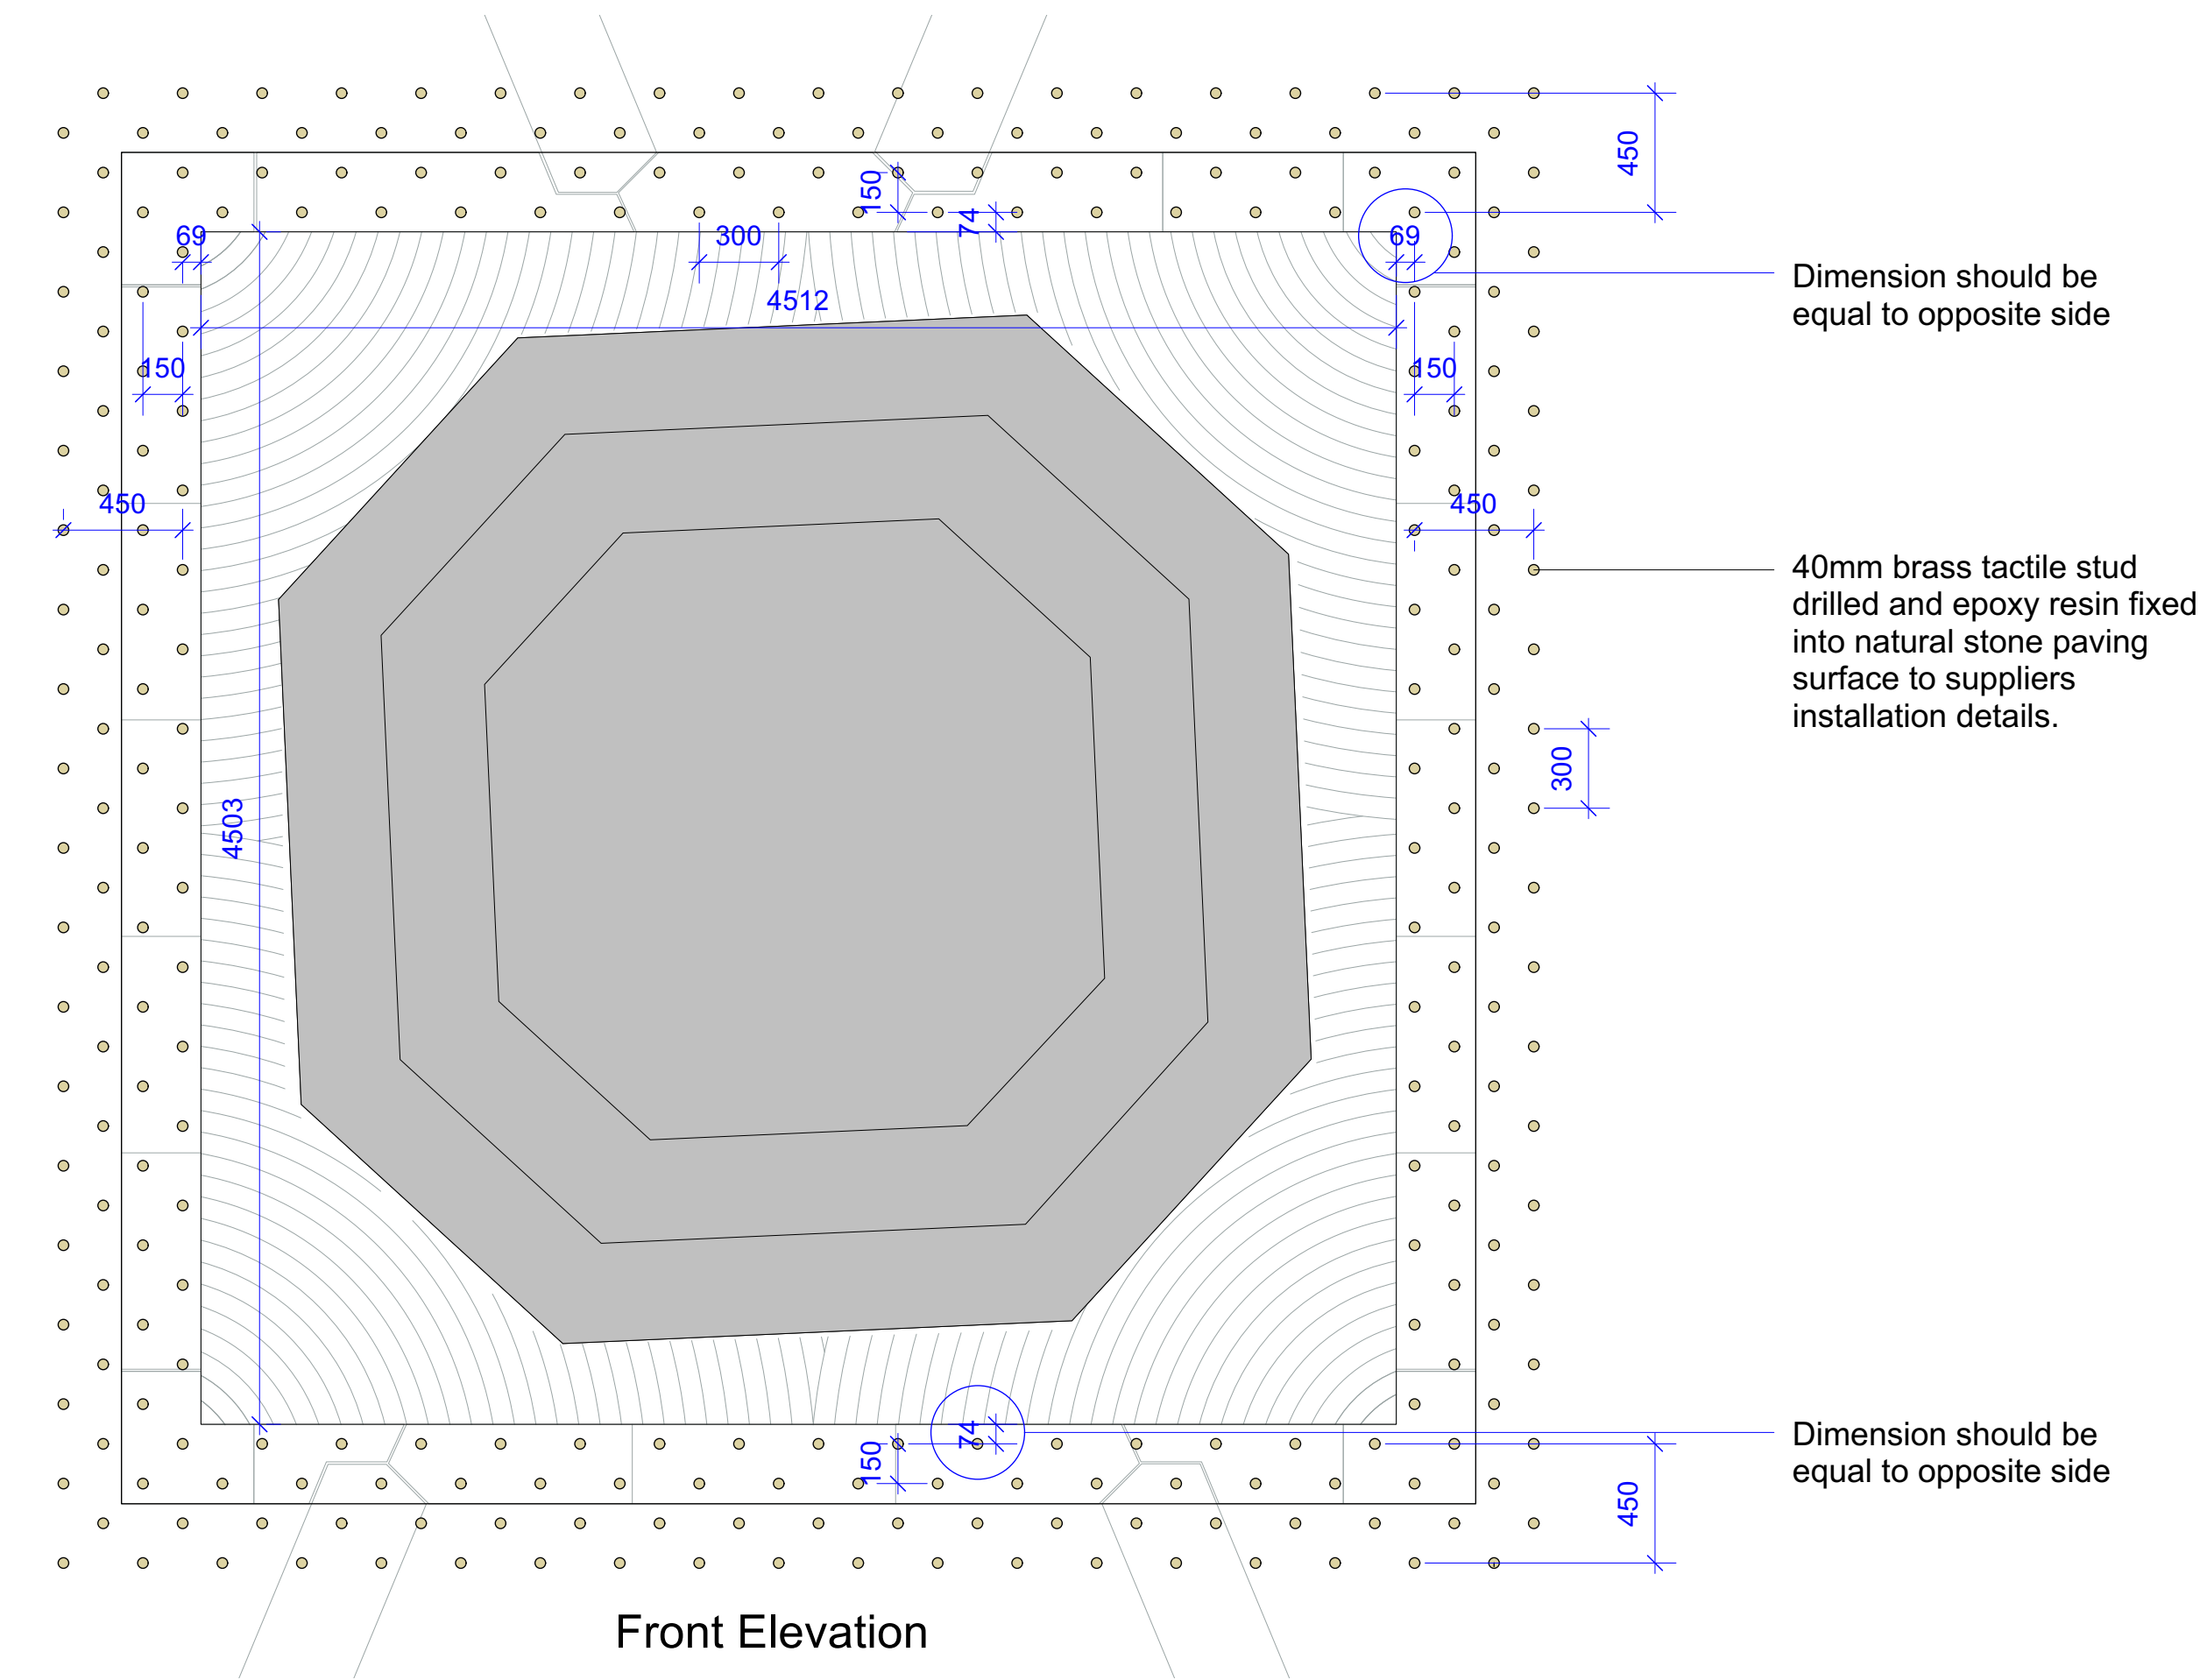

Gladstone Monument: Anti-skate surface fixed studs detail
Scale 1:25 @ A1

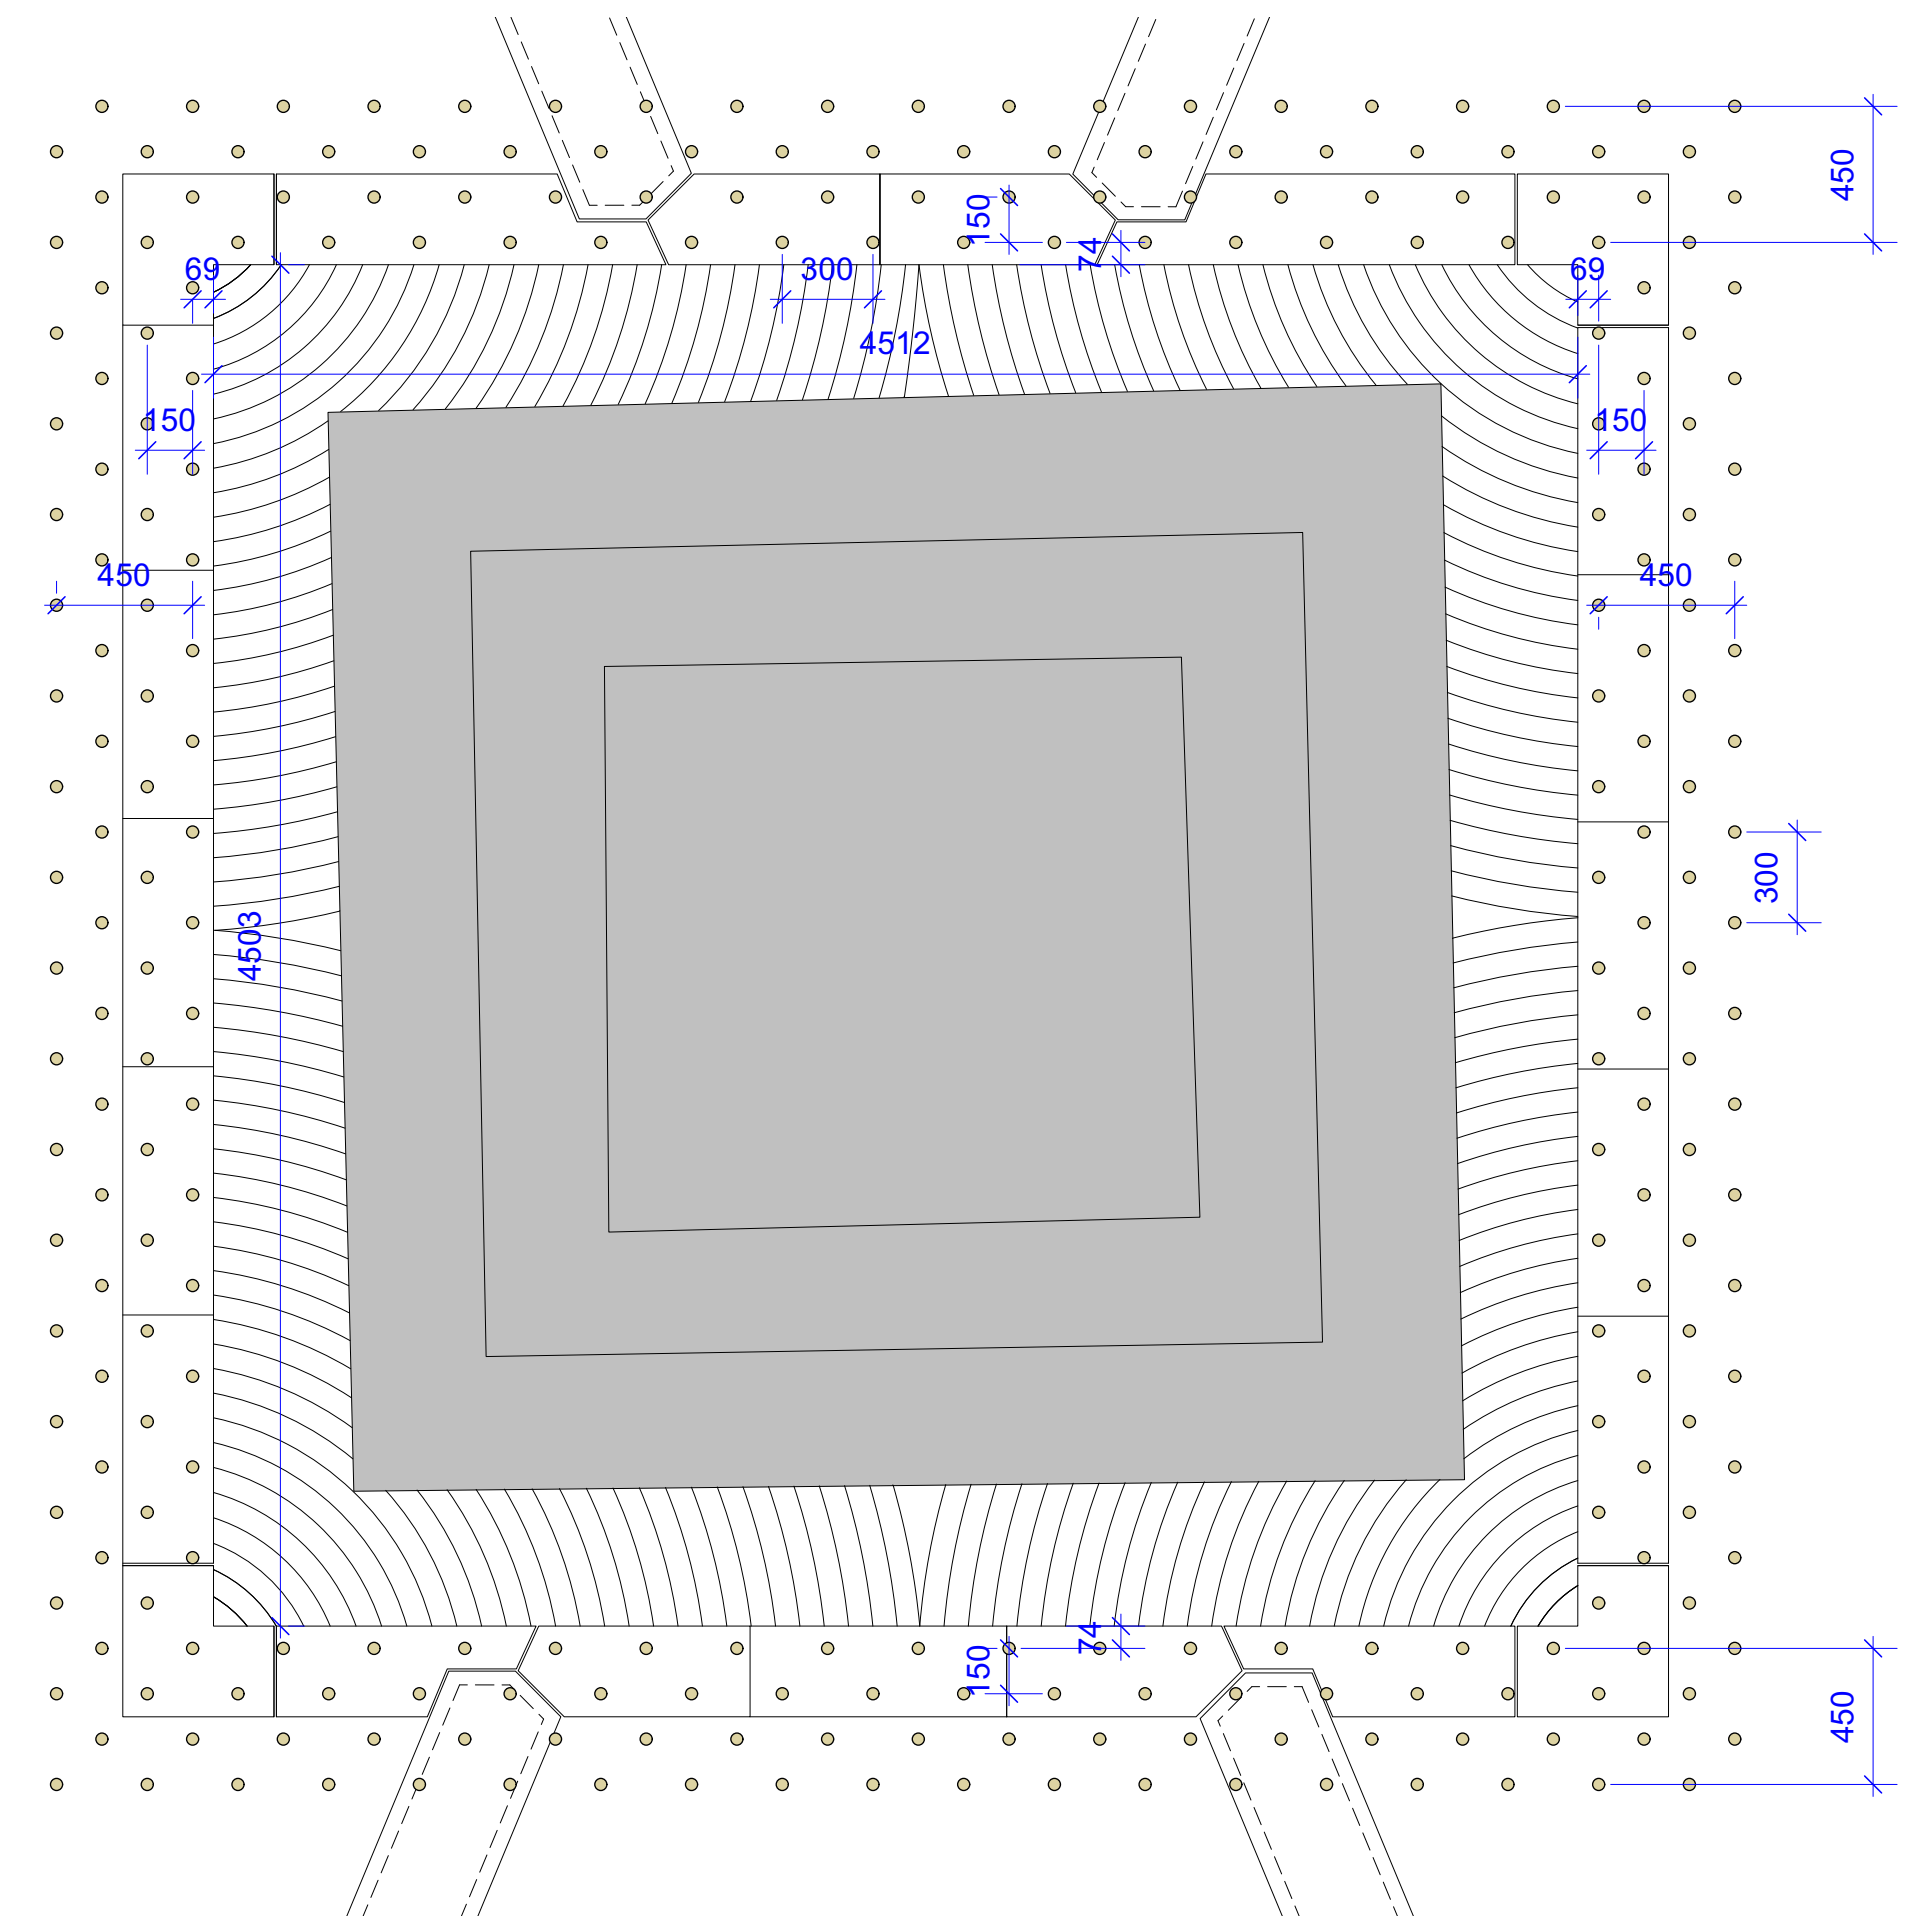

Heywood Monument: Anti-skate surface fixed studs detail
Scale 1:25 @ A1

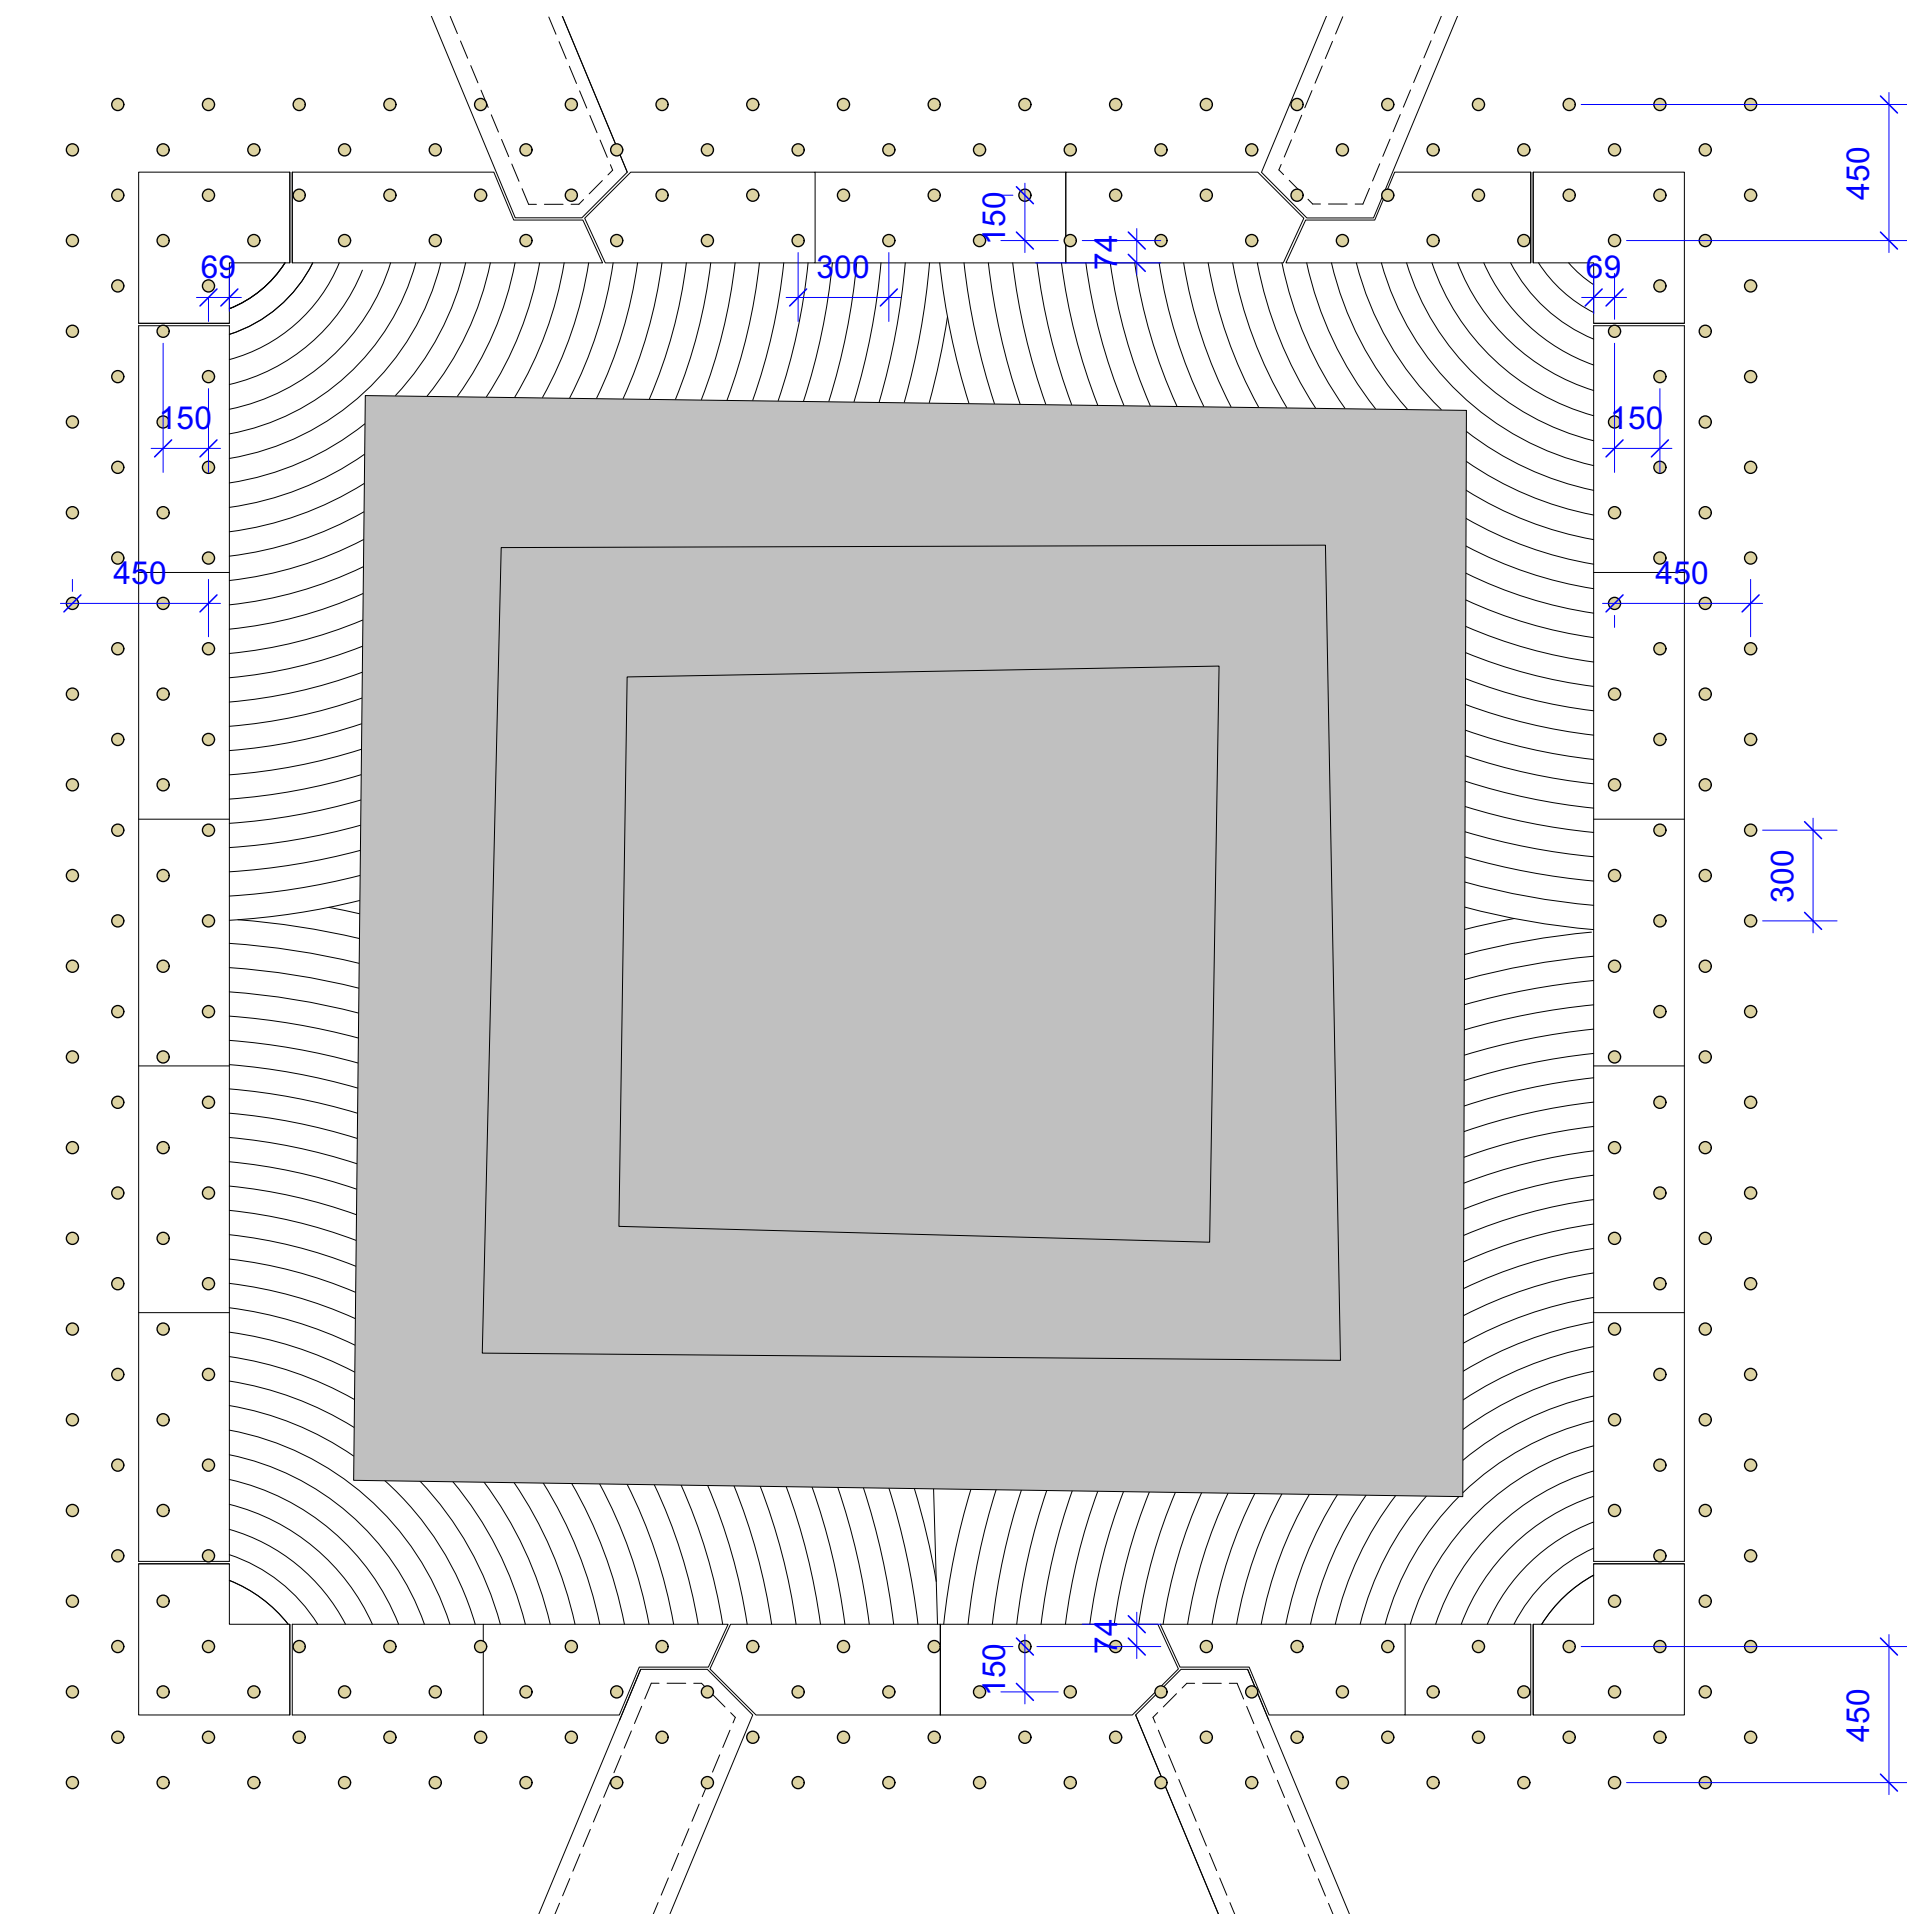


Bright Monument: Anti-skate surface fixed studs detail
Scale 1:25 @ A1



Product reference image: Brass tactile stud
40mm diameter. Supplier: Studmarc



Precedent image: Manchester Cathedral /
Cathedral Gardens

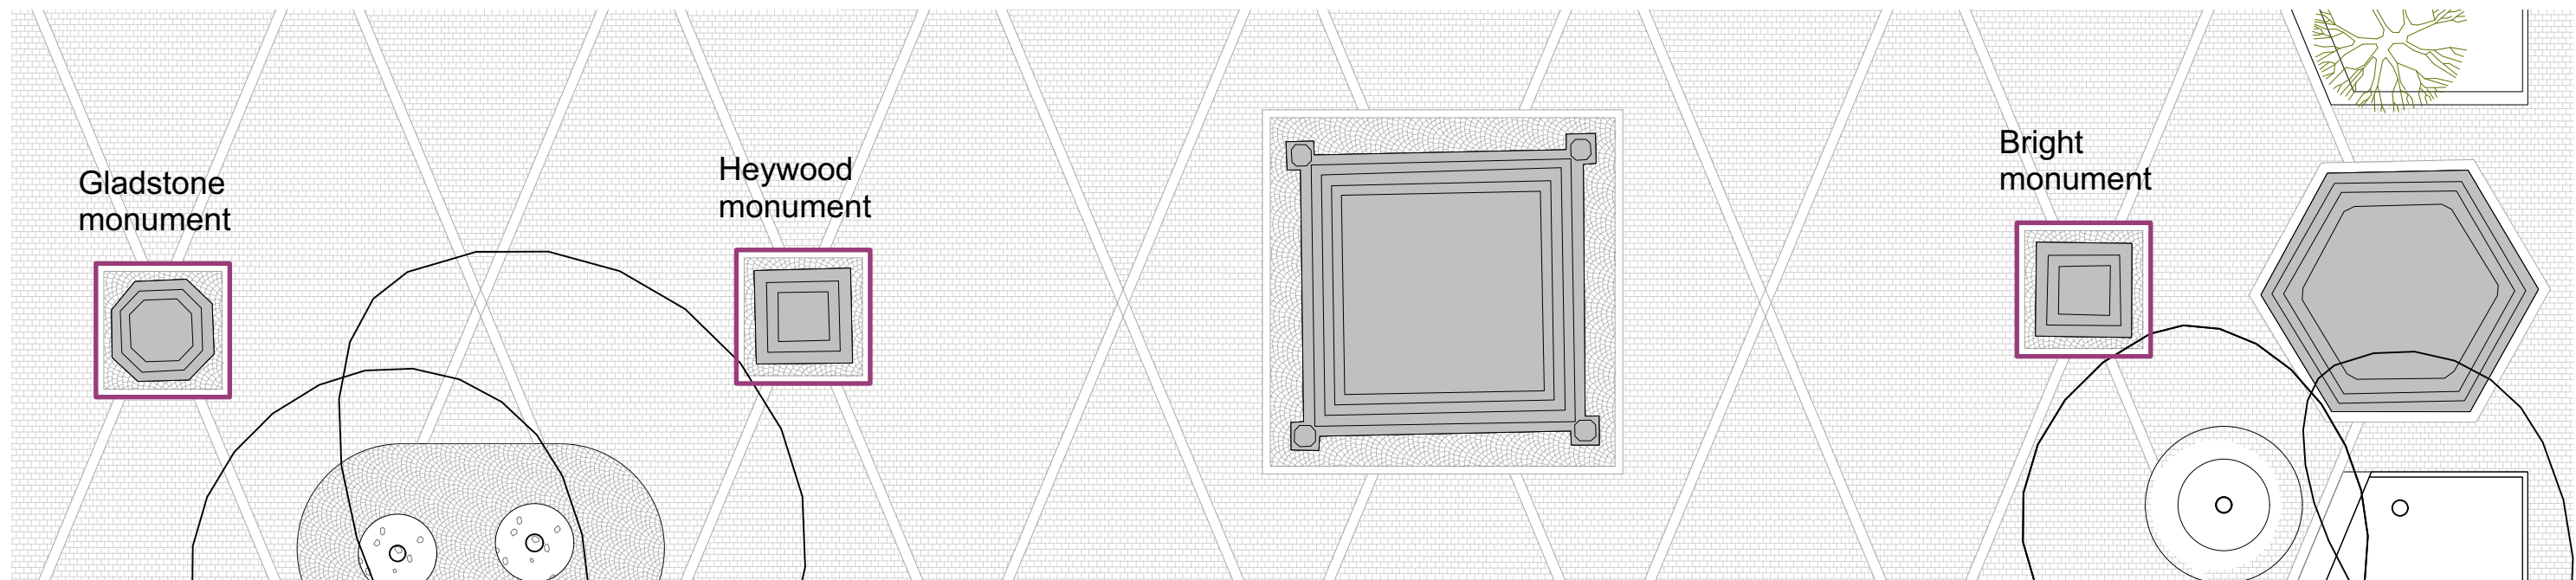

Key Plan
Scale 1:250 @ A1

- NOTES
1. Refer to scale from this drawing.
 2. All dimensions are in millimetres unless otherwise stated.
 3. All dimensions are to centreline unless otherwise stated.
 4. All dimensions are to be agreed on site.
 5. The dimensions of all materials must be checked on site before being put in.
 6. This drawing should be used only by the relevant specialist contractor on site.
 7. Order of construction and sequencing to be agreed on site.

NOTE: The exact positioning of the studs are to be marked out on site and agreed with the Landscape Architect prior to the commencement of any works.

Revision Notes:

C01 24-02-25 Issued for Construction RT MS

Revision	Date	Description	Drawn	Apprvd.
----------	------	-------------	-------	---------

Planit I.E. Limited
E: info@planit-ie.com W: planit-ie.com
MANCHESTER
2 Back Grafton St., Altrincham, WA14 1DY
T: 0161 928 9281
LONDON
Unit 6 Waterside, 44-48 Wharf Road, London, N1 7UX
T: 0207 253 5678
LIVERPOOL
No. 8 Princes Parade, Princes Dock, Liverpool, L3 1DL
T: 0151 705 6746

Client Manchester City Council

Project Our Town Hall

Drg Title Albert Square Monuments
Anti Skate Surface Studs Details

Created on 24-02-25 Created by RT Approved by MS

Scale As shown Size A1 Workstage Stage 5

Drg No. OTH-PLA-EE-ES-DWG-L-5034 Suitability S4 Revision C01