


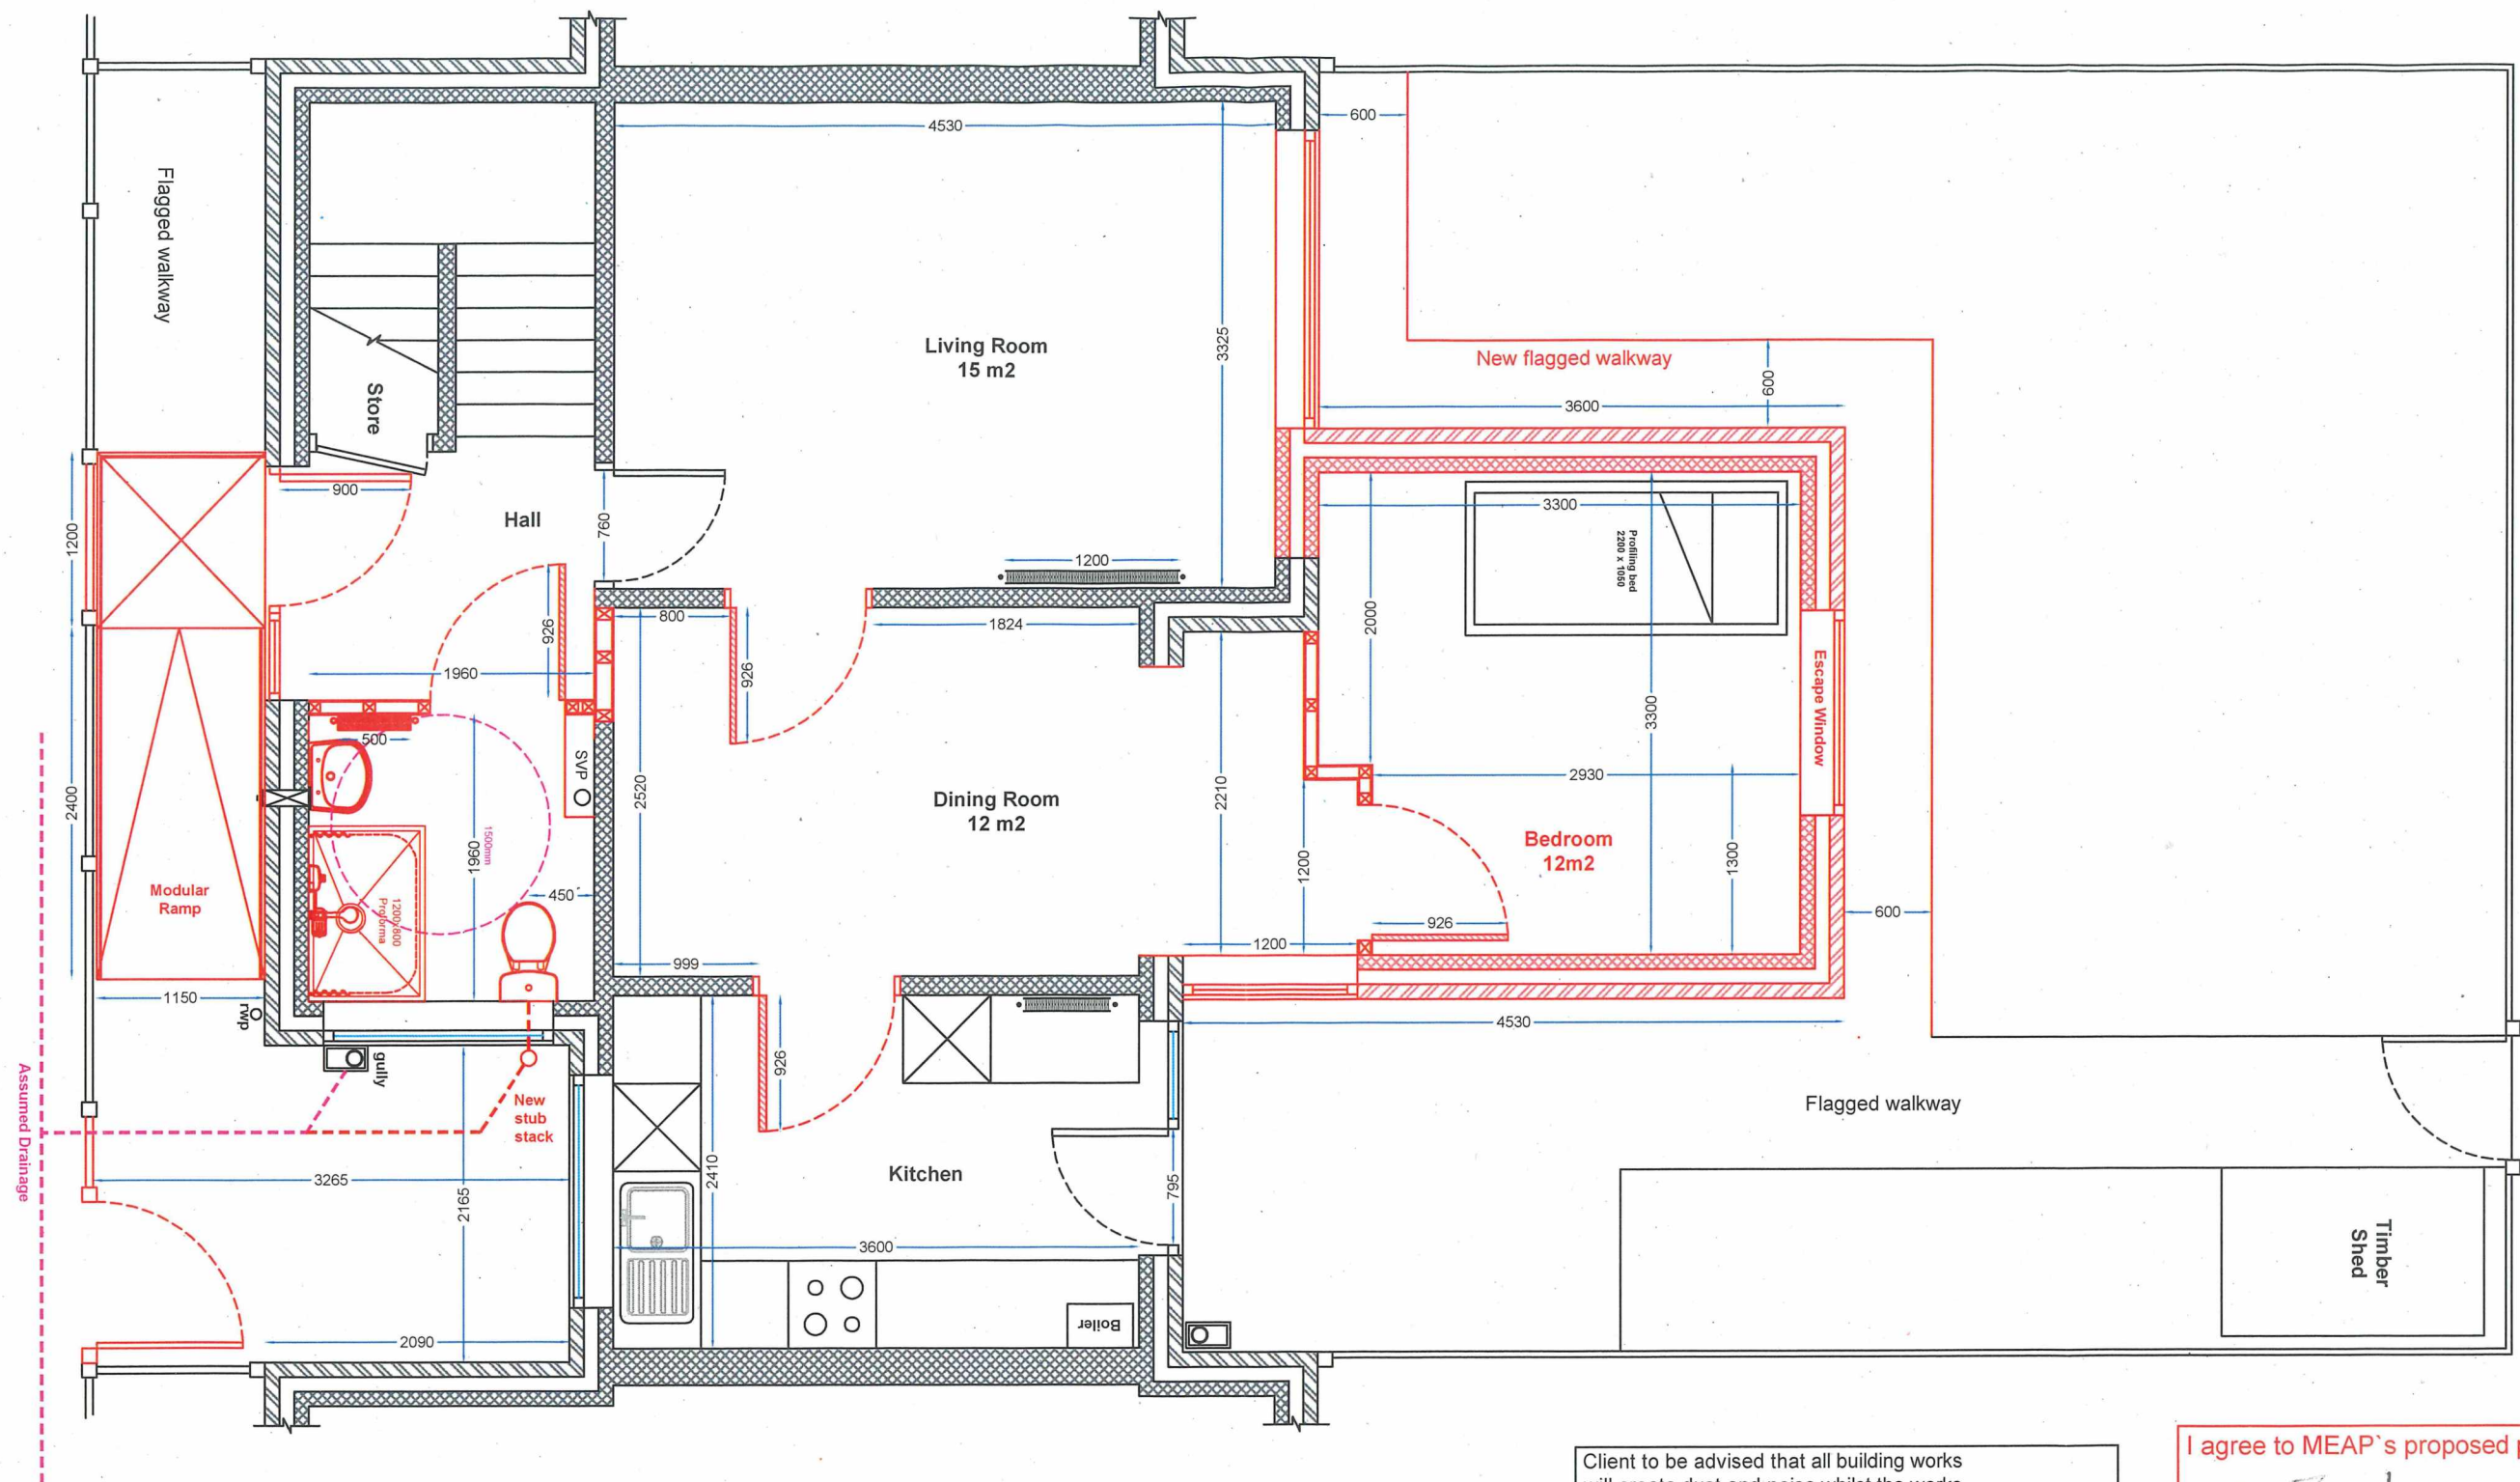

Proposed GF Plan

Client to be advised that all building works will create dust and noise whilst the works are in progress, all waste should be bagged and removed from site before completion. Floor protection to internal floors on the route used by the contractor will be laid to protect carpets and laminate.

I agree to MEAP's proposed plans
 Signed Farheen
 Date 25/6/25



**Manchester
Equipment &
Adaptations
Partnership**

Chris Colbourne - Technical Officer
 Manchester Equipment & Adaptation
 Partnership
 Childrens & Families Directorate
 Phillips Park Road
 Manchester
 M11 3FU Office No : 0161 277 1704
 Mobile No : 07814 082 379

Applicant Details -

Ms Farheen Begum
 8 Ridley Walk
 Hulme
 Manchester
 M15 6NJ

Dwg Title :
 Proposed GF Plan

Revision :

No.	Date	Sign
1	25/06/2025	CC

Date: 27/03/2025

Scale: 1:50

Paper Size: A3

Drawn By :
 Chris Colbourne