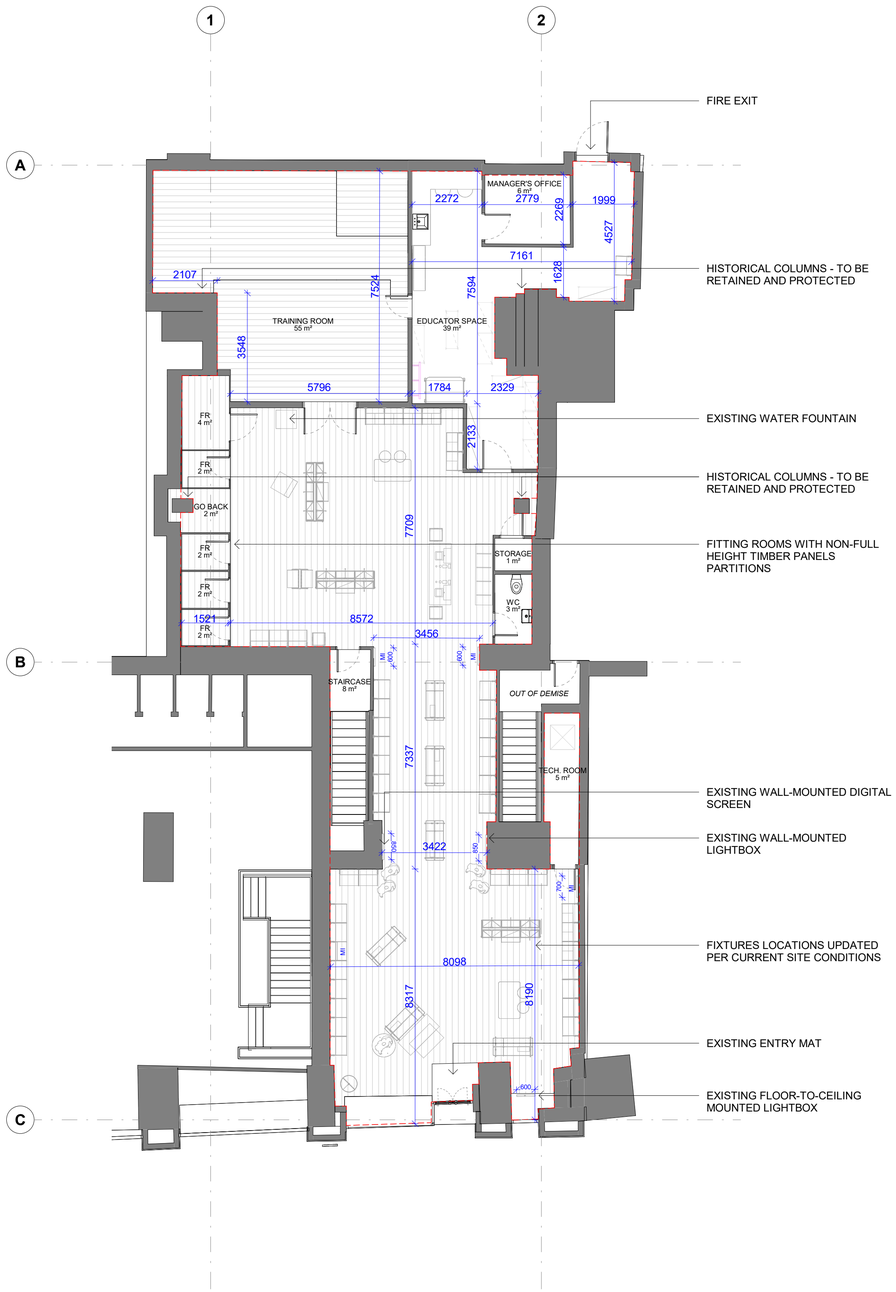


1 / 14001 **(00) GF-GROUND FLOOR EXISTING GA**

1 : 100

1 0 1 2 3 4 5

SCALE 1:100 m

NOTES

ORIGINAL A1

DO NOT SCALE FROM THIS DRAWING.
(DRAWING MAY BE SCALED FOR LOCAL AUTHORITY & PLANNING PURPOSES ONLY)
ALL DIMENSIONS TO BE CHECKED ON SITE .
COPYRIGHT PROTECTED.

AREA SCHEDULE (EXISTING)			
LEVEL	ZONE	AREA NAME	AREA (SQM)
(C) GF FFL	BOH	EDUCATOR SPACE	39 m²
(C) GF FFL	BOH	MANAGER'S OFFICE	6 m²
(C) GF FFL	BOH	STAIRCASE	8 m²
(C) B1 FFL	BOH	STOCK ROOM	8 m²
(C) GF FFL	BOH	STORAGE	1 m²
(C) GF FFL	BOH	TECH. ROOM	5 m²
(C) GF FFL	BOH	TRAINING ROOM	55 m²
(C) GF FFL	BOH	WC	3 m²
BOH: 8			125 m²
(C) GF FFL	FOH	FR	2 m²
(C) GF FFL	FOH	FR	2 m²
(C) GF FFL	FOH	FR	2 m²
(C) GF FFL	FOH	FR	2 m²
(C) GF FFL	FOH	FR	4 m²
(C) GF FFL	FOH	GO BACK	2 m²
FOH: 6			13 m²
Grand total: 14			138 m²

Rev	Date	Revision Description	Drw/Chk
2-03	25/08/25	ISSUED FOR INFORMATION	JC/SC
2-02	30/07/25	ISSUED FOR INFORMATION	KR/SC
2-01	23/07/25	ISSUED FOR INFORMATION	KR/SC
2-00	18/07/25	FIRST ISSUE	KR/SC

Client

lululemon

IDL: Architects

LONDON
17 Blackfriars Lane
St Paul's, London
EC4V 6ER

+44 (0)20 7248 1234

PRAGUE
The Forum, Fifth Floor,
Wenceslas Square 19
Prague, 110 00

+42 (0) 72 0279 588

idl.group
Registered in England No.7111665
RIBA Accreditation No.20014346

Project
LULULEMON MANCHESTER
MINOR WORKS
7 ST ANNE SQUARE

Drawing Title
GROUND FLOOR EXISTING GA

Project No
25-3067

Scale @A1
1 : 100

Drawn by
KR

Checked by
SC

File Identifier
3067-IDL-NA-GF-DR-A-00001

[Status -Revision]
[2-03]

Purpose of Issue
CONCEPT DESIGN