

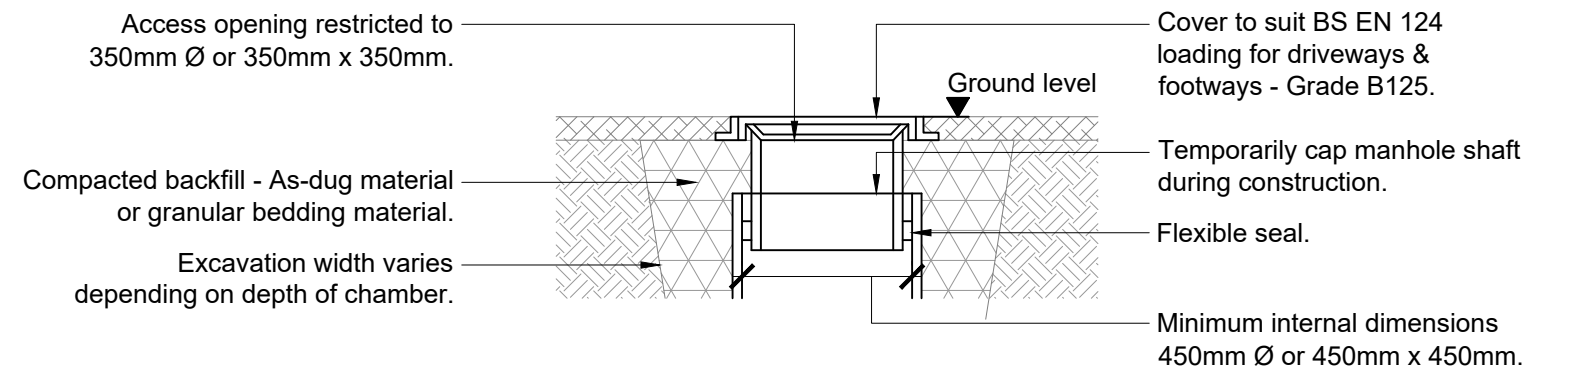


Plastic chambers and rings shall comply with BS EN 13598-1 and BS EN 13598-2 or have equivalent independent approval.

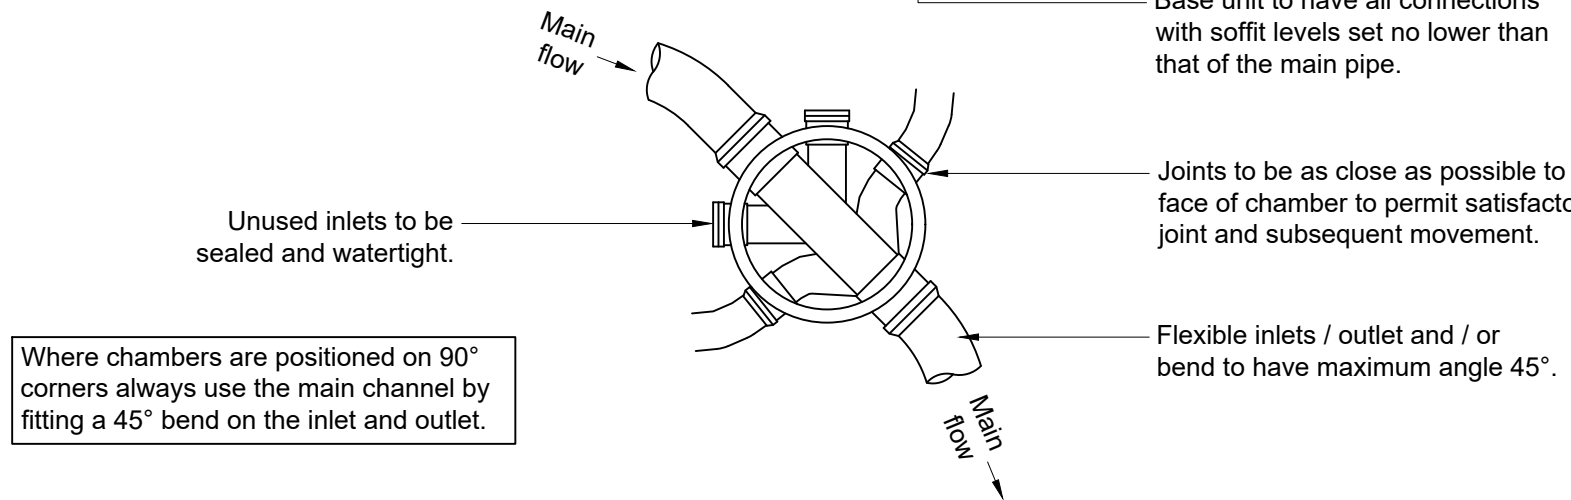


Plastic chambers and rings shall comply with BS EN 13598-1 and BS EN 13598-2 or have equivalent independent approval.

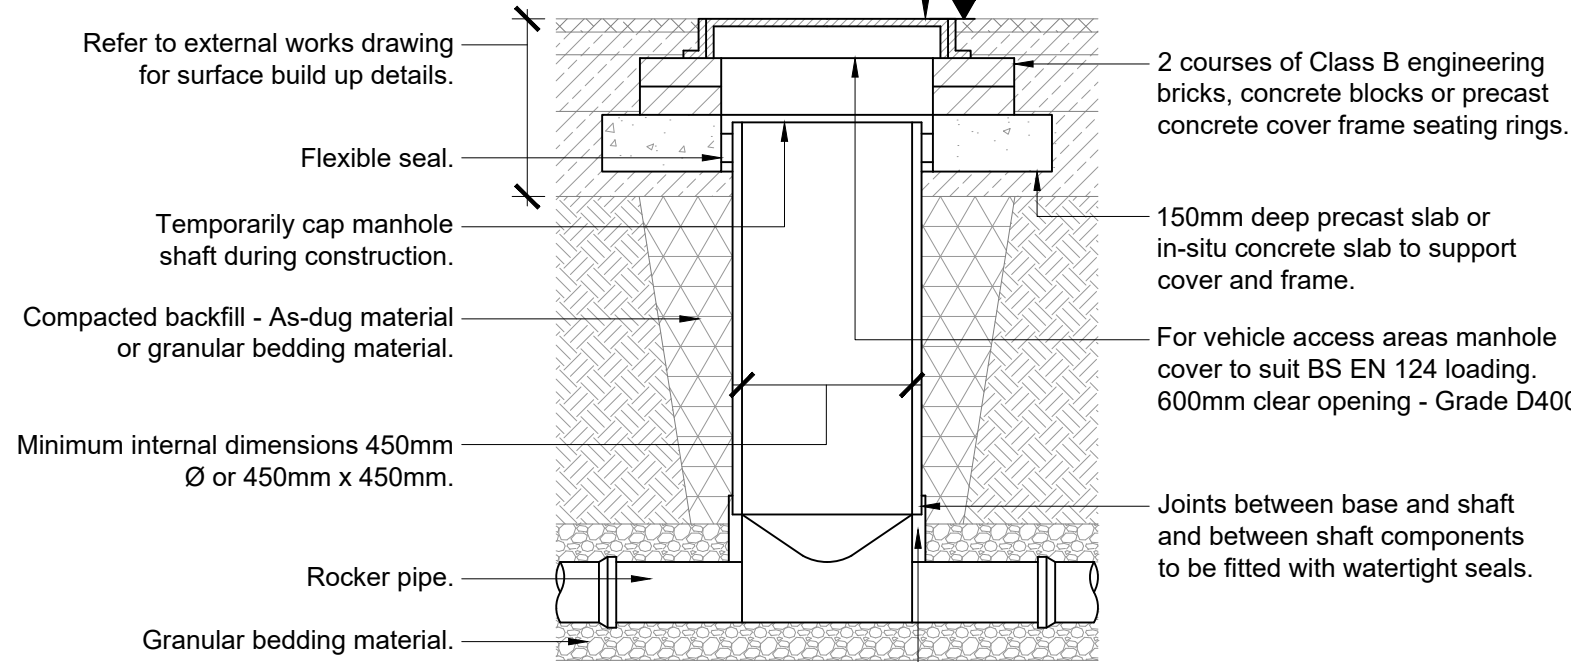


TYPICAL INSPECTION CHAMBER DETAIL - 'TYPE 3' (FLEXIBLE MATERIAL DETAIL)
(Depth from cover level to soffit of pipe 3m)

SCALE 1:20

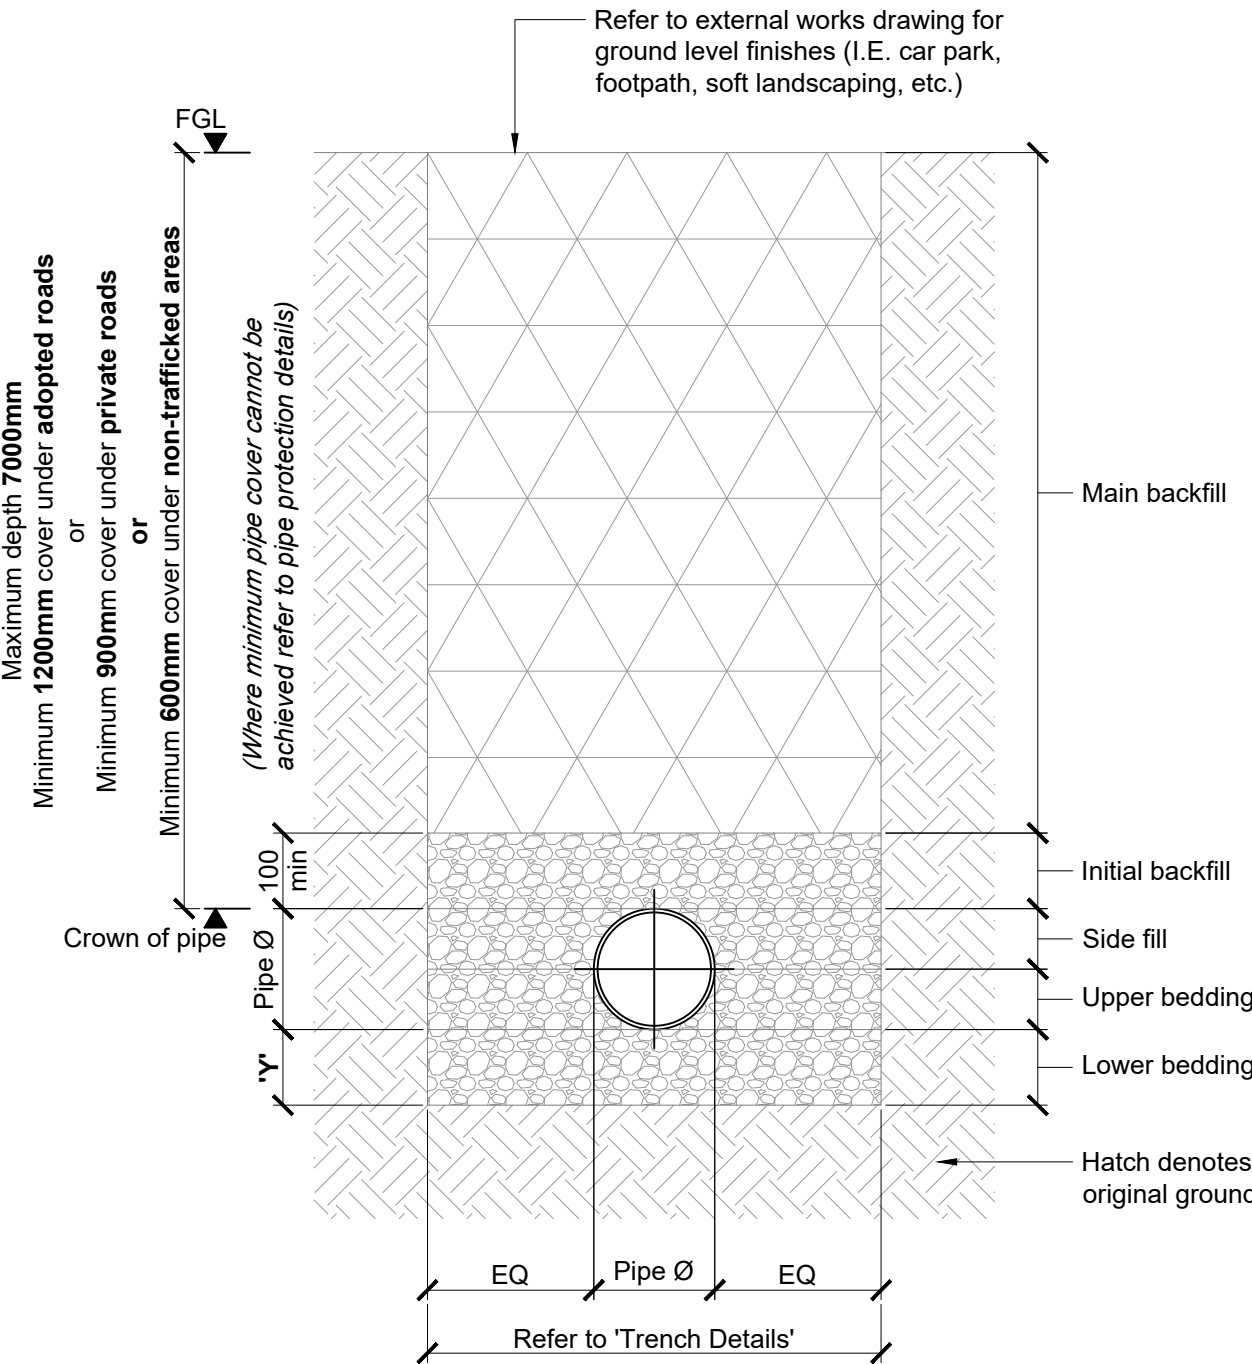


TYPICAL PIPE BEDDING DETAILS

SCALE 1:10

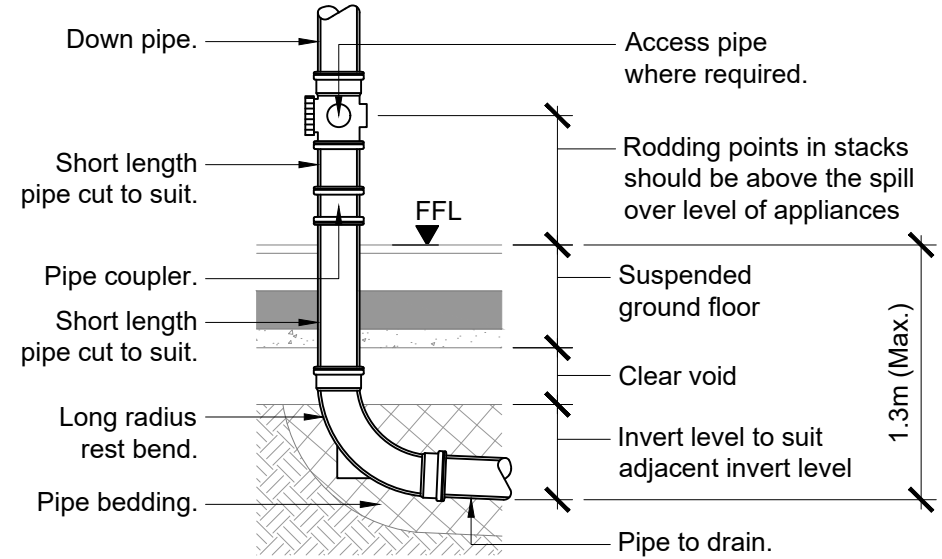


TYPICAL LONG BEND RADIUS DETAIL

SCALE 1:20

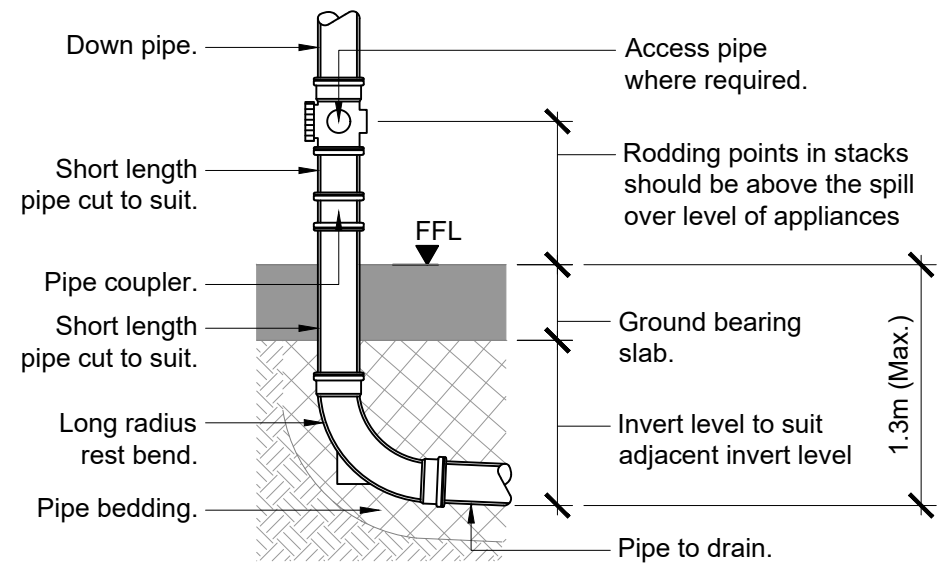

TYPICAL LONG BEND RADIUS DETAIL

SCALE 1:20

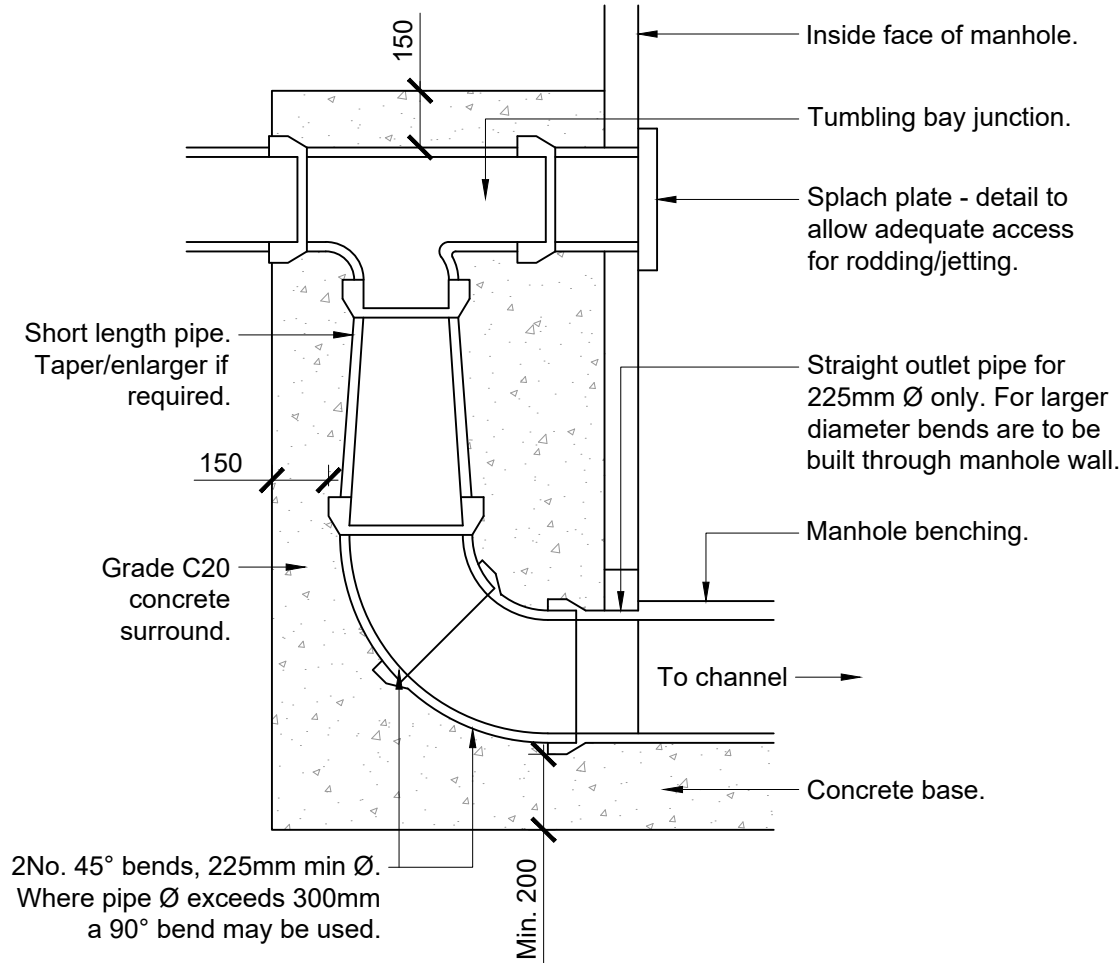

Important note:
Extreme care to be taken when constructing external backdrops and ramps to support pipes & fittings during concreting works.

TYPICAL EXTERNAL BACKDROP DETAIL

SCALE 1:20

NOTES:

- Do not scale from this drawing.
- This drawing is copyright and is sent to you in confidence. It must not be copied, used or disclosed, in whole or in part, to third parties without written permission. It remains the property of Booth King Partnership Ltd. (BKPL) and must be returned on request.
- This drawing is to be read in conjunction with all relevant contractual documents.
- Anyone using this drawing must be aware of their legal duties under the CDM Regulations 2015, refer to the HSE website for further information. BKPL are not Principal Designers.
- All dimensions shown on this drawing are in millimeters unless noted otherwise.
- If the Contractor consider that they do not have sufficient information to safely complete the works detailed on this drawing, they should contact the Engineer.
- This document uses revision codes in accordance with ISO EN 19650: P, Preliminary (non-contractual) - review, comment or approval. C, Contractual - Approved for stage completion.
- This document uses status codes in accordance with ISO EN 19650: Work in progress: S0 - WIP Shared (non-contractual); S1 - Coordination, S2 - Information, S3 - Review, S4 & S5 - Approval. Published (contractual); A1, An, etc. (where 'n' relates to the project stage)
- This document uses project stages in accordance with the IStructE Structural Plan of Work 2020. 2 - Concept, 3 - Coordination, 4 - Technical Design, 4.5 - Production Design, 5 - Construction, 6 - Handover.
- Only documents with a revision code C# (where '#' relates to a revision number) and status code A5 are suitable for construction. Documents with status code A6 indicate final construction ONLY. Any deviations to that which is on site is not the liability of BKPL.

P01	12.08.25	Issued for Approval	JDE
REV.	DATE	REVISION DETAILS	INITIALS
CURRENT DRAWING REVISION CHECKED BY			
CURRENT DRAWING REVISION APPROVED BY			
DRAWING STATUS:		PROJECT STAGE:	
S4		Stage 2	

boothking
PARTNERSHIP LIMITED

CONSULTING CIVIL & STRUCTURAL ENGINEERS
www.booth-king.co.uk office@booth-king.co.uk

RAMSBOTTOM | **MANCHESTER** | **EDINBURGH**
Tel: 01706 822 022 Tel: 0161 694 7087 Tel: 0131 229 1547

PROJECT:
Knott Mill Townhouses, Manchester

TITLE:
Drainage Details Sheet 1

SCALE (A1)	AUTHOR	DATE	REVISION	BKPL No.
N.T.S	JDE	Aug '25	P01	15606

DRAWING REF:
15606-BKP-XX-XX-DR-C-0510