


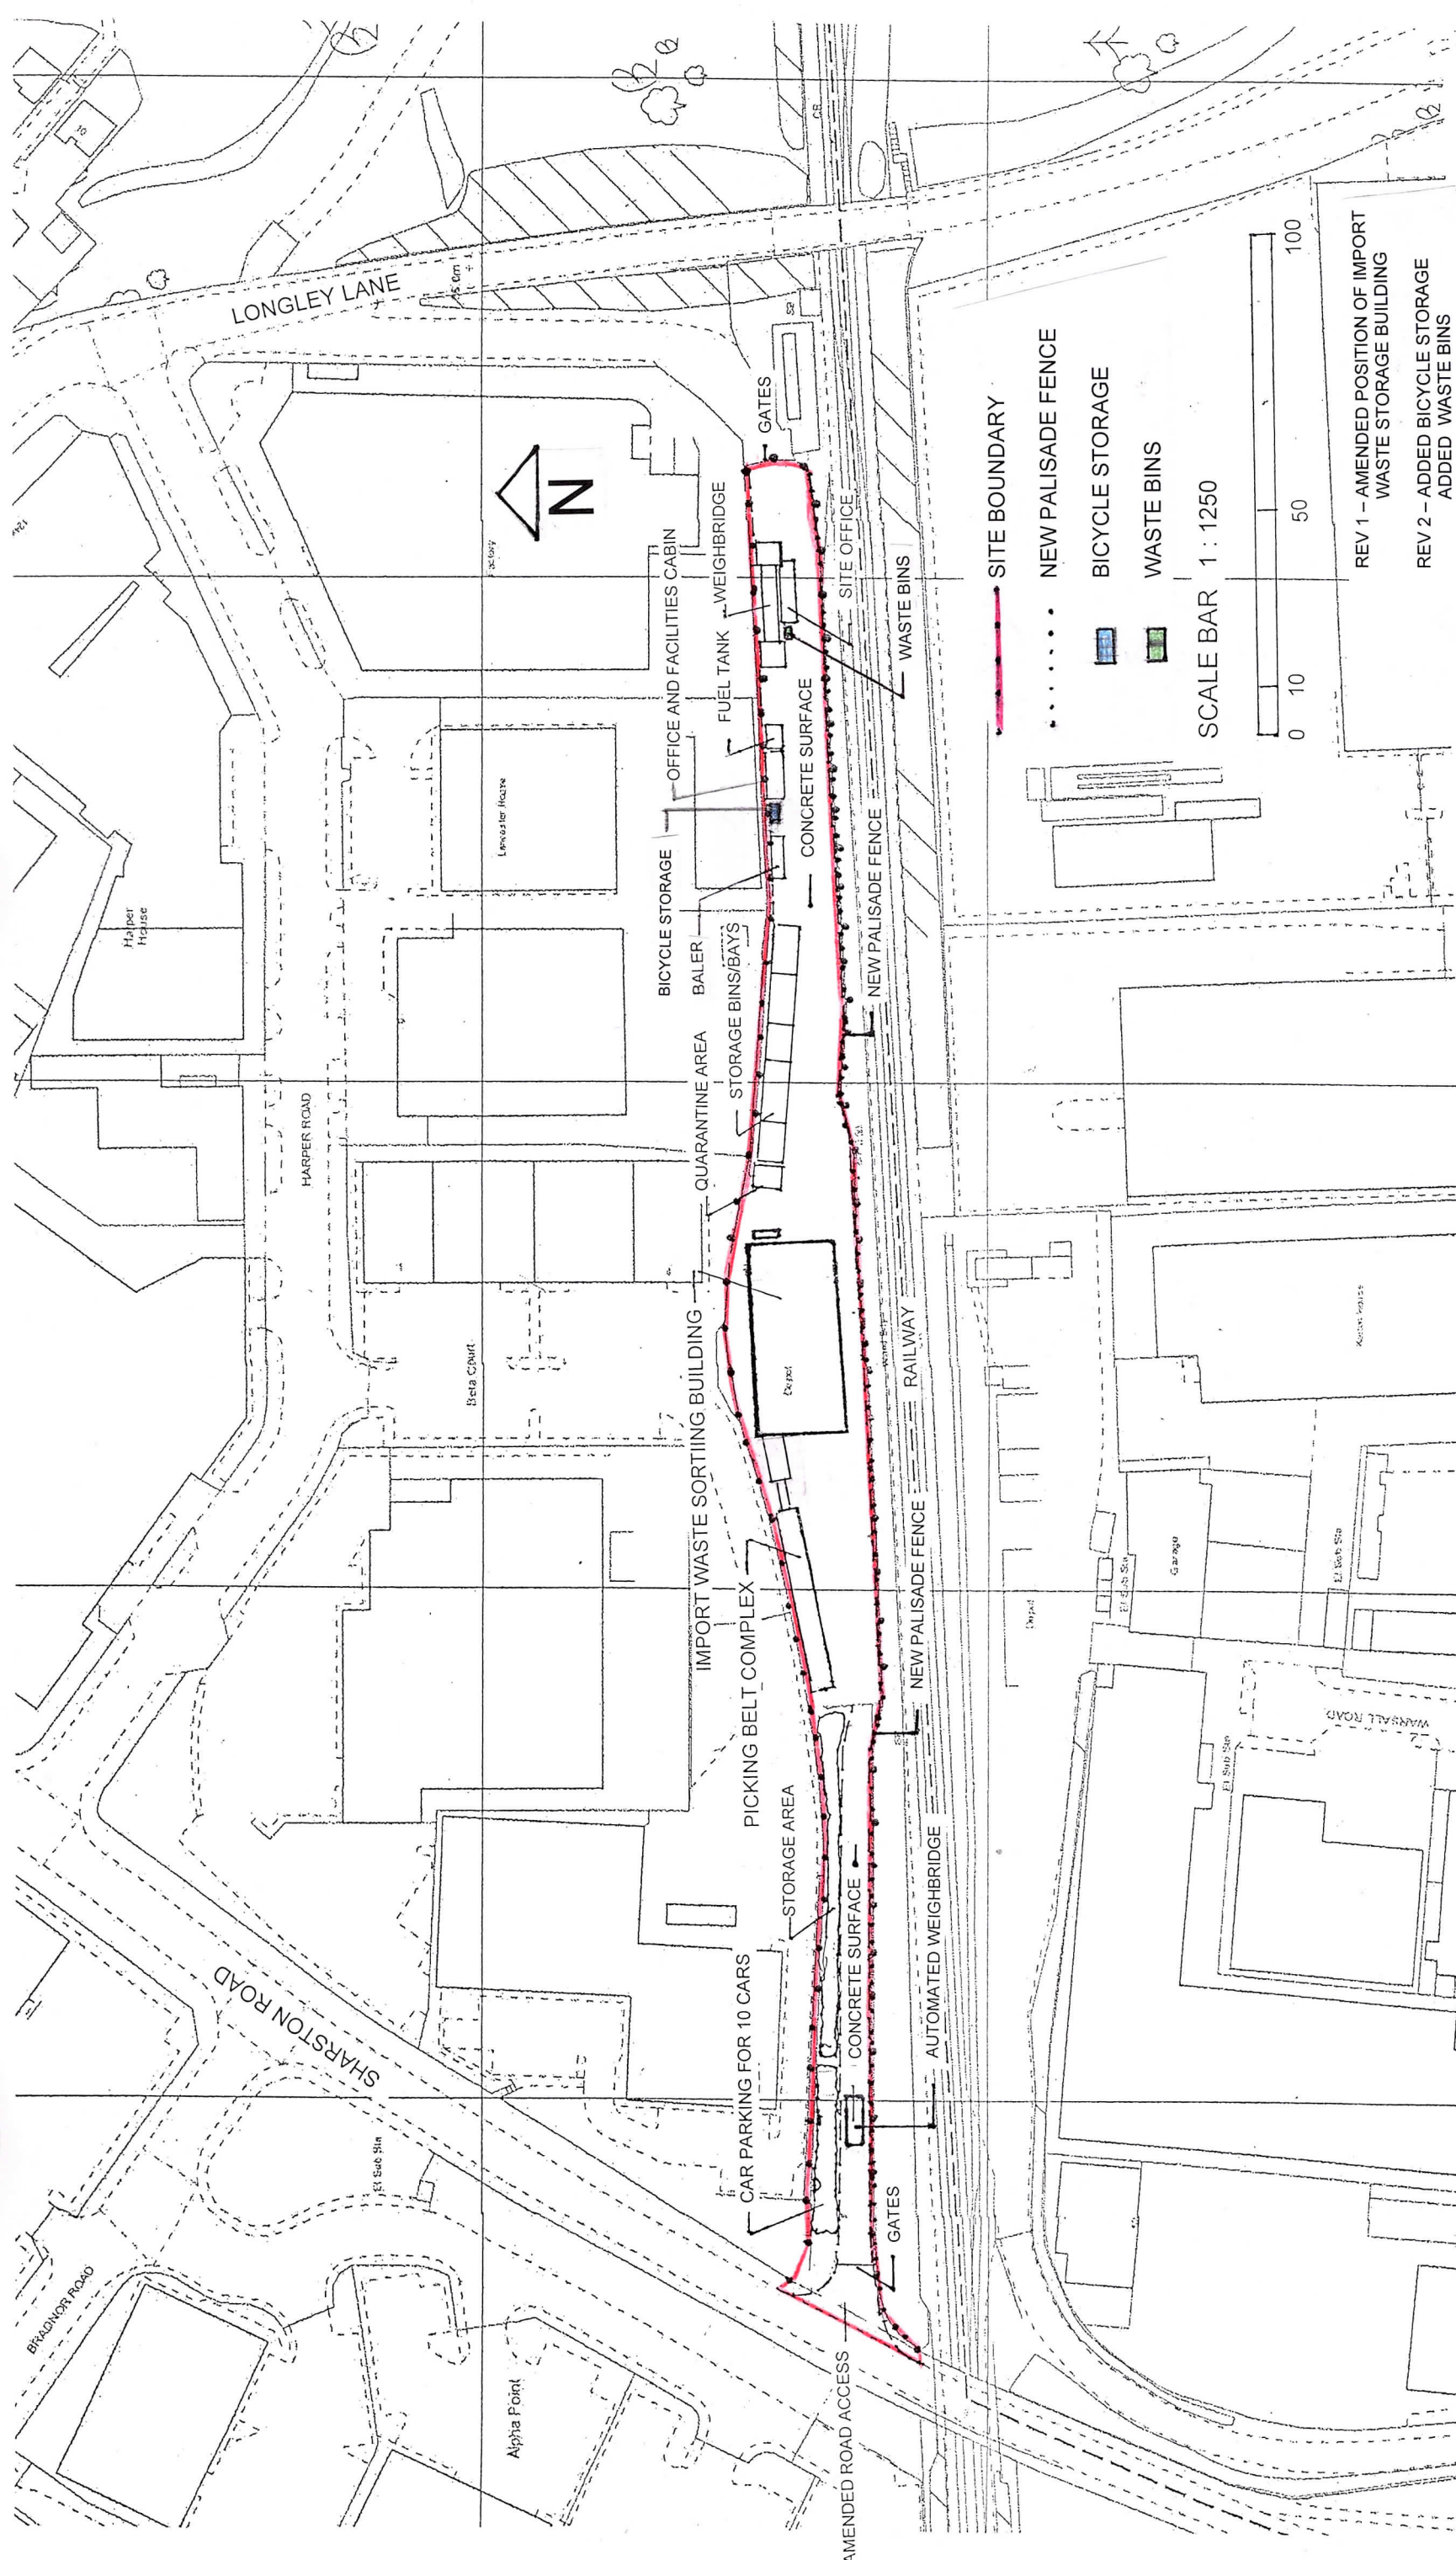

Job Title

SHARSTON INDUSTRIAL ESTATE

All dimensions must be checked on site and not scaled from this drawing

Drawing Title

WASTE PROCESSING FACILITY



29 Bradford Road Eccles Manchester M30 9FF
+44 (0) 7966 470358 info@oakbaydesign.com

Scale	1 : 1250 @A3	Date	AUGUST 2025
Drawing No.	Z310 . 101	Rev.	2


—●— SITE BOUNDARY

..... NEW PALISADE FENCE

BICYCLE STORAGE

WASTE BINS

SCALE BAR 1 : 1250

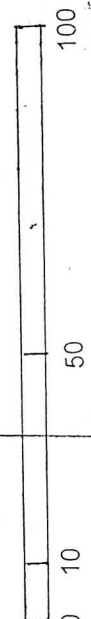

REV 1 – AMENDED POSITION OF IMPORT WASTE STORAGE BUILDING

REV 2 – ADDED BICYCLE STORAGE ADDED WASTE BINS