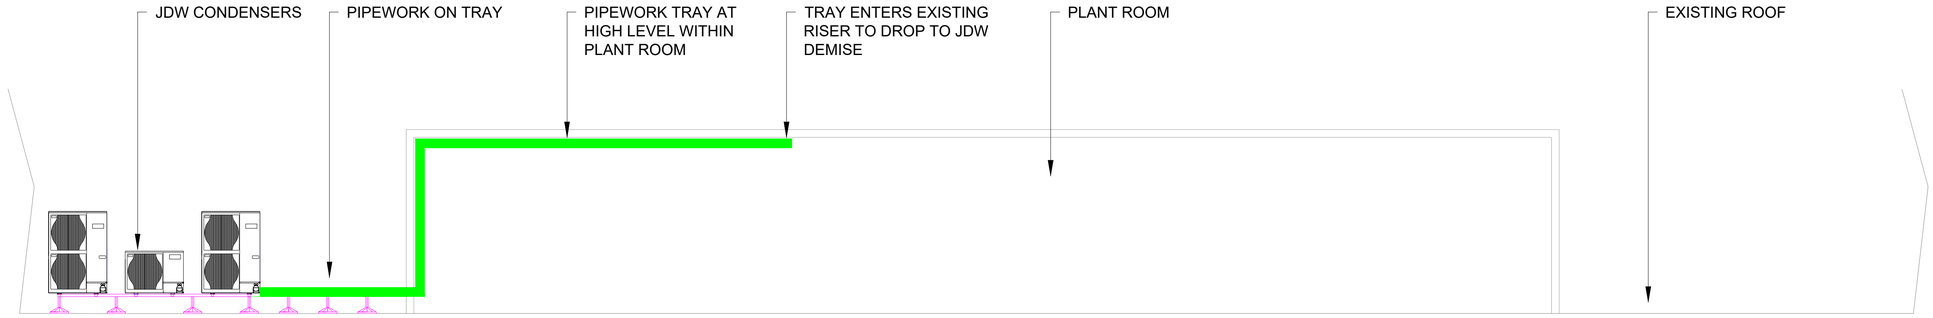

TOTAL AREA FOR JDW PLANT APPROXIMATELY 4M X 2M

PART SECTION FROM PORTLAND STREET ELEVATION

PLANT SCHEDULE

UNIT NAME	MAKE	MODEL	WEIGHT
CUSTOMER AREA UNIT 1	MITSUBISHI ELECTRIC	PUZ-ZM250YKA2	138KG
CUSTOMER AREA UNIT 2	MITSUBISHI ELECTRIC	PUZ-ZM250YKA2	138KG
KITCHEN AREA UNIT 1	MITSUBISHI ELECTRIC	PUZ-ZM250YKA2	138KG
KITCHEN AREA UNIT 2	MITSUBISHI ELECTRIC	PUZ-ZM250YKA2	138KG
STAFF ROOM AC UNIT	MITSUBISHI ELECTRIC	PUZ-ZM125YDA	66KG
BOTTLE STORE AC UNIT	MITSUBISHI ELECTRIC	PUZ-ZM125YDA	66KG

OR EQUIVALENT

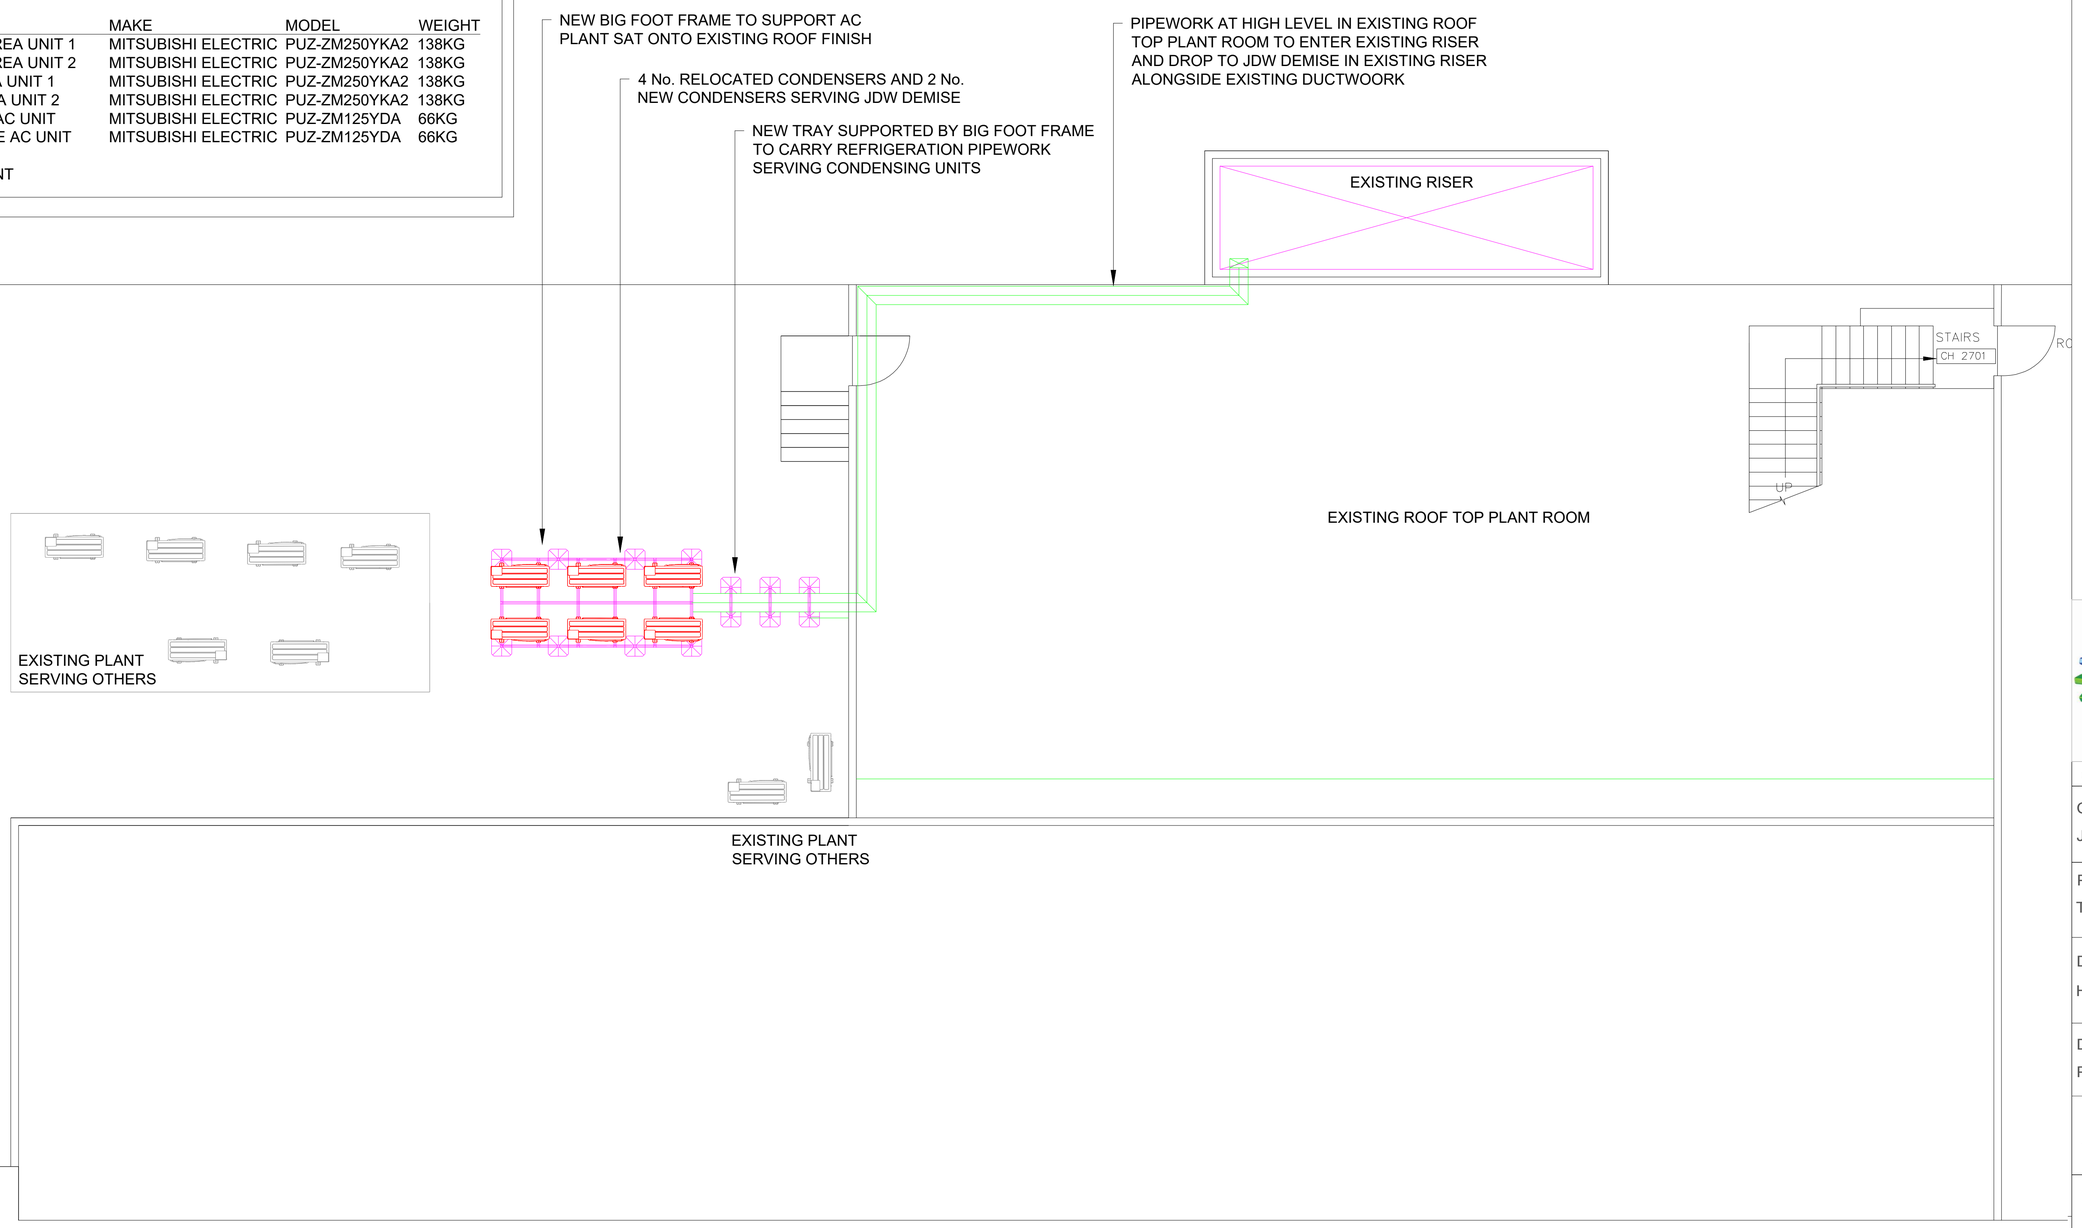

Revisions

Rev	Date	Comments

Jigsaw
Mechanical, Electrical and Environmental Solutions Limited
53 Bluebell Road, Kingsnorth, Ashford, Kent TN23 3GJ
+44 (0) 7881 790268
email: drawings@jigsawmees.co.uk - web: www.jigsawmees.co.uk

Client:
JD Wethespoon PLC

Project:
The Paramount, Manchester

Drawing Subject:
Heat Rejection Plant

Drawing Description:
Proposed Roof Layout

Scale:	Drawn By:	Date:
1:50 @ A1	SW	Feb 2025

Drawing Number:	Rev:
2459 M102	0